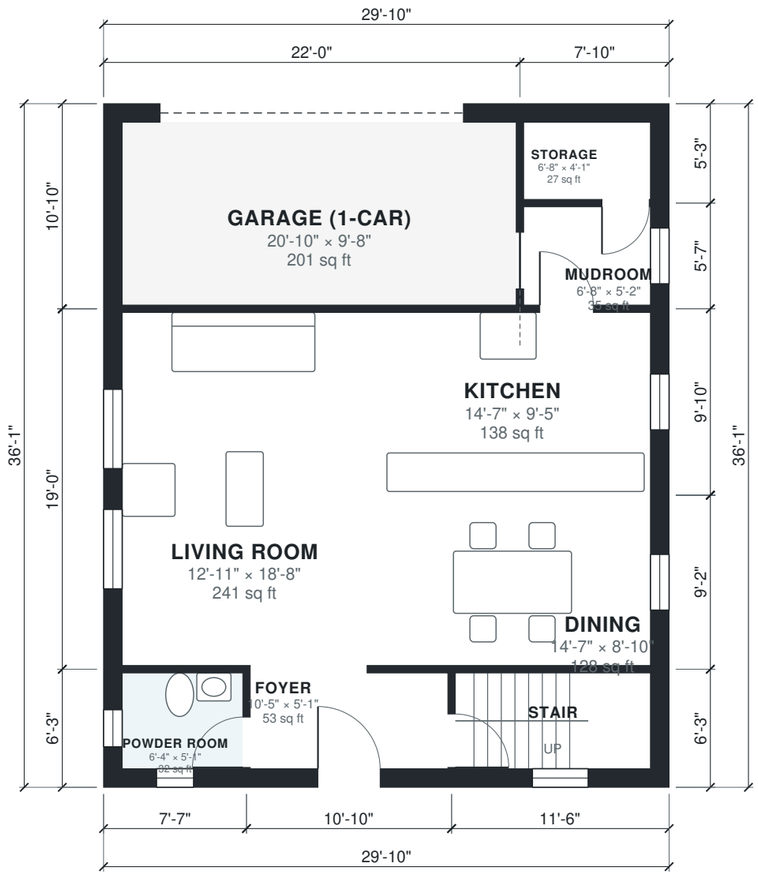


0' 5' 10' 15' 20'

N

AI ARCHITECTURES

Plan Studio · ai-architectures.com

PROJECT

Narrow-Lot Two-Story Home

Traditional

SHEET TITLE
First Floor Plan

GROSS AREA (THIS LEVEL)
1,077 sq ft

GROSS AREA (TOTAL)
1,953 sq ft

ENVELOPE
29'-10" × 36'-1"

SCALE
1/8" = 1'-0" on Tabloid 11×17


DATE
2026-10-11

PROJECT NO.
narrow-lot-house-p

CONCEPT DESIGN — NOT FOR CONSTRUCTION OR PERMIT. Generated with AI and may contain errors. Verify all dimensions and code requirements with a licensed architect or engineer.

SHEET

A-101

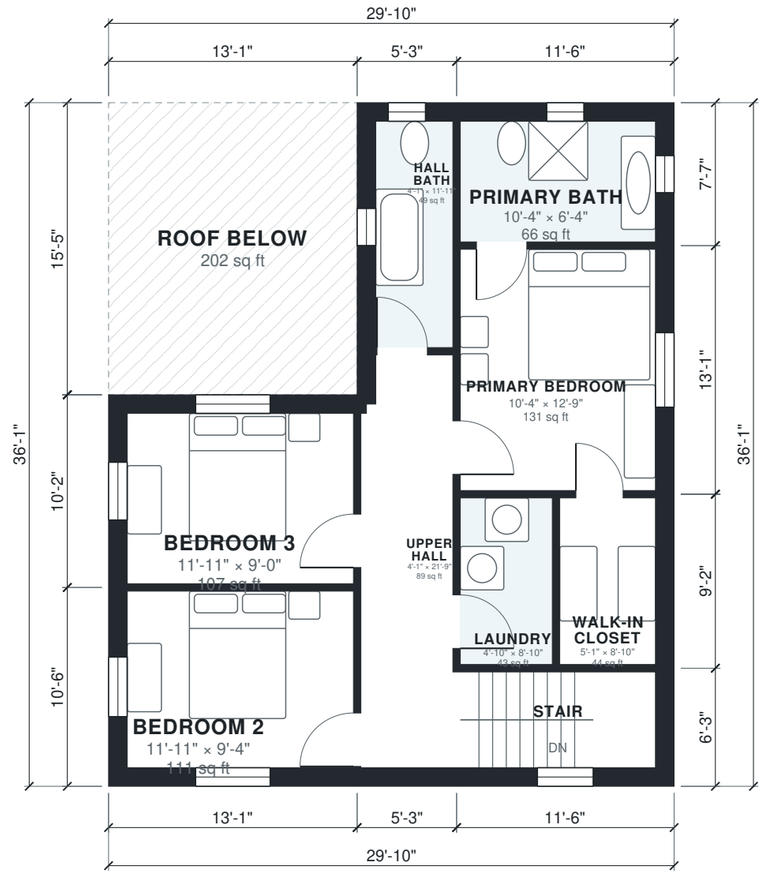

0' 5' 10' 15' 20'

N

AI ARCHITECTURES

Plan Studio · ai-architectures.com

PROJECT

Narrow-Lot Two-Story Home

Traditional

SHEET TITLE
Second Floor Plan

GROSS AREA (THIS LEVEL)
875 sq ft

GROSS AREA (TOTAL)
1,953 sq ft

ENVELOPE
29'-10" × 36'-1"

SCALE
1/8" = 1'-0" on Tabloid 11×17

DATE
2026-10-11

PROJECT NO.
narrow-lot-house-p

CONCEPT DESIGN — NOT FOR CONSTRUCTION OR PERMIT. Generated with AI and may contain errors. Verify all dimensions and code requirements with a licensed architect or engineer.

SHEET

A-102

Area Schedule

LEVEL	ROOM	SIZE	NET AREA	GROSS AREA
1	Dining	14'-7" × 8'-10"	128 sq ft	145 sq ft
1	Foyer	10'-5" × 5'-1"	53 sq ft	67 sq ft
1	Garage (1-car)	20'-10" × 9'-8"	201 sq ft	238 sq ft
1	Kitchen	14'-7" × 9'-5"	138 sq ft	155 sq ft
1	Living Room	12'-11" × 18'-8"	241 sq ft	268 sq ft
1	Mudroom	6'-8" × 5'-2"	35 sq ft	44 sq ft
1	Powder Room	6'-4" × 5'-1"	32 sq ft	47 sq ft
1	Stair	10'-4" × 5'-1"	52 sq ft	72 sq ft
1	Storage	6'-8" × 4'-1"	27 sq ft	41 sq ft
2	Bedroom 2	11'-11" × 9'-4"	111 sq ft	138 sq ft
2	Bedroom 3	11'-11" × 9'-0"	107 sq ft	133 sq ft
2	Hall Bath	4'-1" × 11'-11"	49 sq ft	69 sq ft
2	Laundry	4'-10" × 8'-10"	43 sq ft	48 sq ft
2	Primary Bath	10'-4" × 6'-4"	66 sq ft	87 sq ft
2	Primary Bedroom	10'-4" × 12'-9"	131 sq ft	151 sq ft
2	Stair	10'-4" × 5'-1"	52 sq ft	72 sq ft
2	Upper Hall	4'-1" × 21'-9"	89 sq ft	121 sq ft
2	Walk-in Closet	5'-1" × 8'-10"	44 sq ft	57 sq ft
2	Roof Below (outdoor)	13'-1" × 15'-5"	202 sq ft	202 sq ft
	Total indoor		**1,598 sq ft**	**1,953 sq ft**

AI ARCHITECTURES

Plan Studio · ai-architectures.com

PROJECT

Narrow-Lot Two-Story Home

Traditional

SHEET TITLE

Area Schedule

GROSS AREA (THIS LEVEL)

1,077 sq ft

GROSS AREA (TOTAL)

1,953 sq ft

ENVELOPE

29'-10" × 36'-1"

SCALE

NTS on Tabloid 11×17

DATE

2026-10-11

PROJECT NO.

narrow-lot-house-p

CONCEPT DESIGN — NOT FOR CONSTRUCTION OR PERMIT. Generated with AI and may contain errors. Verify all dimensions and code requirements with a licensed architect or engineer.

SHEET

A-103