


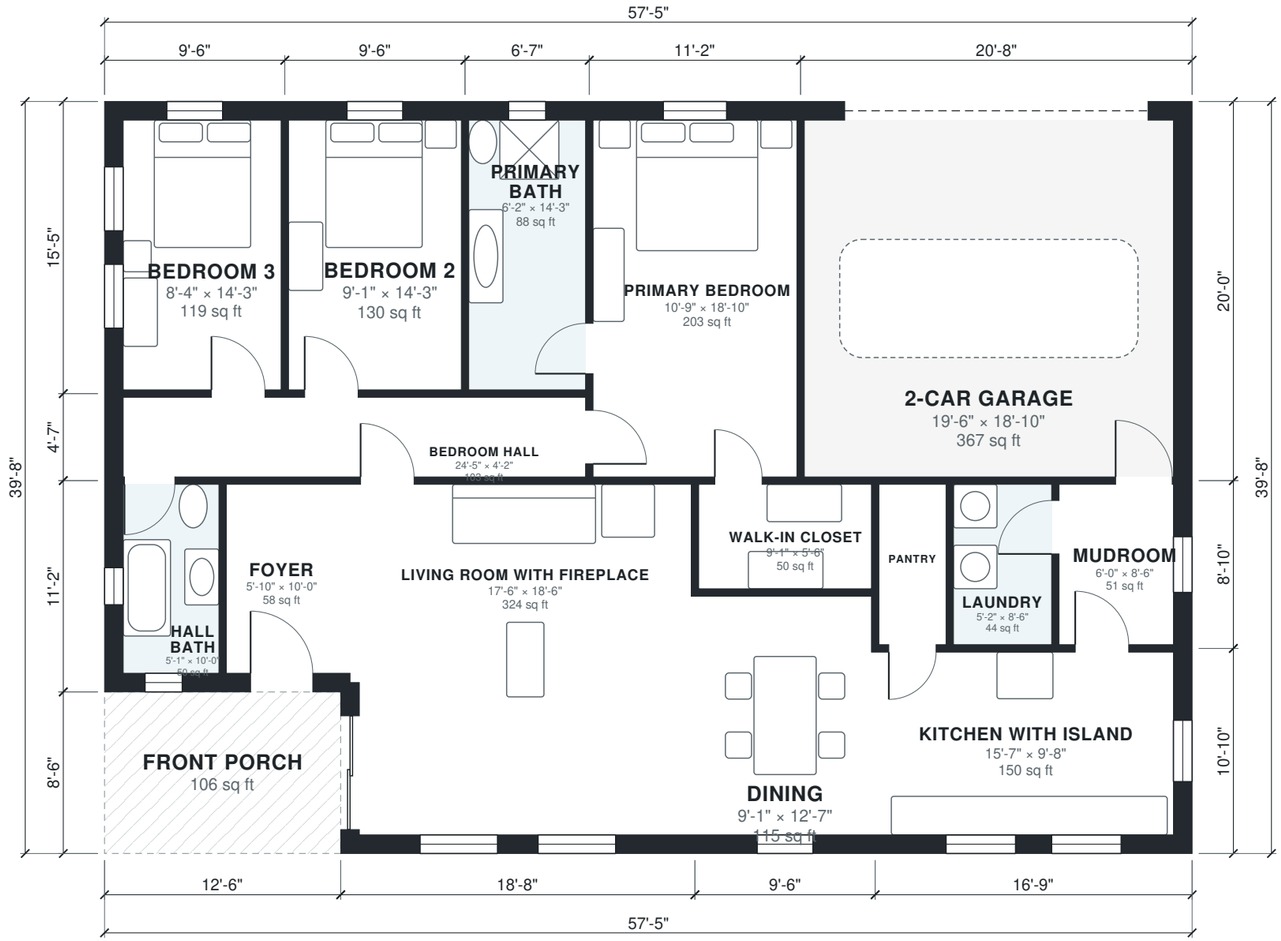

N

AI ARCHITECTURES

Plan Studio · ai-architectures.com

PROJECT

Craftsman 3BR Single-Story Home

Craftsman

SHEET TITLE

Floor Plan

GROSS AREA (THIS LEVEL)

2,173 sq ft

GROSS AREA (TOTAL)

2,173 sq ft

ENVELOPE

57'-5" × 39'-8"

SCALE

1/8" = 1'-0" on Tabloid 11×17

DATE

2026-10-11

PROJECT NO.

one-story-craftsma

CONCEPT DESIGN — NOT FOR CONSTRUCTION OR PERMIT. Generated with AI and may contain errors. Verify all dimensions and code requirements with a licensed architect or engineer.

SHEET

A-101

Area Schedule

LEVEL	ROOM	SIZE	NET AREA	GROSS AREA
1	2-Car Garage	19'-6" × 18'-10"	367 sq ft	414 sq ft
1	Bedroom 2	9'-1" × 14'-3"	130 sq ft	147 sq ft
1	Bedroom 3	8'-4" × 14'-3"	119 sq ft	147 sq ft
1	Bedroom Hall	24'-5" × 4'-2"	102 sq ft	118 sq ft
1	Dining	9'-1" × 12'-7"	115 sq ft	131 sq ft
1	Foyer	5'-10" × 10'-0"	58 sq ft	70 sq ft
1	Hall Bath	5'-1" × 10'-0"	50 sq ft	70 sq ft
1	Kitchen with Island	15'-7" × 9'-8"	150 sq ft	181 sq ft
1	Laundry	5'-2" × 8'-6"	44 sq ft	49 sq ft
1	Living Room with Fireplace	17'-6" × 18'-6"	324 sq ft	368 sq ft
1	Mudroom	6'-0" × 8'-6"	51 sq ft	64 sq ft
1	Pantry	3'-7" × 8'-6"	30 sq ft	35 sq ft
1	Primary Bath	6'-2" × 14'-3"	88 sq ft	101 sq ft
1	Primary Bedroom	10'-9" × 18'-10"	203 sq ft	223 sq ft
1	Walk-in Closet	9'-1" × 5'-6"	50 sq ft	56 sq ft
1	Front Porch (outdoor)	12'-6" × 8'-6"	106 sq ft	106 sq ft
	Total indoor		**1,881 sq ft**	**2,173 sq ft**

AI ARCHITECTURES

Plan Studio · ai-architectures.com

PROJECT

Craftsman 3BR Single-Story Home

Craftsman

SHEET TITLE

Area Schedule

GROSS AREA (THIS LEVEL)

2,173 sq ft

GROSS AREA (TOTAL)

2,173 sq ft

ENVELOPE

57'-5" × 39'-8"

SCALE

NTS on Tabloid 11×17

DATE

2026-10-11

PROJECT NO.

one-story-craftsma

CONCEPT DESIGN — NOT FOR CONSTRUCTION OR PERMIT. Generated with AI and may contain errors. Verify all dimensions and code requirements with a licensed architect or engineer.

SHEET

A-102