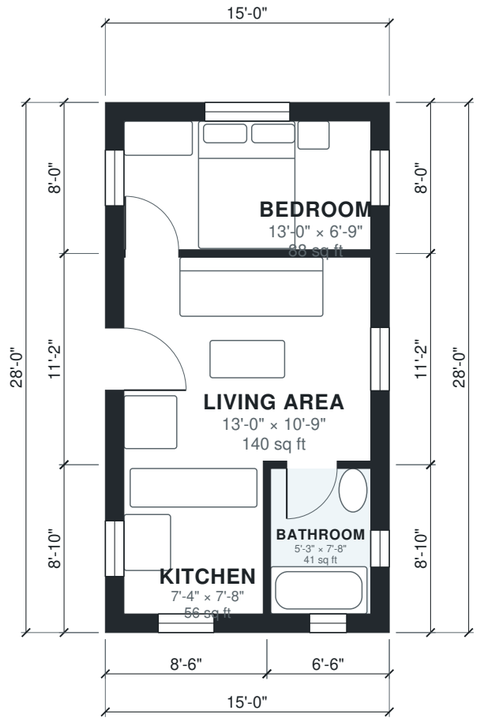


0' 5' 10' 15' 20'

N

AI ARCHITECTURES

Plan Studio · ai-architectures.com

PROJECT

15x28 ft Tiny House

Modern Tiny House

SHEET TITLE

Floor Plan

GROSS AREA (THIS LEVEL)

420 sq ft

GROSS AREA (TOTAL)

420 sq ft

ENVELOPE

15'-0" × 28'-0"

SCALE

1/8" = 1'-0" on Tabloid 11×17

DATE

2026-11-12

PROJECT NO.

one-story-tiny-hou

CONCEPT DESIGN — NOT FOR CONSTRUCTION OR PERMIT. Generated with AI and may contain errors. Verify all dimensions and code requirements with a licensed architect or engineer.

SHEET

A-101

Area Schedule

LEVEL	ROOM	SIZE	NET AREA	GROSS AREA
1	Bathroom	5'-3" × 7'-8"	41 sq ft	57 sq ft
1	Bedroom	13'-0" × 6'-9"	88 sq ft	120 sq ft
1	Kitchen	7'-4" × 7'-8"	56 sq ft	76 sq ft
1	Living Area	13'-0" × 10'-9"	140 sq ft	167 sq ft
	Total indoor		**326 sq ft**	**420 sq ft**

AI ARCHITECTURES
Plan Studio · ai-architectures.com

PROJECT
15x28 ft Tiny House
Modern Tiny House

SHEET TITLE
Area Schedule

GROSS AREA (THIS LEVEL)
420 sq ft

GROSS AREA (TOTAL)
420 sq ft

ENVELOPE
15'-0" × 28'-0"

SCALE
NTS on Tabloid 11×17

DATE
2026-11-12

PROJECT NO.
one-story-tiny-hou

CONCEPT DESIGN — NOT FOR CONSTRUCTION OR PERMIT. Generated with AI and may contain errors. Verify all dimensions and code requirements with a licensed architect or engineer.

SHEET
A-102