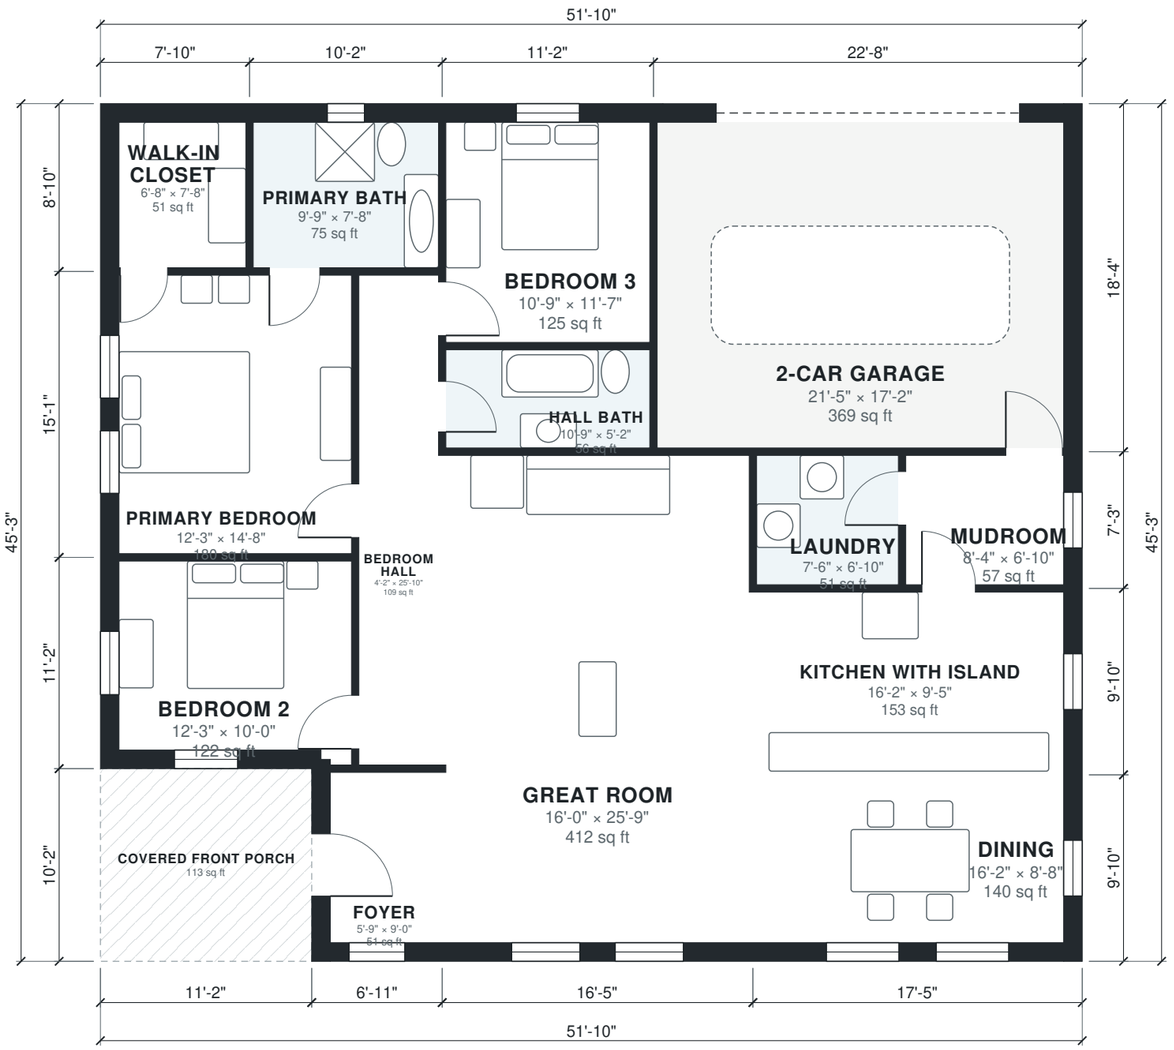


0' 5' 10' 15' 20'

N

AI ARCHITECTURES

Plan Studio · ai-architectures.com

PROJECT

Single-Story Pole Barn House

Pole Barn House

SHEET TITLE

Floor Plan

GROSS AREA (THIS LEVEL)

2,234 sq ft

GROSS AREA (TOTAL)

2,234 sq ft

ENVELOPE

51'-10" × 45'-3"

SCALE

1/8" = 1'-0" on Tabloid 11×17

DATE

2026-11-12

PROJECT NO.

pole-barn-house-pl

CONCEPT DESIGN — NOT FOR CONSTRUCTION OR PERMIT. Generated with AI and may contain errors. Verify all dimensions and code requirements with a licensed architect or engineer.

SHEET

A-101

Area Schedule

LEVEL	ROOM	SIZE	NET AREA	GROSS AREA
1	2-Car Garage	21'-5" × 17'-2"	369 sq ft	416 sq ft
1	Bedroom 2	12'-3" × 10'-0"	122 sq ft	150 sq ft
1	Bedroom 3	10'-9" × 11'-7"	125 sq ft	143 sq ft
1	Bedroom Hall	4'-2" × 25'-10"	109 sq ft	121 sq ft
1	Dining	16'-2" × 8'-8"	140 sq ft	171 sq ft
1	Foyer	5'-9" × 9'-0"	51 sq ft	70 sq ft
1	Great Room	16'-0" × 25'-9"	412 sq ft	441 sq ft
1	Hall Bath	10'-9" × 5'-2"	56 sq ft	62 sq ft
1	Kitchen with Island	16'-2" × 9'-5"	153 sq ft	171 sq ft
1	Laundry	7'-6" × 6'-10"	51 sq ft	57 sq ft
1	Mudroom	8'-4" × 6'-10"	57 sq ft	69 sq ft
1	Primary Bath	9'-9" × 7'-8"	75 sq ft	90 sq ft
1	Primary Bedroom	12'-3" × 14'-8"	180 sq ft	203 sq ft
1	Walk-in Closet	6'-8" × 7'-8"	51 sq ft	70 sq ft
1	Covered Front Porch (outdoor)	11'-2" × 10'-2"	113 sq ft	113 sq ft
	Total indoor		**1,952 sq ft**	**2,234 sq ft**

AI ARCHITECTURES
Plan Studio · ai-architectures.com

PROJECT
Single-Story Pole Barn House
Pole Barn House

SHEET TITLE
Area Schedule

GROSS AREA (THIS LEVEL)
2,234 sq ft

GROSS AREA (TOTAL)
2,234 sq ft

ENVELOPE
51'-10" × 45'-3"

SCALE
NTS on Tabloid 11×17

DATE
2026-11-12

PROJECT NO.
pole-barn-house-pl

CONCEPT DESIGN — NOT FOR CONSTRUCTION OR PERMIT. Generated with AI and may contain errors. Verify all dimensions and code requirements with a licensed architect or engineer.

SHEET
A-102