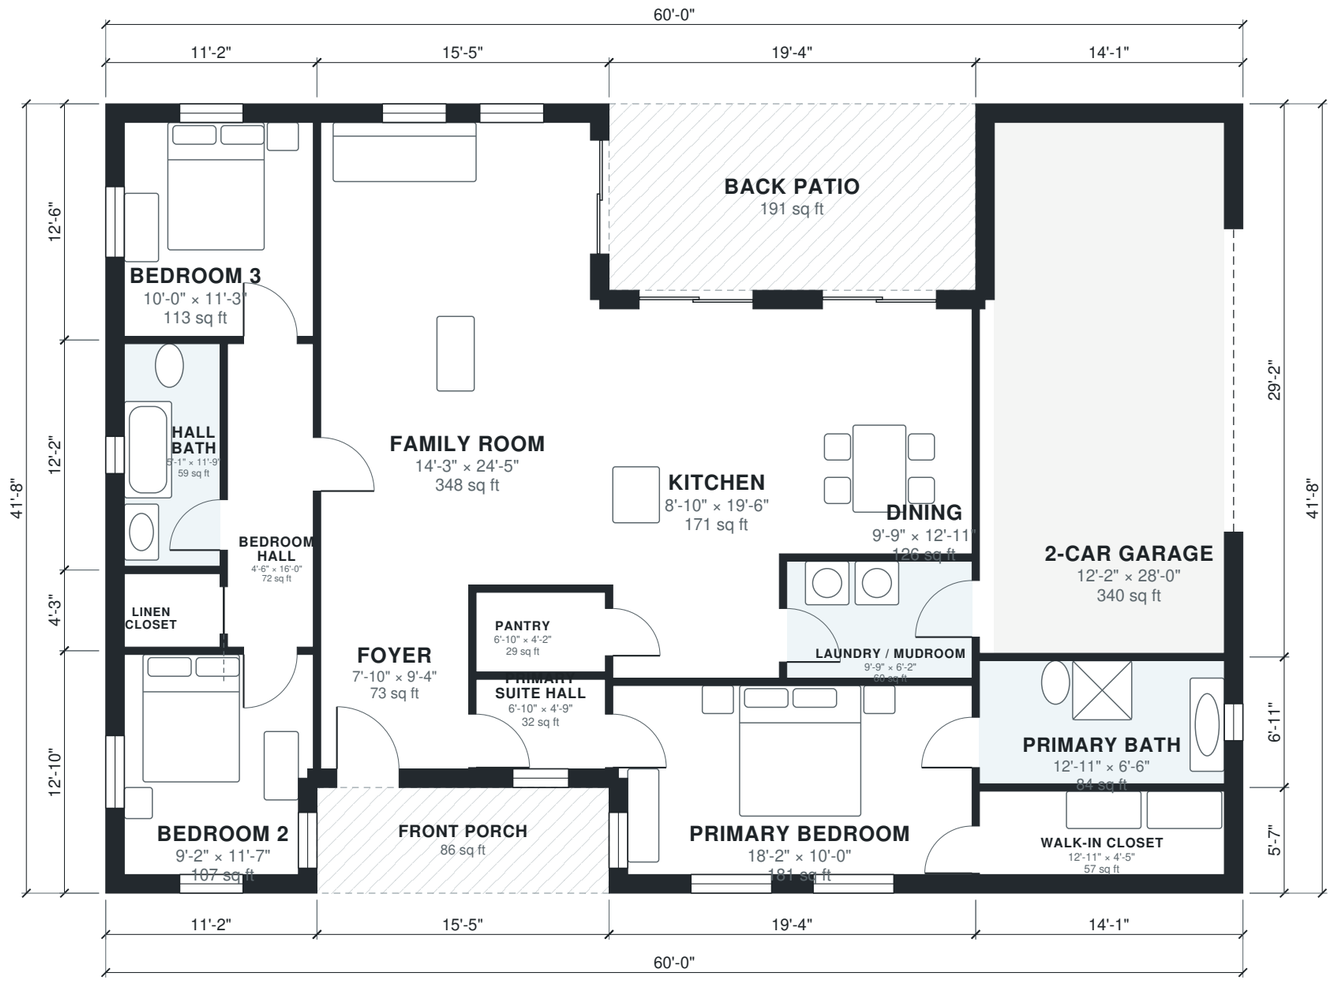


0' 5' 10' 15' 20'

N

AI ARCHITECTURES

Plan Studio · ai-architectures.com

PROJECT

Classic Split-Bedroom Ranch

Classic Ranch

SHEET TITLE

Floor Plan

GROSS AREA (THIS LEVEL)

2,225 sq ft

GROSS AREA (TOTAL)

2,225 sq ft

ENVELOPE

60'-0" × 41'-8"

SCALE

1/8" = 1'-0" on Tabloid 11×17

DATE

2026-10-11

PROJECT NO.

ranch-house-plans

CONCEPT DESIGN — NOT FOR CONSTRUCTION OR PERMIT. Generated with AI and may contain errors. Verify all dimensions and code requirements with a licensed architect or engineer.

SHEET

A-101

Area Schedule

LEVEL	ROOM	SIZE	NET AREA	GROSS AREA
1	2-Car Garage	12'-2" × 28'-0"	340 sq ft	412 sq ft
1	Bedroom 2	9'-2" × 11'-7"	107 sq ft	143 sq ft
1	Bedroom 3	10'-0" × 11'-3"	113 sq ft	139 sq ft
1	Bedroom Hall	4'-6" × 16'-0"	72 sq ft	81 sq ft
1	Dining	9'-9" × 12'-11"	126 sq ft	143 sq ft
1	Family Room	14'-3" × 24'-5"	348 sq ft	395 sq ft
1	Foyer	7'-10" × 9'-4"	73 sq ft	86 sq ft
1	Hall Bath	5'-1" × 11'-9"	59 sq ft	76 sq ft
1	Kitchen	8'-10" × 19'-6"	171 sq ft	190 sq ft
1	Laundry / Mudroom	9'-9" × 6'-2"	60 sq ft	67 sq ft
1	Linen Closet	5'-1" × 3'-10"	20 sq ft	27 sq ft
1	Pantry	6'-10" × 4'-2"	29 sq ft	33 sq ft
1	Primary Bath	12'-11" × 6'-6"	84 sq ft	97 sq ft
1	Primary Bedroom	18'-2" × 10'-0"	181 sq ft	216 sq ft
1	Primary Suite Hall	6'-10" × 4'-9"	32 sq ft	43 sq ft
1	Walk-in Closet	12'-11" × 4'-5"	57 sq ft	79 sq ft
1	Back Patio (outdoor)	19'-4" × 9'-10"	191 sq ft	191 sq ft
1	Front Porch (outdoor)	15'-5" × 5'-7"	86 sq ft	86 sq ft
	Total indoor		**1,872 sq ft**	**2,225 sq ft**

AI ARCHITECTURES

Plan Studio · ai-architectures.com

PROJECT

Classic Split-Bedroom Ranch

Classic Ranch

SHEET TITLE

Area Schedule

GROSS AREA (THIS LEVEL)

2,225 sq ft

GROSS AREA (TOTAL)

2,225 sq ft

ENVELOPE

60'-0" × 41'-8"

SCALE

NTS on Tabloid 11×17

DATE

2026-10-11

PROJECT NO.

ranch-house-plans

CONCEPT DESIGN — NOT FOR CONSTRUCTION OR PERMIT. Generated with AI and may contain errors. Verify all dimensions and code requirements with a licensed architect or engineer.

SHEET

A-102