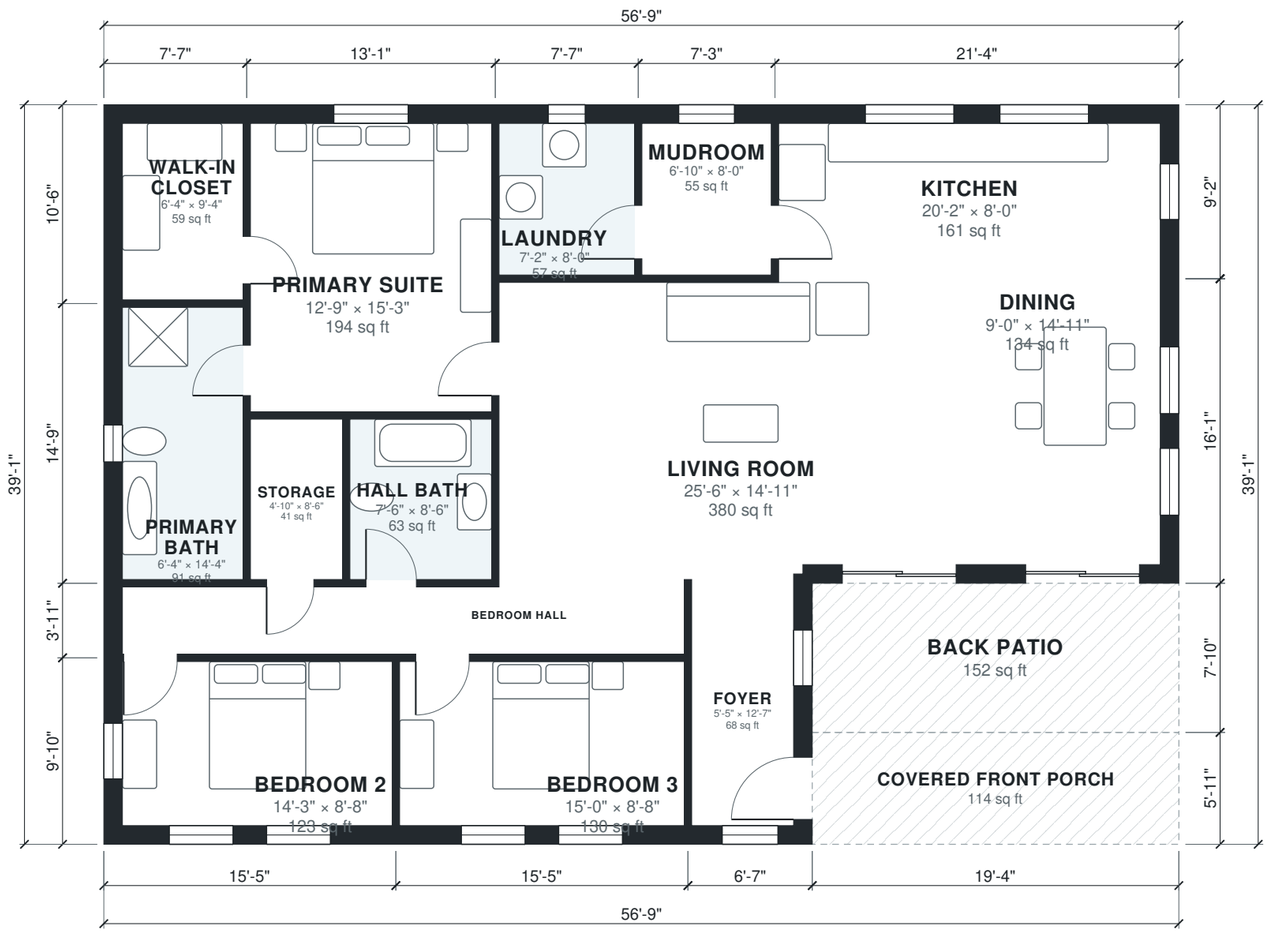


N

0' 5' 10' 15' 20'

AI ARCHITECTURES

Plan Studio · ai-architectures.com

PROJECT

Ranch Barndominium, 3 Bed Split Pla

Ranch Barndominium

SHEET TITLE

Floor Plan

GROSS AREA (THIS LEVEL)

1,949 sq ft

GROSS AREA (TOTAL)

1,949 sq ft

ENVELOPE

56'-9" × 39'-1"

SCALE

1/8" = 1'-0" on Tabloid 11×17

DATE

2026-11-12

PROJECT NO.

ranch-style-barndo

CONCEPT DESIGN — NOT FOR CONSTRUCTION OR PERMIT. Generated with AI and may contain errors. Verify all dimensions and code requirements with a licensed architect or engineer.

SHEET

A-101

Area Schedule

LEVEL	ROOM	SIZE	NET AREA	GROSS AREA
1	Bedroom 2	14'-3" × 8'-8"	123 sq ft	152 sq ft
1	Bedroom 3	15'-0" × 8'-8"	130 sq ft	152 sq ft
1	Bedroom Hall	29'-8" × 3'-7"	105 sq ft	121 sq ft
1	Dining	9'-0" × 14'-11"	134 sq ft	164 sq ft
1	Foyer	5'-5" × 12'-7"	68 sq ft	90 sq ft
1	Hall Bath	7'-6" × 8'-6"	63 sq ft	70 sq ft
1	Kitchen	20'-2" × 8'-0"	161 sq ft	196 sq ft
1	Laundry	7'-2" × 8'-0"	57 sq ft	69 sq ft
1	Living Room	25'-6" × 14'-11"	380 sq ft	417 sq ft
1	Mudroom	6'-10" × 8'-0"	55 sq ft	66 sq ft
1	Primary Bath	6'-4" × 14'-4"	91 sq ft	111 sq ft
1	Primary Suite	12'-9" × 15'-3"	194 sq ft	215 sq ft
1	Storage	4'-10" × 8'-6"	41 sq ft	47 sq ft
1	Walk-in Closet	6'-4" × 9'-4"	59 sq ft	79 sq ft
1	Back Patio (outdoor)	19'-4" × 7'-10"	152 sq ft	152 sq ft
1	Covered Front Porch (outdoor)	19'-4" × 5'-11"	114 sq ft	114 sq ft
	Total indoor		**1,663 sq ft**	**1,949 sq ft**

AI ARCHITECTURES

Plan Studio · ai-architectures.com

PROJECT

Ranch Barndominium, 3 Bed Split Pla

Ranch Barndominium

SHEET TITLE

Area Schedule

GROSS AREA (THIS LEVEL)

1,949 sq ft

GROSS AREA (TOTAL)

1,949 sq ft

ENVELOPE

56'-9" × 39'-1"

SCALE

NTS on Tabloid 11×17

DATE

2026-11-12

PROJECT NO.

ranch-style-barndo

CONCEPT DESIGN — NOT FOR CONSTRUCTION OR PERMIT. Generated with AI and may contain errors. Verify all dimensions and code requirements with a licensed architect or engineer.

SHEET

A-102