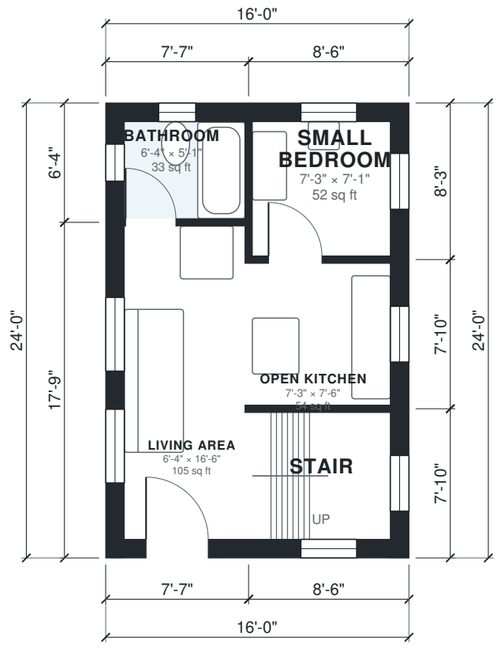


0' 5' 10' 15' 20'

N

AI ARCHITECTURES

Plan Studio · ai-architectures.com

PROJECT

Compact Two-Level Cabin

Rustic Cabin

SHEET TITLE

First Floor Plan

GROSS AREA (THIS LEVEL)

385 sq ft

GROSS AREA (TOTAL)

588 sq ft

ENVELOPE

16'-0" × 24'-0"

SCALE

1/8" = 1'-0" on Tabloid 11×17

DATE

2026-11-12


PROJECT NO.

small-cabin-plans-

CONCEPT DESIGN — NOT FOR CONSTRUCTION OR PERMIT. Generated with AI and may contain errors. Verify all dimensions and code requirements with a licensed architect or engineer.

SHEET

A-101

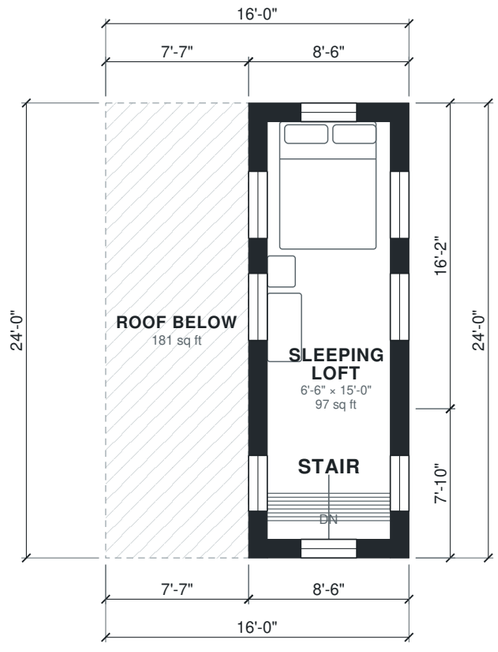

N

0' 5' 10' 15' 20'

AI ARCHITECTURES

Plan Studio · ai-architectures.com

PROJECT

Compact Two-Level Cabin

Rustic Cabin

SHEET TITLE

Second Floor Plan

GROSS AREA (THIS LEVEL)

203 sq ft

GROSS AREA (TOTAL)

588 sq ft

ENVELOPE

16'-0" × 24'-0"

SCALE

1/8" = 1'-0" on Tabloid 11×17

DATE

2026-11-12

PROJECT NO.

small-cabin-plans-

CONCEPT DESIGN — NOT FOR CONSTRUCTION OR PERMIT. Generated with AI and may contain errors. Verify all dimensions and code requirements with a licensed architect or engineer.

SHEET

A-102

Area Schedule

LEVEL	ROOM	SIZE	NET AREA	GROSS AREA
1	Bathroom	6'-4" × 5'-1"	33 sq ft	48 sq ft
1	Living Area	6'-4" × 16'-6"	105 sq ft	134 sq ft
1	Open Kitchen	7'-3" × 7'-6"	54 sq ft	67 sq ft
1	Small Bedroom	7'-3" × 7'-1"	52 sq ft	70 sq ft
1	Stair	7'-3" × 6'-8"	49 sq ft	67 sq ft
2	Sleeping Loft	6'-6" × 15'-0"	97 sq ft	137 sq ft
2	Stair	6'-6" × 6'-8"	43 sq ft	67 sq ft
2	Roof Below (outdoor)	7'-7" × 24'-0"	181 sq ft	181 sq ft
	Total indoor		**433 sq ft**	**588 sq ft**

AI ARCHITECTURES
Plan Studio · ai-architectures.com

PROJECT
Compact Two-Level Cabin
Rustic Cabin

SHEET TITLE
Area Schedule

GROSS AREA (THIS LEVEL)
385 sq ft

GROSS AREA (TOTAL)
588 sq ft

ENVELOPE
16'-0" × 24'-0"

SCALE
NTS on Tabloid 11×17

DATE
2026-11-12

PROJECT NO.
small-cabin-plans-

CONCEPT DESIGN — NOT FOR CONSTRUCTION OR PERMIT. Generated with AI and may contain errors. Verify all dimensions and code requirements with a licensed architect or engineer.

SHEET
A-103