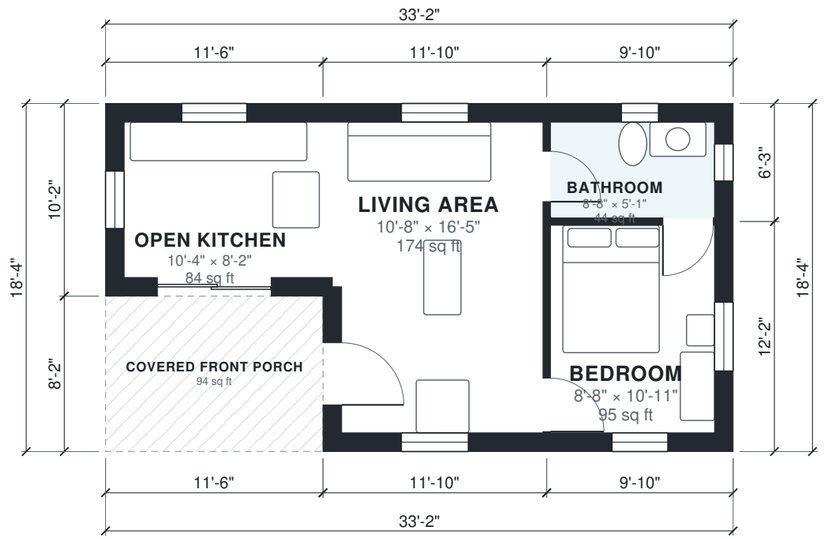


0' 5' 10' 15' 20'

N

AI ARCHITECTURES

Plan Studio · ai-architectures.com

PROJECT

Compact One-Bedroom Cabin

Rustic Cabin

SHEET TITLE

Floor Plan

GROSS AREA (THIS LEVEL)

515 sq ft

GROSS AREA (TOTAL)

515 sq ft

ENVELOPE

33'-2" × 18'-4"

SCALE

1/8" = 1'-0" on Tabloid 11×17

DATE

2026-11-12

PROJECT NO.

small-cabin-plans-

CONCEPT DESIGN — NOT FOR CONSTRUCTION OR PERMIT. Generated with AI and may contain errors. Verify all dimensions and code requirements with a licensed architect or engineer.

SHEET

A-101

Area Schedule

LEVEL	ROOM	SIZE	NET AREA	GROSS AREA
1	Bathroom	8'-8" × 5'-1"	44 sq ft	61 sq ft
1	Bedroom	8'-8" × 10'-11"	95 sq ft	119 sq ft
1	Living Area	10'-8" × 16'-5"	174 sq ft	217 sq ft
1	Open Kitchen	10'-4" × 8'-2"	84 sq ft	117 sq ft
1	Covered Front Porch (outdoor)	11'-6" × 8'-2"	94 sq ft	94 sq ft
	Total indoor		**398 sq ft**	**515 sq ft**

AI ARCHITECTURES

Plan Studio · ai-architectures.com

PROJECT

Compact One-Bedroom Cabin

Rustic Cabin

SHEET TITLE

Area Schedule

GROSS AREA (THIS LEVEL)

515 sq ft

GROSS AREA (TOTAL)

515 sq ft

ENVELOPE

33'-2" × 18'-4"

SCALE

NTS on Tabloid 11×17

DATE

2026-11-12

PROJECT NO.

small-cabin-plans-

CONCEPT DESIGN — NOT FOR CONSTRUCTION OR PERMIT. Generated with AI and may contain errors. Verify all dimensions and code requirements with a licensed architect or engineer.

SHEET

A-102