


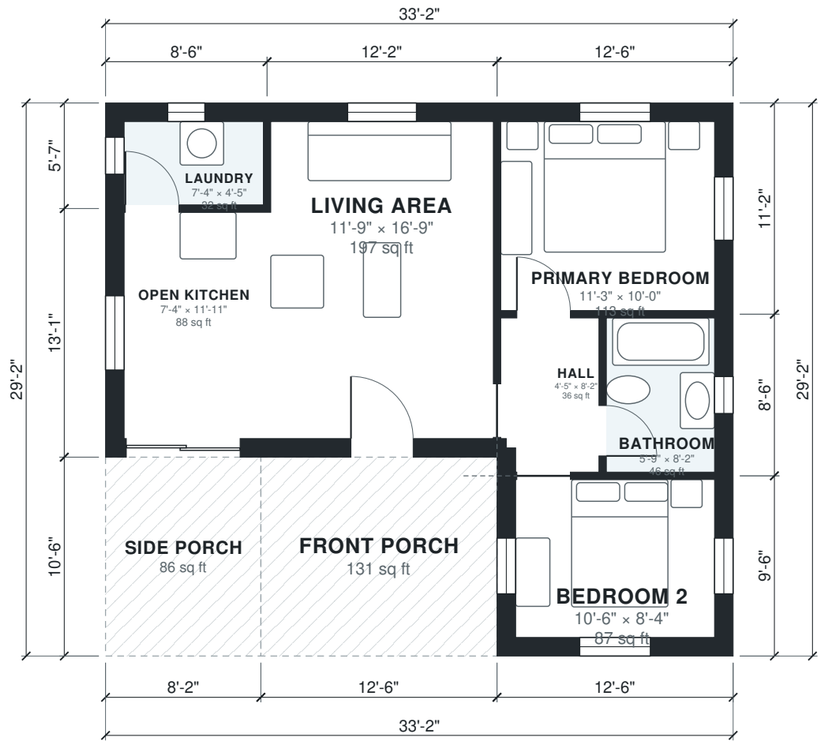

N

AI ARCHITECTURES

Plan Studio · ai-architectures.com

PROJECT

700 sq ft Cabin with Wrap-Around Por

Rustic Cabin

SHEET TITLE

Floor Plan

GROSS AREA (THIS LEVEL)

751 sq ft

GROSS AREA (TOTAL)

751 sq ft

ENVELOPE

33'-2" × 29'-2"

SCALE

1/8" = 1'-0" on Tabloid 11×17

DATE

2026-11-12

PROJECT NO.

small-cabin-plans-

CONCEPT DESIGN — NOT FOR CONSTRUCTION OR PERMIT. Generated with AI and may contain errors. Verify all dimensions and code requirements with a licensed architect or engineer.

SHEET

A-101

Area Schedule

LEVEL	ROOM	SIZE	NET AREA	GROSS AREA
1	Bathroom	5'-9" × 8'-2"	47 sq ft	59 sq ft
1	Bedroom 2	10'-6" × 8'-4"	88 sq ft	119 sq ft
1	Hall	4'-5" × 8'-2"	36 sq ft	48 sq ft
1	Laundry	7'-4" × 4'-5"	32 sq ft	48 sq ft
1	Living Area	11'-9" × 16'-9"	197 sq ft	227 sq ft
1	Open Kitchen	7'-4" × 11'-11"	88 sq ft	112 sq ft
1	Primary Bedroom	11'-3" × 10'-0"	113 sq ft	139 sq ft
1	Front Porch (outdoor)	12'-6" × 10'-6"	131 sq ft	131 sq ft
1	Side Porch (outdoor)	8'-2" × 10'-6"	86 sq ft	86 sq ft
	Total indoor		**599 sq ft**	**751 sq ft**

AI ARCHITECTURES

Plan Studio · ai-architectures.com

PROJECT

700 sq ft Cabin with Wrap-Around Por

Rustic Cabin

SHEET TITLE

Area Schedule

GROSS AREA (THIS LEVEL)

751 sq ft

GROSS AREA (TOTAL)

751 sq ft

ENVELOPE

33'-2" × 29'-2"

SCALE

NTS on Tabloid 11×17

DATE

2026-11-12

PROJECT NO.

small-cabin-plans-

CONCEPT DESIGN — NOT FOR CONSTRUCTION OR PERMIT. Generated with AI and may contain errors. Verify all dimensions and code requirements with a licensed architect or engineer.

SHEET

A-102