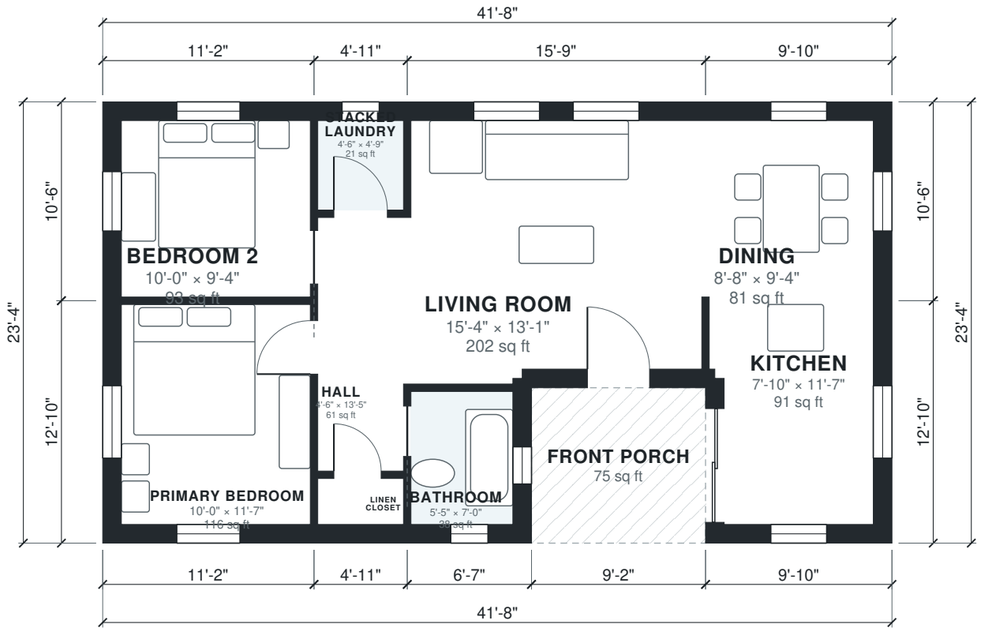


0' 5' 10' 15' 20'

N

AI ARCHITECTURES

Plan Studio · ai-architectures.com

PROJECT

Compact 2-Bed Cottage

Modern Cottage

SHEET TITLE

Floor Plan

GROSS AREA (THIS LEVEL)

895 sq ft

GROSS AREA (TOTAL)

895 sq ft

ENVELOPE

41'-8" × 23'-4"

SCALE

1/8" = 1'-0" on Tabloid 11×17

DATE

2026-10-11

PROJECT NO.

small-house-plans

CONCEPT DESIGN — NOT FOR CONSTRUCTION OR PERMIT. Generated with AI and may contain errors. Verify all dimensions and code requirements with a licensed architect or engineer.

SHEET

A-101

Area Schedule

LEVEL	ROOM	SIZE	NET AREA	GROSS AREA
1	Bathroom	5'-5" × 7'-0"	38 sq ft	54 sq ft
1	Bedroom 2	10'-0" × 9'-4"	93 sq ft	117 sq ft
1	Dining	8'-8" × 9'-4"	81 sq ft	103 sq ft
1	Hall	4'-6" × 13'-5"	61 sq ft	68 sq ft
1	Kitchen	7'-10" × 11'-7"	91 sq ft	126 sq ft
1	Linen Closet	4'-6" × 2'-5"	11 sq ft	18 sq ft
1	Living Room	15'-4" × 13'-1"	202 sq ft	238 sq ft
1	Primary Bedroom	10'-0" × 11'-7"	116 sq ft	143 sq ft
1	Stacked Laundry	4'-6" × 4'-9"	21 sq ft	29 sq ft
1	Front Porch (outdoor)	9'-2" × 8'-2"	75 sq ft	75 sq ft
	Total indoor		**713 sq ft**	**895 sq ft**

AI ARCHITECTURES
Plan Studio · ai-architectures.com

PROJECT
Compact 2-Bed Cottage
Modern Cottage

SHEET TITLE
Area Schedule

GROSS AREA (THIS LEVEL)
895 sq ft

GROSS AREA (TOTAL)
895 sq ft

ENVELOPE
41'-8" × 23'-4"

SCALE
NTS on Tabloid 11×17

DATE
2026-10-11

PROJECT NO.
small-house-plans

CONCEPT DESIGN — NOT FOR CONSTRUCTION OR PERMIT. Generated with AI and may contain errors. Verify all dimensions and code requirements with a licensed architect or engineer.

SHEET
A-102