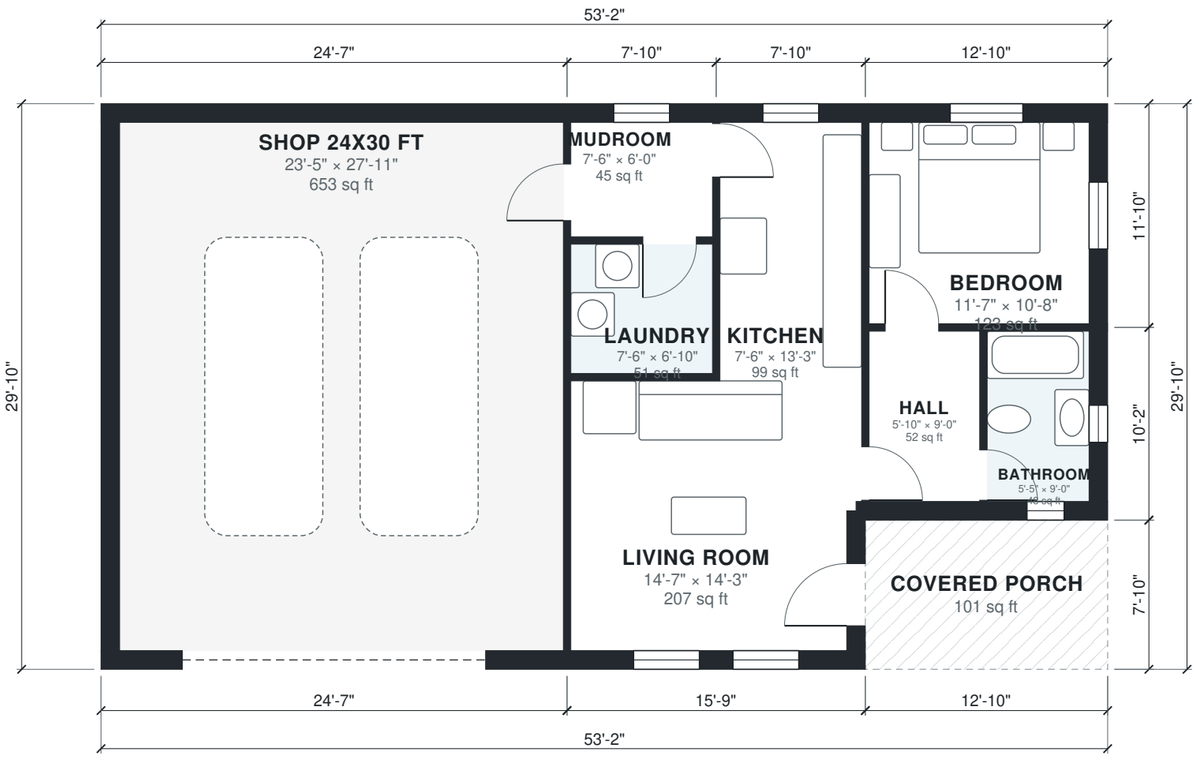


N

0' 5' 10' 15' 20'

AI ARCHITECTURES

Plan Studio · ai-architectures.com

PROJECT

Small Metal Shop House

Modern Barndominium

SHEET TITLE

Floor Plan

GROSS AREA (THIS LEVEL)

1,486 sq ft

GROSS AREA (TOTAL)

1,486 sq ft

ENVELOPE

53'-2" × 29'-10"

SCALE

1/8" = 1'-0" on Tabloid 11×17

DATE

2026-11-12

PROJECT NO.

small-shop-house-p

CONCEPT DESIGN — NOT FOR CONSTRUCTION OR PERMIT. Generated with AI and may contain errors. Verify all dimensions and code requirements with a licensed architect or engineer.

SHEET

A-101

Area Schedule

LEVEL	ROOM	SIZE	NET AREA	GROSS AREA
1	Bathroom	5'-5" × 9'-0"	48 sq ft	67 sq ft
1	Bedroom	11'-7" × 10'-8"	123 sq ft	151 sq ft
1	Hall	5'-10" × 9'-0"	53 sq ft	63 sq ft
1	Kitchen	7'-6" × 13'-3"	99 sq ft	114 sq ft
1	Laundry	7'-6" × 6'-10"	51 sq ft	57 sq ft
1	Living Room	14'-7" × 14'-3"	207 sq ft	243 sq ft
1	Mudroom	7'-6" × 6'-0"	45 sq ft	57 sq ft
1	Shop 24x30 ft	23'-5" × 27'-11"	653 sq ft	735 sq ft
1	Covered Porch (outdoor)	12'-10" × 7'-10"	101 sq ft	101 sq ft
	Total indoor		**1,280 sq ft**	**1,486 sq ft**

AI ARCHITECTURES

Plan Studio · ai-architectures.com

PROJECT

Small Metal Shop House

Modern Barndominium

SHEET TITLE

Area Schedule

GROSS AREA (THIS LEVEL)

1,486 sq ft

GROSS AREA (TOTAL)

1,486 sq ft

ENVELOPE

53'-2" × 29'-10"

SCALE

NTS on Tabloid 11×17

DATE

2026-11-12

PROJECT NO.

small-shop-house-p

CONCEPT DESIGN — NOT FOR CONSTRUCTION OR PERMIT. Generated with AI and may contain errors. Verify all dimensions and code requirements with a licensed architect or engineer.

SHEET

A-102