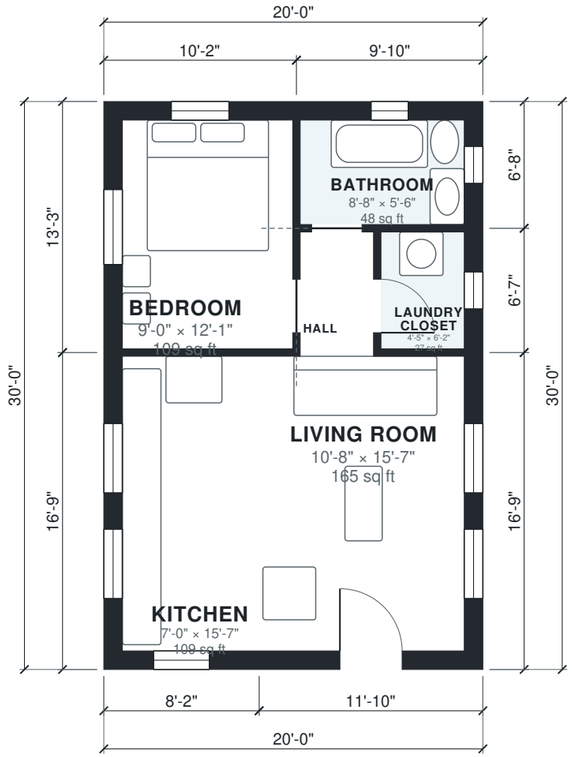


N

0' 5' 10' 15' 20'

AI ARCHITECTURES

Plan Studio · ai-architectures.com

PROJECT

Tiny Barndominium 20x30

Modern Barndominium

SHEET TITLE

Floor Plan

GROSS AREA (THIS LEVEL)

600 sq ft

GROSS AREA (TOTAL)

600 sq ft

ENVELOPE

20'-0" × 30'-0"

SCALE

1/8" = 1'-0" on Tabloid 11×17

DATE

2026-11-12

PROJECT NO.

tiny-barndominium-

CONCEPT DESIGN — NOT FOR CONSTRUCTION OR PERMIT. Generated with AI and may contain errors. Verify all dimensions and code requirements with a licensed architect or engineer.

SHEET

A-101

Area Schedule

LEVEL	ROOM	SIZE	NET AREA	GROSS AREA
1	Bathroom	8'-8" × 5'-6"	48 sq ft	66 sq ft
1	Bedroom	9'-0" × 12'-1"	109 sq ft	135 sq ft
1	Hall	3'-10" × 6'-2"	24 sq ft	28 sq ft
1	Kitchen	7'-0" × 15'-7"	109 sq ft	137 sq ft
1	Laundry Closet	4'-5" × 6'-2"	27 sq ft	37 sq ft
1	Living Room	10'-8" × 15'-7"	165 sq ft	198 sq ft
	Total indoor		**482 sq ft**	**600 sq ft**

AI ARCHITECTURES

Plan Studio · ai-architectures.com

PROJECT

Tiny Barndominium 20x30

Modern Barndominium

SHEET TITLE

Area Schedule

GROSS AREA (THIS LEVEL)

600 sq ft

GROSS AREA (TOTAL)

600 sq ft

ENVELOPE

20'-0" × 30'-0"

SCALE

NTS on Tabloid 11×17

DATE

2026-11-12

PROJECT NO.

tiny-barndominium-

CONCEPT DESIGN — NOT FOR CONSTRUCTION OR PERMIT. Generated with AI and may contain errors. Verify all dimensions and code requirements with a licensed architect or engineer.

SHEET

A-102