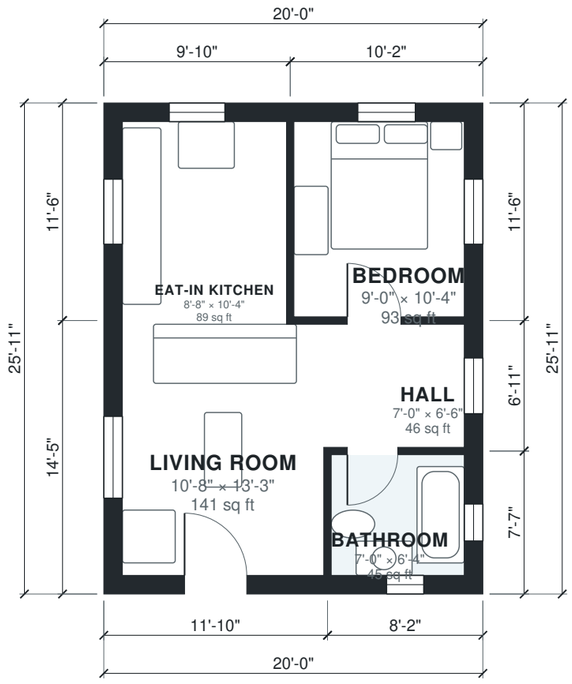


0' 5' 10' 15' 20'

N

AI ARCHITECTURES

Plan Studio · ai-architectures.com

PROJECT

Tiny Cottage 20x26

Cozy Cottage

SHEET TITLE

Floor Plan

GROSS AREA (THIS LEVEL)

519 sq ft

GROSS AREA (TOTAL)

519 sq ft

ENVELOPE

20'-0" × 25'-11"

SCALE

1/8" = 1'-0" on Tabloid 11×17

DATE

2026-11-12

PROJECT NO.

tiny-cottage-house

CONCEPT DESIGN — NOT FOR CONSTRUCTION OR PERMIT. Generated with AI and may contain errors. Verify all dimensions and code requirements with a licensed architect or engineer.

SHEET

A-101

Area Schedule

LEVEL	ROOM	SIZE	NET AREA	GROSS AREA
1	Bathroom	7'-0" × 6'-4"	45 sq ft	62 sq ft
1	Bedroom	9'-0" × 10'-4"	93 sq ft	117 sq ft
1	Eat-In Kitchen	8'-8" × 10'-4"	89 sq ft	113 sq ft
1	Hall	7'-0" × 6'-6"	46 sq ft	57 sq ft
1	Living Room	10'-8" × 13'-3"	141 sq ft	171 sq ft
	Total indoor		**413 sq ft**	**519 sq ft**

AI ARCHITECTURES

Plan Studio · ai-architectures.com

PROJECT

Tiny Cottage 20x26

Cozy Cottage

SHEET TITLE

Area Schedule

GROSS AREA (THIS LEVEL)

519 sq ft

GROSS AREA (TOTAL)

519 sq ft

ENVELOPE

20'-0" × 25'-11"

SCALE

NTS on Tabloid 11×17

DATE

2026-11-12

PROJECT NO.

tiny-cottage-house

CONCEPT DESIGN — NOT FOR CONSTRUCTION OR PERMIT. Generated with AI and may contain errors. Verify all dimensions and code requirements with a licensed architect or engineer.

SHEET

A-102