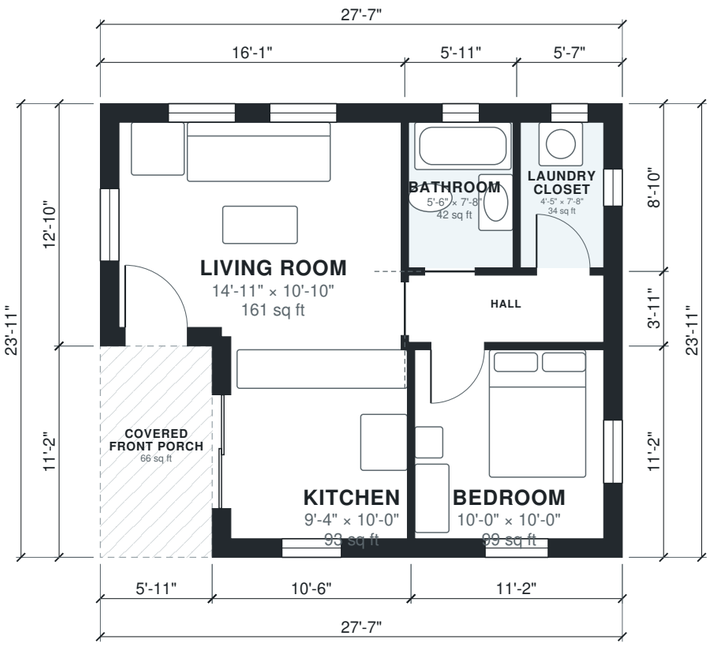


N

0' 5' 10' 15' 20'

AI ARCHITECTURES

Plan Studio · ai-architectures.com

PROJECT

Tiny Farmhouse 560 sq ft

Modern Farmhouse

SHEET TITLE

Floor Plan

GROSS AREA (THIS LEVEL)

594 sq ft

GROSS AREA (TOTAL)

594 sq ft

ENVELOPE

27'-7" × 23'-11"

SCALE

1/8" = 1'-0" on Tabloid 11×17

DATE

2026-11-12

PROJECT NO.

tiny-farmhouse-pla

CONCEPT DESIGN — NOT FOR CONSTRUCTION OR PERMIT. Generated with AI and may contain errors. Verify all dimensions and code requirements with a licensed architect or engineer.

SHEET

A-101

Area Schedule

LEVEL	ROOM	SIZE	NET AREA	GROSS AREA
1	Bathroom	5'-6" × 7'-8"	42 sq ft	52 sq ft
1	Bedroom	10'-0" × 10'-0"	99 sq ft	124 sq ft
1	Hall	10'-4" × 3'-7"	36 sq ft	45 sq ft
1	Kitchen	9'-4" × 10'-0"	93 sq ft	117 sq ft
1	Laundry Closet	4'-5" × 7'-8"	34 sq ft	49 sq ft
1	Living Room	14'-11" × 10'-10"	161 sq ft	206 sq ft
1	Covered Front Porch (outdoor)	5'-11" × 11'-2"	66 sq ft	66 sq ft
	Total indoor		**466 sq ft**	**594 sq ft**

AI ARCHITECTURES

Plan Studio · ai-architectures.com

PROJECT

Tiny Farmhouse 560 sq ft

Modern Farmhouse

SHEET TITLE

Area Schedule

GROSS AREA (THIS LEVEL)

594 sq ft

GROSS AREA (TOTAL)

594 sq ft

ENVELOPE

27'-7" × 23'-11"

SCALE

NTS on Tabloid 11×17

DATE

2026-11-12

PROJECT NO.

tiny-farmhouse-pla

CONCEPT DESIGN — NOT FOR CONSTRUCTION OR PERMIT. Generated with AI and may contain errors. Verify all dimensions and code requirements with a licensed architect or engineer.

SHEET

A-102