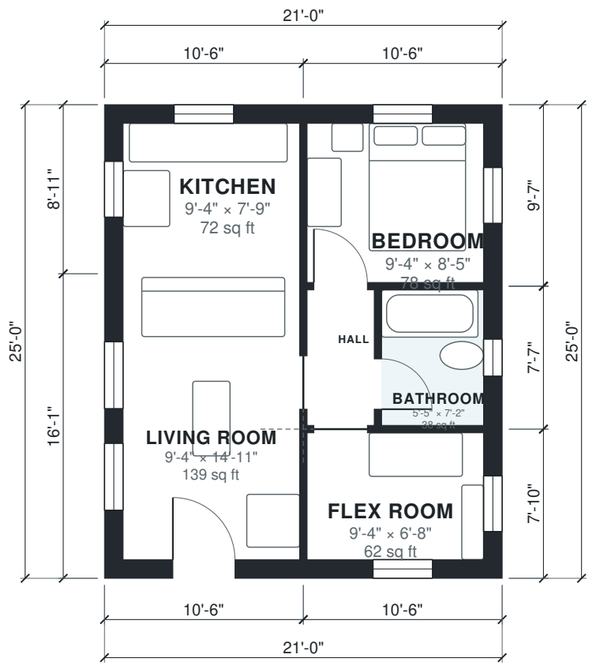


N

0' 5' 10' 15' 20'

AI ARCHITECTURES

Plan Studio · ai-architectures.com

PROJECT

525 sq ft Tiny Home

Modern Tiny House

SHEET TITLE

Floor Plan

GROSS AREA (THIS LEVEL)

525 sq ft

GROSS AREA (TOTAL)

525 sq ft

ENVELOPE

21'-0" × 25'-0"

SCALE

1/8" = 1'-0" on Tabloid 11×17

DATE

2026-11-12

PROJECT NO.

tiny-home-floor-pl

CONCEPT DESIGN — NOT FOR CONSTRUCTION OR PERMIT. Generated with AI and may contain errors. Verify all dimensions and code requirements with a licensed architect or engineer.

SHEET

A-101

Area Schedule

LEVEL	ROOM	SIZE	NET AREA	GROSS AREA
1	Bathroom	5'-5" × 7'-2"	39 sq ft	50 sq ft
1	Bedroom	9'-4" × 8'-5"	78 sq ft	101 sq ft
1	Flex Room	9'-4" × 6'-8"	62 sq ft	83 sq ft
1	Hall	3'-7" × 7'-2"	25 sq ft	30 sq ft
1	Kitchen	9'-4" × 7'-9"	72 sq ft	94 sq ft
1	Living Room	9'-4" × 14'-11"	139 sq ft	169 sq ft
	Total indoor		**415 sq ft**	**525 sq ft**

AI ARCHITECTURES
Plan Studio · ai-architectures.com

PROJECT
525 sq ft Tiny Home
Modern Tiny House

SHEET TITLE
Area Schedule

GROSS AREA (THIS LEVEL)
525 sq ft

GROSS AREA (TOTAL)
525 sq ft

ENVELOPE
21'-0" × 25'-0"

SCALE
NTS on Tabloid 11×17

DATE
2026-11-12

PROJECT NO.
tiny-home-floor-pl

CONCEPT DESIGN — NOT FOR CONSTRUCTION OR PERMIT. Generated with AI and may contain errors. Verify all dimensions and code requirements with a licensed architect or engineer.

SHEET
A-102