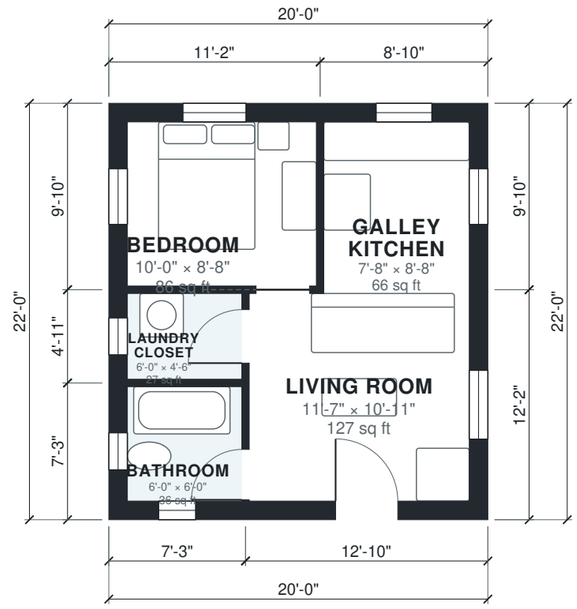


0' 5' 10' 15' 20'

N

AI ARCHITECTURES

Plan Studio · ai-architectures.com

PROJECT

20x22 ft Tiny Home

Modern Tiny House

SHEET TITLE

Floor Plan

GROSS AREA (THIS LEVEL)

440 sq ft

GROSS AREA (TOTAL)

440 sq ft

ENVELOPE

20'-0" × 22'-0"

SCALE

1/8" = 1'-0" on Tabloid 11×17

DATE

2026-11-12

PROJECT NO.

tiny-home-plans

CONCEPT DESIGN — NOT FOR CONSTRUCTION OR PERMIT. Generated with AI and may contain errors. Verify all dimensions and code requirements with a licensed architect or engineer.

SHEET

A-101

Area Schedule

LEVEL	ROOM	SIZE	NET AREA	GROSS AREA
1	Bathroom	6'-0" × 6'-0"	36 sq ft	52 sq ft
1	Bedroom	10'-0" × 8'-8"	86 sq ft	110 sq ft
1	Galley Kitchen	7'-8" × 8'-8"	67 sq ft	87 sq ft
1	Laundry Closet	6'-0" × 4'-6"	27 sq ft	36 sq ft
1	Living Room	11'-7" × 10'-11"	127 sq ft	155 sq ft
	Total indoor		**344 sq ft**	**440 sq ft**

AI ARCHITECTURES

Plan Studio · ai-architectures.com

PROJECT

20x22 ft Tiny Home

Modern Tiny House

SHEET TITLE

Area Schedule

GROSS AREA (THIS LEVEL)

440 sq ft

GROSS AREA (TOTAL)

440 sq ft

ENVELOPE

20'-0" × 22'-0"

SCALE

NTS on Tabloid 11×17

DATE

2026-11-12

PROJECT NO.

tiny-home-plans

CONCEPT DESIGN — NOT FOR CONSTRUCTION OR PERMIT. Generated with AI and may contain errors. Verify all dimensions and code requirements with a licensed architect or engineer.

SHEET

A-102