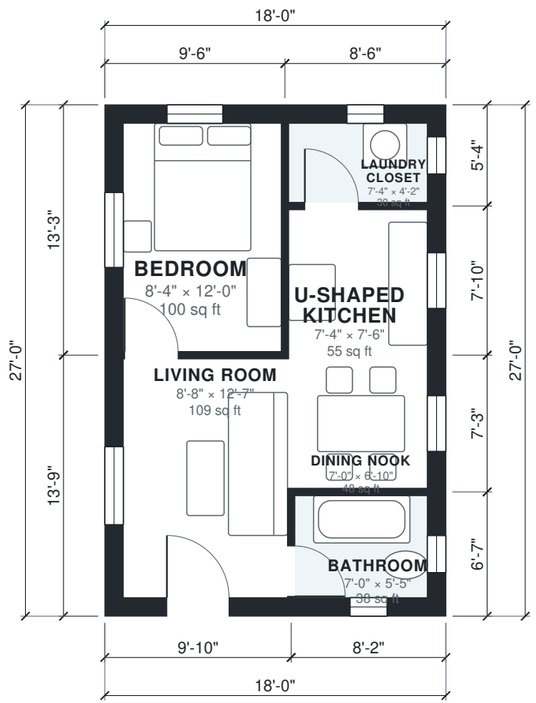


0' 5' 10' 15' 20'

N

AI ARCHITECTURES

Plan Studio · ai-architectures.com

PROJECT

486 sq ft Tiny House

Modern Cabin

SHEET TITLE

Floor Plan

GROSS AREA (THIS LEVEL)

486 sq ft

GROSS AREA (TOTAL)

486 sq ft

ENVELOPE

18'-0" × 27'-0"

SCALE

1/8" = 1'-0" on Tabloid 11×17

DATE

2026-11-12

PROJECT NO.

tiny-house-design-

CONCEPT DESIGN — NOT FOR CONSTRUCTION OR PERMIT. Generated with AI and may contain errors. Verify all dimensions and code requirements with a licensed architect or engineer.

SHEET

A-101

Area Schedule

LEVEL	ROOM	SIZE	NET AREA	GROSS AREA
1	Bathroom	7'-0" × 5'-5"	38 sq ft	54 sq ft
1	Bedroom	8'-4" × 12'-0"	100 sq ft	126 sq ft
1	Dining Nook	7'-0" × 6'-10"	48 sq ft	59 sq ft
1	Laundry Closet	7'-4" × 4'-2"	30 sq ft	45 sq ft
1	Living Room	8'-8" × 12'-7"	109 sq ft	136 sq ft
1	U-Shaped Kitchen	7'-4" × 7'-6"	55 sq ft	67 sq ft
	Total indoor		**380 sq ft**	**486 sq ft**

AI ARCHITECTURES

Plan Studio · ai-architectures.com

PROJECT

486 sq ft Tiny House

Modern Cabin

SHEET TITLE

Area Schedule

GROSS AREA (THIS LEVEL)

486 sq ft

GROSS AREA (TOTAL)

486 sq ft

ENVELOPE

18'-0" × 27'-0"

SCALE

NTS on Tabloid 11×17

DATE

2026-11-12

PROJECT NO.

tiny-house-design-

CONCEPT DESIGN — NOT FOR CONSTRUCTION OR PERMIT. Generated with AI and may contain errors. Verify all dimensions and code requirements with a licensed architect or engineer.

SHEET

A-102