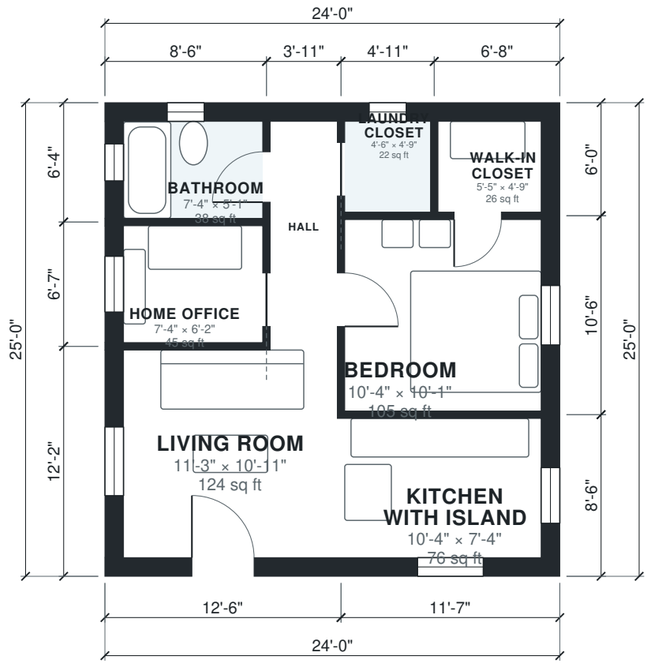


0' 5' 10' 15' 20'

N

AI ARCHITECTURES

Plan Studio · ai-architectures.com

PROJECT

600 sq ft Tiny House

Modern Tiny House

SHEET TITLE

Floor Plan

GROSS AREA (THIS LEVEL)

600 sq ft

GROSS AREA (TOTAL)

600 sq ft

ENVELOPE

24'-0" × 25'-0"

SCALE

1/8" = 1'-0" on Tabloid 11×17

DATE

2026-11-12

PROJECT NO.

tiny-house-floor-p

CONCEPT DESIGN — NOT FOR CONSTRUCTION OR PERMIT. Generated with AI and may contain errors. Verify all dimensions and code requirements with a licensed architect or engineer.

SHEET

A-101

Area Schedule

LEVEL	ROOM	SIZE	NET AREA	GROSS AREA
1	Bathroom	7'-4" × 5'-1"	38 sq ft	54 sq ft
1	Bedroom	10'-4" × 10'-1"	105 sq ft	121 sq ft
1	Hall	3'-7" × 11'-8"	41 sq ft	51 sq ft
1	Home Office	7'-4" × 6'-2"	45 sq ft	56 sq ft
1	Kitchen with Island	10'-4" × 7'-4"	76 sq ft	98 sq ft
1	Laundry Closet	4'-6" × 4'-9"	22 sq ft	29 sq ft
1	Living Room	11'-3" × 10'-11"	124 sq ft	151 sq ft
1	Walk-in Closet	5'-5" × 4'-9"	26 sq ft	40 sq ft
	Total indoor		**477 sq ft**	**600 sq ft**

AI ARCHITECTURES

Plan Studio · ai-architectures.com

PROJECT

600 sq ft Tiny House

Modern Tiny House

SHEET TITLE

Area Schedule

GROSS AREA (THIS LEVEL)

600 sq ft

GROSS AREA (TOTAL)

600 sq ft

ENVELOPE

24'-0" × 25'-0"

SCALE

NTS on Tabloid 11×17

DATE

2026-11-12

PROJECT NO.

tiny-house-floor-p

CONCEPT DESIGN — NOT FOR CONSTRUCTION OR PERMIT. Generated with AI and may contain errors. Verify all dimensions and code requirements with a licensed architect or engineer.

SHEET

A-102