


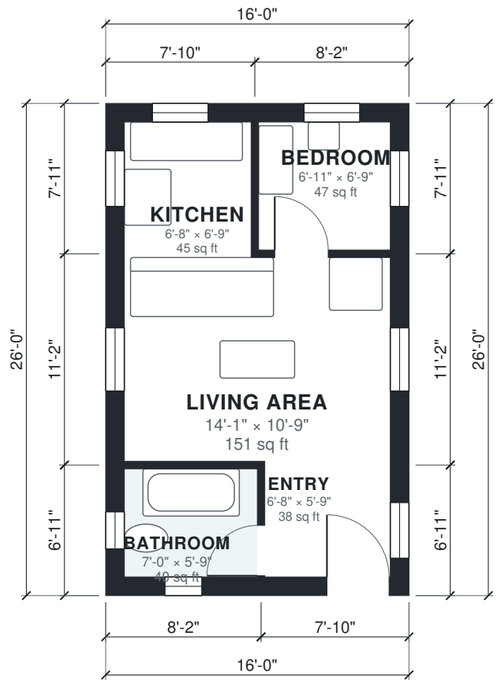

N

AI ARCHITECTURES

Plan Studio · ai-architectures.com

PROJECT

16x26 ft Tiny House

Modern Tiny House

SHEET TITLE

Floor Plan

GROSS AREA (THIS LEVEL)

416 sq ft

GROSS AREA (TOTAL)

416 sq ft

ENVELOPE

16'-0" × 26'-0"

SCALE

1/8" = 1'-0" on Tabloid 11×17

DATE

2026-11-12

PROJECT NO.

tiny-house-floor-p

CONCEPT DESIGN — NOT FOR CONSTRUCTION OR PERMIT. Generated with AI and may contain errors. Verify all dimensions and code requirements with a licensed architect or engineer.

SHEET

A-101

Area Schedule

LEVEL	ROOM	SIZE	NET AREA	GROSS AREA
1	Bathroom	7'-0" × 5'-9"	40 sq ft	57 sq ft
1	Bedroom	6'-11" × 6'-9"	47 sq ft	65 sq ft
1	Entry	6'-8" × 5'-9"	38 sq ft	54 sq ft
1	Kitchen	6'-8" × 6'-9"	45 sq ft	63 sq ft
1	Living Area	14'-1" × 10'-9"	151 sq ft	179 sq ft
	Total indoor		**321 sq ft**	**416 sq ft**

AI ARCHITECTURES
Plan Studio · ai-architectures.com

PROJECT
16x26 ft Tiny House
Modern Tiny House

SHEET TITLE
Area Schedule

GROSS AREA (THIS LEVEL)
416 sq ft

GROSS AREA (TOTAL)
416 sq ft

ENVELOPE
16'-0" × 26'-0"

SCALE
NTS on Tabloid 11×17

DATE
2026-11-12

PROJECT NO.
tiny-house-floor-p

CONCEPT DESIGN — NOT FOR CONSTRUCTION OR PERMIT. Generated with AI and may contain errors. Verify all dimensions and code requirements with a licensed architect or engineer.

SHEET
A-102