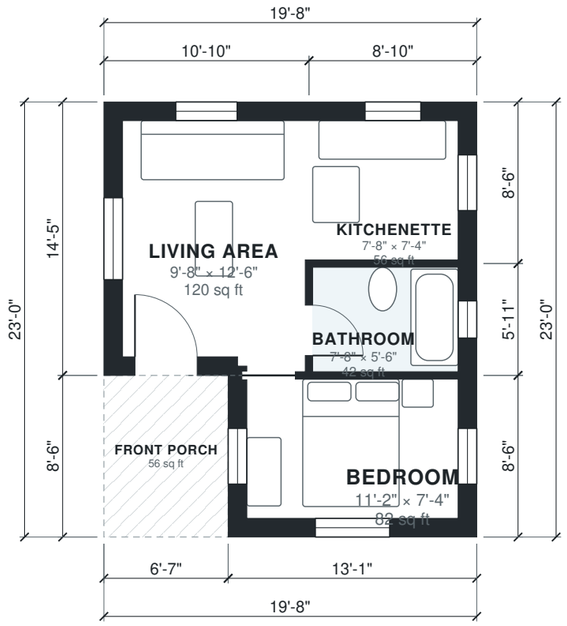


0' 5' 10' 15' 20'

N

AI ARCHITECTURES

Plan Studio · ai-architectures.com

PROJECT

Tiny House on Foundation

Modern Cottage

SHEET TITLE

Floor Plan

GROSS AREA (THIS LEVEL)

396 sq ft

GROSS AREA (TOTAL)

396 sq ft

ENVELOPE

19'-8" × 23'-0"

SCALE

1/8" = 1'-0" on Tabloid 11×17

DATE

2026-10-11

PROJECT NO.

tiny-house-floor-p

CONCEPT DESIGN — NOT FOR CONSTRUCTION OR PERMIT. Generated with AI and may contain errors. Verify all dimensions and code requirements with a licensed architect or engineer.

SHEET

A-101

Area Schedule

LEVEL	ROOM	SIZE	NET AREA	GROSS AREA
1	Bathroom	7'-8" × 5'-6"	42 sq ft	52 sq ft
1	Bedroom	11'-2" × 7'-4"	82 sq ft	112 sq ft
1	Kitchenette	7'-8" × 7'-4"	56 sq ft	76 sq ft
1	Living Area	9'-8" × 12'-6"	120 sq ft	156 sq ft
1	Front Porch (outdoor)	6'-7" × 8'-6"	56 sq ft	56 sq ft
	Total indoor		**301 sq ft**	**396 sq ft**

AI ARCHITECTURES
Plan Studio · ai-architectures.com

PROJECT
Tiny House on Foundation
Modern Cottage

SHEET TITLE
Area Schedule

GROSS AREA (THIS LEVEL)
396 sq ft

GROSS AREA (TOTAL)
396 sq ft

ENVELOPE
19'-8" × 23'-0"

SCALE
NTS on Tabloid 11×17

DATE
2026-10-11

PROJECT NO.
tiny-house-floor-p

CONCEPT DESIGN — NOT FOR CONSTRUCTION OR PERMIT. Generated with AI and may contain errors. Verify all dimensions and code requirements with a licensed architect or engineer.

SHEET
A-102