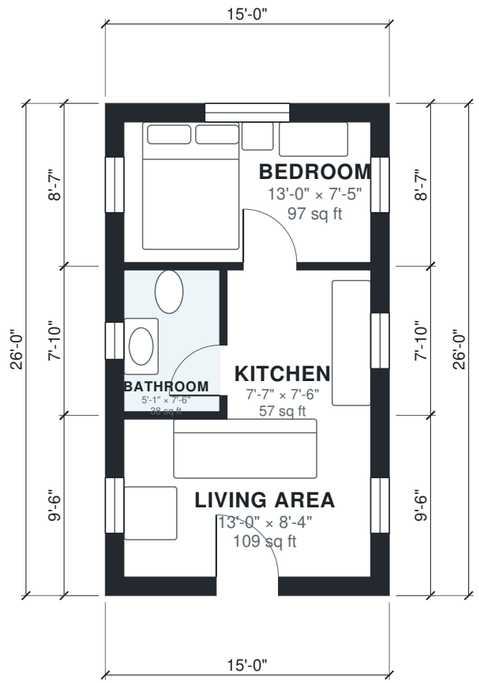


0' 5' 10' 15' 20'

N

AI ARCHITECTURES

Plan Studio · ai-architectures.com

PROJECT

15 x 26 ft Tiny House

Modern Tiny House

SHEET TITLE

Floor Plan

GROSS AREA (THIS LEVEL)

390 sq ft

GROSS AREA (TOTAL)

390 sq ft

ENVELOPE

15'-0" × 26'-0"

SCALE

1/8" = 1'-0" on Tabloid 11×17

DATE

2026-11-12

PROJECT NO.

tiny-house-layout

CONCEPT DESIGN — NOT FOR CONSTRUCTION OR PERMIT. Generated with AI and may contain errors. Verify all dimensions and code requirements with a licensed architect or engineer.

SHEET

A-101

Area Schedule

LEVEL	ROOM	SIZE	NET AREA	GROSS AREA
1	Bathroom	5'-1" × 7'-6"	38 sq ft	49 sq ft
1	Bedroom	13'-0" × 7'-5"	97 sq ft	129 sq ft
1	Kitchen	7'-7" × 7'-6"	57 sq ft	69 sq ft
1	Living Area	13'-0" × 8'-4"	109 sq ft	143 sq ft
	Total indoor		**300 sq ft**	**390 sq ft**

AI ARCHITECTURES

Plan Studio · ai-architectures.com

PROJECT

15 x 26 ft Tiny House

Modern Tiny House

SHEET TITLE

Area Schedule

GROSS AREA (THIS LEVEL)

390 sq ft

GROSS AREA (TOTAL)

390 sq ft

ENVELOPE

15'-0" × 26'-0"

SCALE

NTS on Tabloid 11×17

DATE

2026-11-12

PROJECT NO.

tiny-house-layout

CONCEPT DESIGN — NOT FOR CONSTRUCTION OR PERMIT. Generated with AI and may contain errors. Verify all dimensions and code requirements with a licensed architect or engineer.

SHEET

A-102