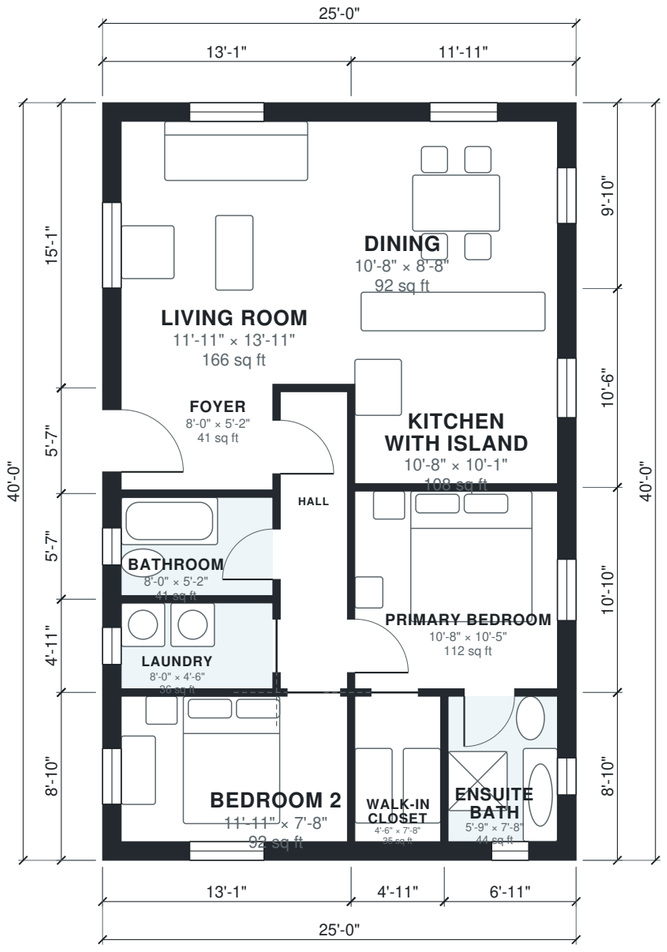


0' 5' 10' 15' 20'

N

AI ARCHITECTURES

Plan Studio · ai-architectures.com

PROJECT

1,000 sq ft Two-Bedroom Small House

Modern Cottage

SHEET TITLE
Floor Plan

GROSS AREA (THIS LEVEL)
1,000 sq ft

GROSS AREA (TOTAL)
1,000 sq ft

ENVELOPE
25'-0" × 40'-0"

SCALE
1/8" = 1'-0" on Tabloid 11×17

DATE
2026-11-12

PROJECT NO.
tiny-house-plans-1

CONCEPT DESIGN — NOT FOR CONSTRUCTION OR PERMIT. Generated with AI and may contain errors. Verify all dimensions and code requirements with a licensed architect or engineer.

SHEET

A-101

Area Schedule

LEVEL	ROOM	SIZE	NET AREA	GROSS AREA
1	Bathroom	8'-0" × 5'-2"	42 sq ft	51 sq ft
1	Bedroom 2	11'-11" × 7'-8"	92 sq ft	116 sq ft
1	Dining	10'-8" × 8'-8"	92 sq ft	116 sq ft
1	Ensuite Bath	5'-9" × 7'-8"	44 sq ft	62 sq ft
1	Foyer	8'-0" × 5'-2"	42 sq ft	51 sq ft
1	Hall	3'-7" × 15'-8"	56 sq ft	63 sq ft
1	Kitchen with Island	10'-8" × 10'-1"	108 sq ft	125 sq ft
1	Laundry	8'-0" × 4'-6"	36 sq ft	45 sq ft
1	Living Room	11'-11" × 13'-11"	166 sq ft	198 sq ft
1	Primary Bedroom	10'-8" × 10'-5"	112 sq ft	129 sq ft
1	Walk-in Closet	4'-6" × 7'-8"	35 sq ft	44 sq ft
	Total indoor		**823 sq ft**	**1,000 sq ft**

AI ARCHITECTURES

Plan Studio · ai-architectures.com

PROJECT

1,000 sq ft Two-Bedroom Small House

Modern Cottage

SHEET TITLE

Area Schedule

GROSS AREA (THIS LEVEL)

1,000 sq ft

GROSS AREA (TOTAL)

1,000 sq ft

ENVELOPE

25'-0" × 40'-0"

SCALE

NTS on Tabloid 11×17

DATE

2026-11-12

PROJECT NO.

tiny-house-plans-1

CONCEPT DESIGN — NOT FOR CONSTRUCTION OR PERMIT. Generated with AI and may contain errors. Verify all dimensions and code requirements with a licensed architect or engineer.

SHEET

A-102