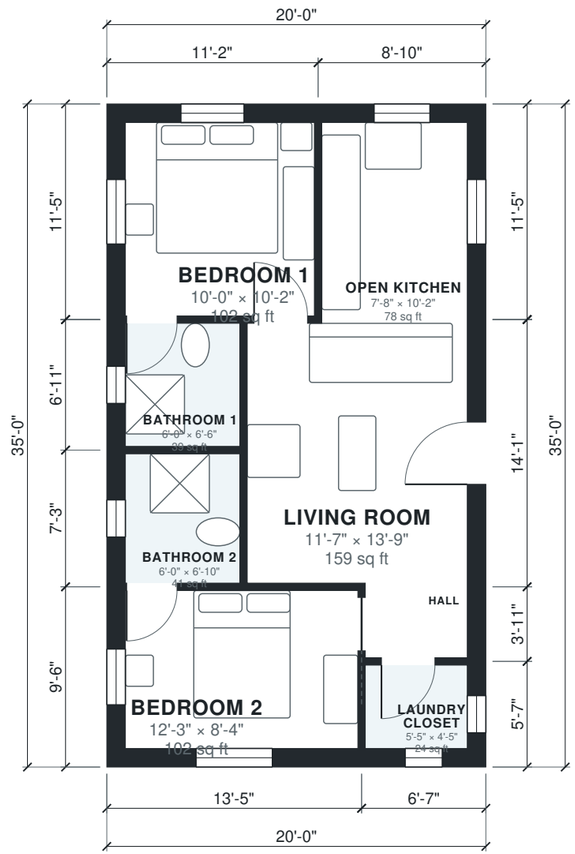


0' 5' 10' 15' 20'

N

AI ARCHITECTURES

Plan Studio · ai-architectures.com

PROJECT

700 sq ft Two-Bedroom Tiny House

Modern Tiny House

SHEET TITLE

Floor Plan

GROSS AREA (THIS LEVEL)

701 sq ft

GROSS AREA (TOTAL)

701 sq ft

ENVELOPE

20'-0" × 35'-0"

SCALE

1/8" = 1'-0" on Tabloid 11×17

DATE

2026-11-12

PROJECT NO.

tiny-house-plans-2

CONCEPT DESIGN — NOT FOR CONSTRUCTION OR PERMIT. Generated with AI and may contain errors. Verify all dimensions and code requirements with a licensed architect or engineer.

SHEET

A-101

Area Schedule

LEVEL	ROOM	SIZE	NET AREA	GROSS AREA
1	Bathroom 1	6'-0" × 6'-6"	39 sq ft	50 sq ft
1	Bathroom 2	6'-0" × 6'-10"	41 sq ft	52 sq ft
1	Bedroom 1	10'-0" × 10'-2"	102 sq ft	127 sq ft
1	Bedroom 2	12'-3" × 8'-4"	102 sq ft	128 sq ft
1	Hall	5'-5" × 3'-7"	19 sq ft	26 sq ft
1	Laundry Closet	5'-5" × 4'-5"	24 sq ft	37 sq ft
1	Living Room	11'-7" × 13'-9"	159 sq ft	181 sq ft
1	Open Kitchen	7'-8" × 10'-2"	78 sq ft	101 sq ft
	Total indoor		**565 sq ft**	**701 sq ft**

AI ARCHITECTURES

Plan Studio · ai-architectures.com

PROJECT

700 sq ft Two-Bedroom Tiny House

Modern Tiny House

SHEET TITLE

Area Schedule

GROSS AREA (THIS LEVEL)

701 sq ft

GROSS AREA (TOTAL)

701 sq ft

ENVELOPE

20'-0" × 35'-0"

SCALE

NTS on Tabloid 11×17

DATE

2026-11-12

PROJECT NO.

tiny-house-plans-2

CONCEPT DESIGN — NOT FOR CONSTRUCTION OR PERMIT. Generated with AI and may contain errors. Verify all dimensions and code requirements with a licensed architect or engineer.

SHEET

A-102