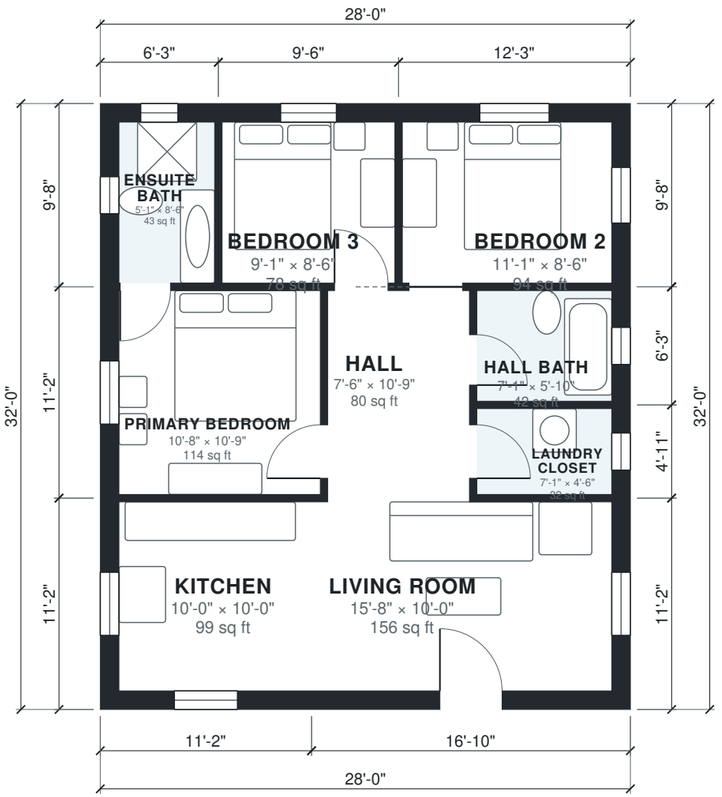


0' 5' 10' 15' 20'

N

AI ARCHITECTURES

Plan Studio · ai-architectures.com

PROJECT

Compact 3-Bed Cottage, 896 sq ft

Compact Modern Cottage

SHEET TITLE

Floor Plan

GROSS AREA (THIS LEVEL)

895 sq ft

GROSS AREA (TOTAL)

895 sq ft

ENVELOPE

28'-0" × 32'-0"

SCALE

1/8" = 1'-0" on Tabloid 11×17

DATE

2026-11-12

PROJECT NO.

tiny-house-plans-3

CONCEPT DESIGN — NOT FOR CONSTRUCTION OR PERMIT. Generated with AI and may contain errors. Verify all dimensions and code requirements with a licensed architect or engineer.

SHEET

A-101

Area Schedule

LEVEL	ROOM	SIZE	NET AREA	GROSS AREA
1	Bedroom 2	11'-1" × 8'-6"	94 sq ft	118 sq ft
1	Bedroom 3	9'-1" × 8'-6"	78 sq ft	92 sq ft
1	Ensuite Bath	5'-1" × 8'-6"	43 sq ft	60 sq ft
1	Hall	7'-6" × 10'-9"	81 sq ft	88 sq ft
1	Hall Bath	7'-1" × 5'-10"	42 sq ft	52 sq ft
1	Kitchen	10'-0" × 10'-0"	99 sq ft	124 sq ft
1	Laundry Closet	7'-1" × 4'-6"	32 sq ft	41 sq ft
1	Living Room	15'-8" × 10'-0"	156 sq ft	188 sq ft
1	Primary Bedroom	10'-8" × 10'-9"	114 sq ft	132 sq ft
	Total indoor		**739 sq ft**	**895 sq ft**

AI ARCHITECTURES

Plan Studio · ai-architectures.com

PROJECT

Compact 3-Bed Cottage, 896 sq ft

Compact Modern Cottage

SHEET TITLE

Area Schedule

GROSS AREA (THIS LEVEL)

895 sq ft

GROSS AREA (TOTAL)

895 sq ft

ENVELOPE

28'-0" × 32'-0"

SCALE

NTS on Tabloid 11×17

DATE

2026-11-12

PROJECT NO.

tiny-house-plans-3

CONCEPT DESIGN — NOT FOR CONSTRUCTION OR PERMIT. Generated with AI and may contain errors. Verify all dimensions and code requirements with a licensed architect or engineer.

SHEET

A-102