


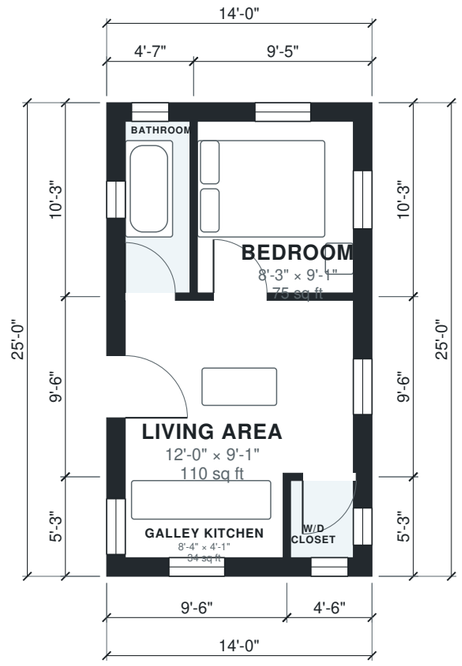

N

AI ARCHITECTURES

Plan Studio · ai-architectures.com

PROJECT

14 x 25 ft Tiny House

Modern Tiny House

SHEET TITLE

Floor Plan

GROSS AREA (THIS LEVEL)

350 sq ft

GROSS AREA (TOTAL)

350 sq ft

ENVELOPE

14'-0" × 25'-0"

SCALE

1/8" = 1'-0" on Tabloid 11×17

DATE

2026-11-12

PROJECT NO.

tiny-house-plans-3

CONCEPT DESIGN — NOT FOR CONSTRUCTION OR PERMIT. Generated with AI and may contain errors. Verify all dimensions and code requirements with a licensed architect or engineer.

SHEET

A-101

Area Schedule

LEVEL	ROOM	SIZE	NET AREA	GROSS AREA
1	Bathroom	3'-5" × 9'-1"	31 sq ft	47 sq ft
1	Bedroom	8'-3" × 9'-1"	75 sq ft	96 sq ft
1	Galley Kitchen	8'-4" × 4'-1"	34 sq ft	50 sq ft
1	Living Area	12'-0" × 9'-1"	110 sq ft	133 sq ft
1	W/D Closet	3'-4" × 4'-1"	13 sq ft	24 sq ft
	Total indoor		**263 sq ft**	**350 sq ft**

AI ARCHITECTURES

Plan Studio · ai-architectures.com

PROJECT

14 x 25 ft Tiny House

Modern Tiny House

SHEET TITLE

Area Schedule

GROSS AREA (THIS LEVEL)

350 sq ft

GROSS AREA (TOTAL)

350 sq ft

ENVELOPE

14'-0" × 25'-0"

SCALE

NTS on Tabloid 11×17

DATE

2026-11-12

PROJECT NO.

tiny-house-plans-3

CONCEPT DESIGN — NOT FOR CONSTRUCTION OR PERMIT. Generated with AI and may contain errors. Verify all dimensions and code requirements with a licensed architect or engineer.

SHEET

A-102