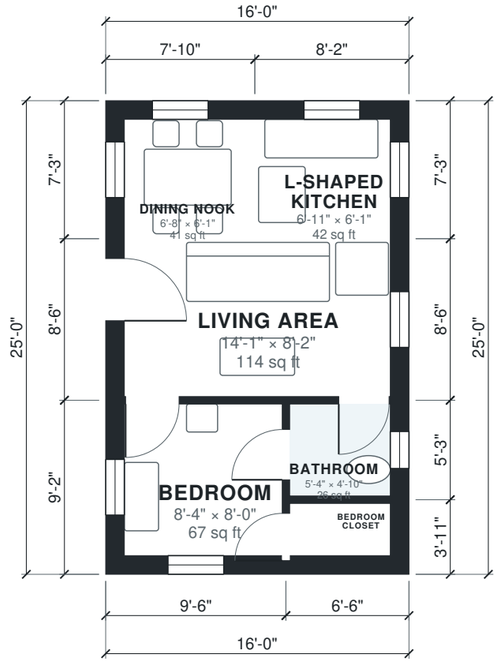


0' 5' 10' 15' 20'

N

AI ARCHITECTURES

Plan Studio · ai-architectures.com

PROJECT

16x25 Tiny House

Modern Tiny House

SHEET TITLE

Floor Plan

GROSS AREA (THIS LEVEL)

400 sq ft

GROSS AREA (TOTAL)

400 sq ft

ENVELOPE

16'-0" × 25'-0"

SCALE

1/8" = 1'-0" on Tabloid 11×17

DATE

2026-11-12

PROJECT NO.

tiny-house-plans-4

CONCEPT DESIGN — NOT FOR CONSTRUCTION OR PERMIT. Generated with AI and may contain errors. Verify all dimensions and code requirements with a licensed architect or engineer.

SHEET

A-101

Area Schedule

LEVEL	ROOM	SIZE	NET AREA	GROSS AREA
1	Bathroom	5'-4" × 4'-10"	26 sq ft	34 sq ft
1	Bedroom	8'-4" × 8'-0"	67 sq ft	87 sq ft
1	Bedroom Closet	5'-4" × 2'-9"	15 sq ft	26 sq ft
1	Dining Nook	6'-8" × 6'-1"	41 sq ft	57 sq ft
1	L-Shaped Kitchen	6'-11" × 6'-1"	42 sq ft	59 sq ft
1	Living Area	14'-1" × 8'-2"	114 sq ft	137 sq ft
	Total indoor		**305 sq ft**	**400 sq ft**

AI ARCHITECTURES

Plan Studio · ai-architectures.com

PROJECT

16x25 Tiny House

Modern Tiny House

SHEET TITLE

Area Schedule

GROSS AREA (THIS LEVEL)

400 sq ft

GROSS AREA (TOTAL)

400 sq ft

ENVELOPE

16'-0" × 25'-0"

SCALE

NTS on Tabloid 11×17

DATE

2026-11-12

PROJECT NO.

tiny-house-plans-4

CONCEPT DESIGN — NOT FOR CONSTRUCTION OR PERMIT. Generated with AI and may contain errors. Verify all dimensions and code requirements with a licensed architect or engineer.

SHEET

A-102