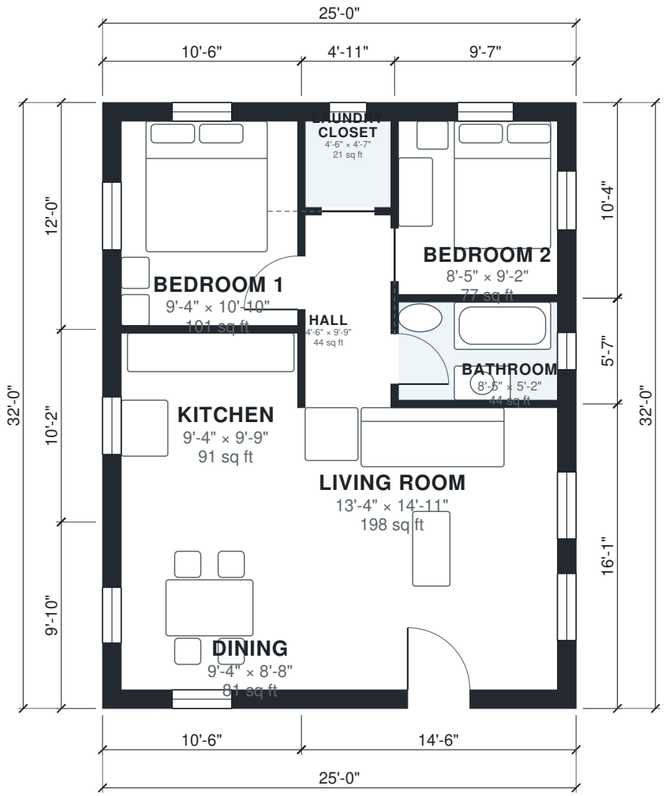


N

0' 5' 10' 15' 20'

AI ARCHITECTURES

Plan Studio · ai-architectures.com

PROJECT

800 sq ft Two-Bedroom Cottage

Modern Cottage

SHEET TITLE

Floor Plan

GROSS AREA (THIS LEVEL)

800 sq ft

GROSS AREA (TOTAL)

800 sq ft

ENVELOPE

25'-0" × 32'-0"

SCALE

1/8" = 1'-0" on Tabloid 11×17

DATE

2026-11-12

PROJECT NO.

tiny-house-plans-8

CONCEPT DESIGN — NOT FOR CONSTRUCTION OR PERMIT. Generated with AI and may contain errors. Verify all dimensions and code requirements with a licensed architect or engineer.

SHEET

A-101

Area Schedule

LEVEL	ROOM	SIZE	NET AREA	GROSS AREA
1	Bathroom	8'-5" × 5'-2"	43 sq ft	53 sq ft
1	Bedroom 1	9'-4" × 10'-10"	101 sq ft	126 sq ft
1	Bedroom 2	8'-5" × 9'-2"	77 sq ft	99 sq ft
1	Dining	9'-4" × 8'-8"	81 sq ft	103 sq ft
1	Hall	4'-6" × 9'-9"	44 sq ft	50 sq ft
1	Kitchen	9'-4" × 9'-9"	91 sq ft	107 sq ft
1	Laundry Closet	4'-6" × 4'-7"	21 sq ft	28 sq ft
1	Living Room	13'-4" × 14'-11"	198 sq ft	233 sq ft
	Total indoor		**656 sq ft**	**800 sq ft**

AI ARCHITECTURES

Plan Studio · ai-architectures.com

PROJECT

800 sq ft Two-Bedroom Cottage

Modern Cottage

SHEET TITLE

Area Schedule

GROSS AREA (THIS LEVEL)

800 sq ft

GROSS AREA (TOTAL)

800 sq ft

ENVELOPE

25'-0" × 32'-0"

SCALE

NTS on Tabloid 11×17

DATE

2026-11-12

PROJECT NO.

tiny-house-plans-8

CONCEPT DESIGN — NOT FOR CONSTRUCTION OR PERMIT. Generated with AI and may contain errors. Verify all dimensions and code requirements with a licensed architect or engineer.

SHEET

A-102