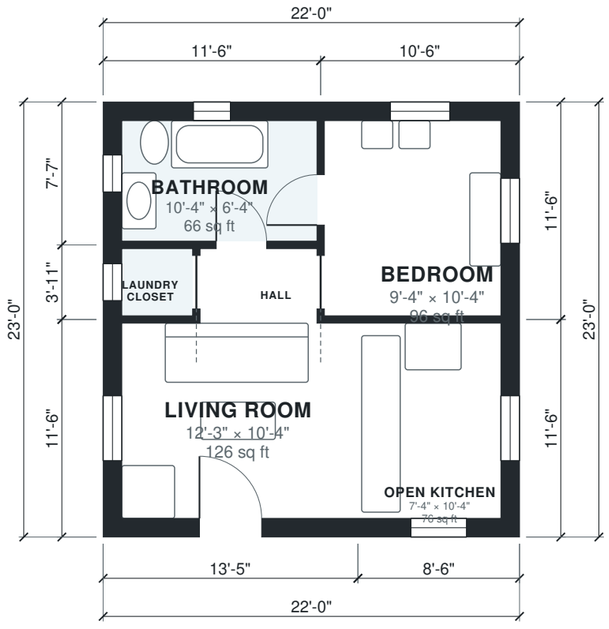


0' 5' 10' 15' 20'

N

AI ARCHITECTURES

Plan Studio · ai-architectures.com

PROJECT

Senior Tiny House 22x23 ft

Accessible Cottage

SHEET TITLE

Floor Plan

GROSS AREA (THIS LEVEL)

505 sq ft

GROSS AREA (TOTAL)

505 sq ft

ENVELOPE

22'-0" × 23'-0"

SCALE

1/8" = 1'-0" on Tabloid 11×17

DATE

2026-11-12

PROJECT NO.

tiny-house-plans-f

CONCEPT DESIGN — NOT FOR CONSTRUCTION OR PERMIT. Generated with AI and may contain errors. Verify all dimensions and code requirements with a licensed architect or engineer.

SHEET

A-101

Area Schedule

LEVEL	ROOM	SIZE	NET AREA	GROSS AREA
1	Bathroom	10'-4" × 6'-4"	66 sq ft	87 sq ft
1	Bedroom	9'-4" × 10'-4"	96 sq ft	121 sq ft
1	Hall	6'-2" × 3'-7"	22 sq ft	26 sq ft
1	Laundry Closet	3'-9" × 3'-7"	13 sq ft	19 sq ft
1	Living Room	12'-3" × 10'-4"	126 sq ft	154 sq ft
1	Open Kitchen	7'-4" × 10'-4"	76 sq ft	98 sq ft
	Total indoor		**399 sq ft**	**505 sq ft**

AI ARCHITECTURES
Plan Studio · ai-architectures.com

PROJECT
Senior Tiny House 22x23 ft
Accessible Cottage

SHEET TITLE
Area Schedule

GROSS AREA (THIS LEVEL)
505 sq ft

GROSS AREA (TOTAL)
505 sq ft

ENVELOPE
22'-0" × 23'-0"

SCALE
NTS on Tabloid 11×17

DATE
2026-11-12

PROJECT NO.
tiny-house-plans-f

CONCEPT DESIGN — NOT FOR CONSTRUCTION OR PERMIT. Generated with AI and may contain errors. Verify all dimensions and code requirements with a licensed architect or engineer.

SHEET
A-102