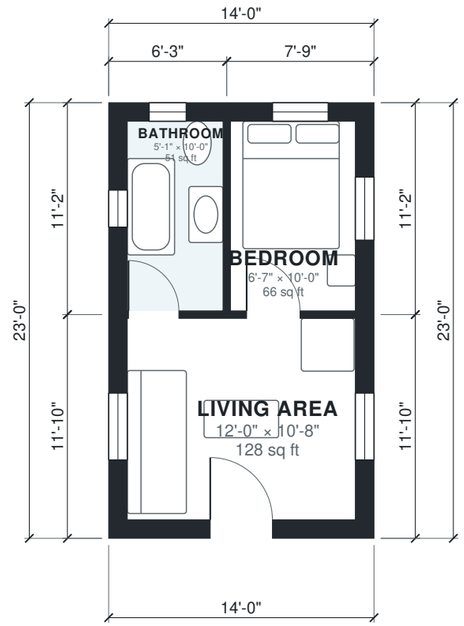


0' 5' 10' 15' 20'

N

AI ARCHITECTURES

Plan Studio · ai-architectures.com

PROJECT

14x23 ft Tiny House

Modern Tiny House

SHEET TITLE

Floor Plan

GROSS AREA (THIS LEVEL)

322 sq ft

GROSS AREA (TOTAL)

322 sq ft

ENVELOPE

14'-0" × 23'-0"

SCALE

1/8" = 1'-0" on Tabloid 11×17

DATE

2026-11-12

PROJECT NO.

tiny-house-plans-p

CONCEPT DESIGN — NOT FOR CONSTRUCTION OR PERMIT. Generated with AI and may contain errors. Verify all dimensions and code requirements with a licensed architect or engineer.

SHEET

A-101

Area Schedule

LEVEL	ROOM	SIZE	NET AREA	GROSS AREA
1	Bathroom	5'-1" × 10'-0"	51 sq ft	70 sq ft
1	Bedroom	6'-7" × 10'-0"	66 sq ft	87 sq ft
1	Living Area	12'-0" × 10'-8"	128 sq ft	165 sq ft
	Total indoor		**245 sq ft**	**322 sq ft**

AI ARCHITECTURES

Plan Studio · ai-architectures.com

PROJECT

14x23 ft Tiny House

Modern Tiny House

SHEET TITLE

Area Schedule

GROSS AREA (THIS LEVEL)

322 sq ft

GROSS AREA (TOTAL)

322 sq ft

ENVELOPE

14'-0" × 23'-0"

SCALE

NTS on Tabloid 11×17

DATE

2026-11-12

PROJECT NO.

tiny-house-plans-p

CONCEPT DESIGN — NOT FOR CONSTRUCTION OR PERMIT. Generated with AI and may contain errors. Verify all dimensions and code requirements with a licensed architect or engineer.

SHEET

A-102