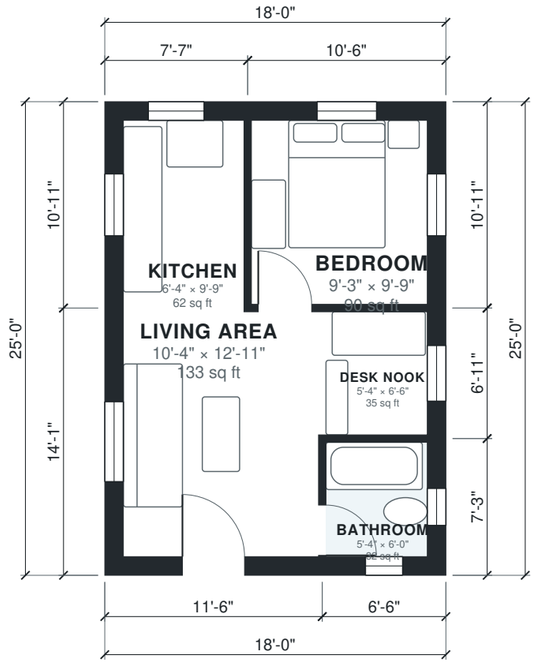


N

0' 5' 10' 15' 20'

AI ARCHITECTURES

Plan Studio · ai-architectures.com

PROJECT

18x25 ft Tiny House

Modern Tiny House

SHEET TITLE

Floor Plan

GROSS AREA (THIS LEVEL)

450 sq ft

GROSS AREA (TOTAL)

450 sq ft

ENVELOPE

18'-0" × 25'-0"

SCALE

1/8" = 1'-0" on Tabloid 11×17

DATE

2026-11-12

PROJECT NO.

tiny-house-plans-u

CONCEPT DESIGN — NOT FOR CONSTRUCTION OR PERMIT. Generated with AI and may contain errors. Verify all dimensions and code requirements with a licensed architect or engineer.

SHEET

A-101

Area Schedule

LEVEL	ROOM	SIZE	NET AREA	GROSS AREA
1	Bathroom	5'-4" × 6'-0"	32 sq ft	47 sq ft
1	Bedroom	9'-3" × 9'-9"	90 sq ft	114 sq ft
1	Desk Nook	5'-4" × 6'-6"	35 sq ft	45 sq ft
1	Kitchen	6'-4" × 9'-9"	62 sq ft	82 sq ft
1	Living Area	10'-4" × 12'-11"	133 sq ft	162 sq ft
	Total indoor		**352 sq ft**	**450 sq ft**

AI ARCHITECTURES

Plan Studio · ai-architectures.com

PROJECT

18x25 ft Tiny House

Modern Tiny House

SHEET TITLE

Area Schedule

GROSS AREA (THIS LEVEL)

450 sq ft

GROSS AREA (TOTAL)

450 sq ft

ENVELOPE

18'-0" × 25'-0"

SCALE

NTS on Tabloid 11×17

DATE

2026-11-12

PROJECT NO.

tiny-house-plans-u

CONCEPT DESIGN — NOT FOR CONSTRUCTION OR PERMIT. Generated with AI and may contain errors. Verify all dimensions and code requirements with a licensed architect or engineer.

SHEET

A-102