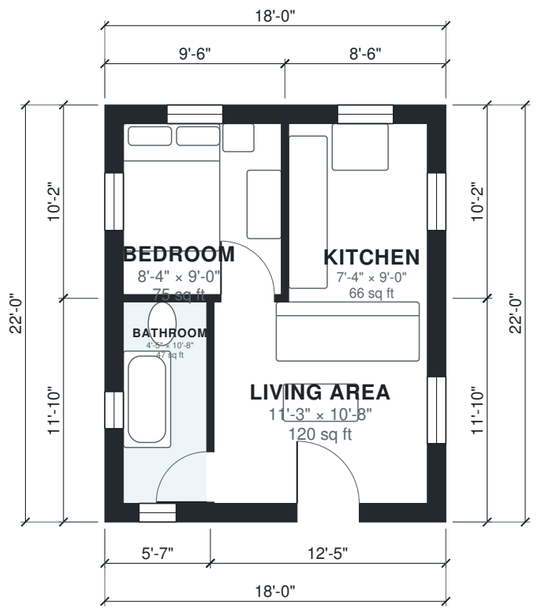


0' 5' 10' 15' 20'

N

AI ARCHITECTURES

Plan Studio · ai-architectures.com

PROJECT

18 x 22 ft Tiny House

Modern Tiny House

SHEET TITLE

Floor Plan

GROSS AREA (THIS LEVEL)

397 sq ft

GROSS AREA (TOTAL)

397 sq ft

ENVELOPE

18'-0" × 22'-0"

SCALE

1/8" = 1'-0" on Tabloid 11×17

DATE

2026-11-12

PROJECT NO.

tiny-house-plans-w

CONCEPT DESIGN — NOT FOR CONSTRUCTION OR PERMIT. Generated with AI and may contain errors. Verify all dimensions and code requirements with a licensed architect or engineer.

SHEET

A-101

Area Schedule

LEVEL	ROOM	SIZE	NET AREA	GROSS AREA
1	Bathroom	4'-5" × 10'-8"	47 sq ft	66 sq ft
1	Bedroom	8'-4" × 9'-0"	75 sq ft	97 sq ft
1	Kitchen	7'-4" × 9'-0"	66 sq ft	87 sq ft
1	Living Area	11'-3" × 10'-8"	120 sq ft	147 sq ft
	Total indoor		**308 sq ft**	**397 sq ft**

AI ARCHITECTURES

Plan Studio · ai-architectures.com

PROJECT

18 x 22 ft Tiny House

Modern Tiny House

SHEET TITLE

Area Schedule

GROSS AREA (THIS LEVEL)

397 sq ft

GROSS AREA (TOTAL)

397 sq ft

ENVELOPE

18'-0" × 22'-0"

SCALE

NTS on Tabloid 11×17

DATE

2026-11-12

PROJECT NO.

tiny-house-plans-w

CONCEPT DESIGN — NOT FOR CONSTRUCTION OR PERMIT. Generated with AI and may contain errors. Verify all dimensions and code requirements with a licensed architect or engineer.

SHEET

A-102