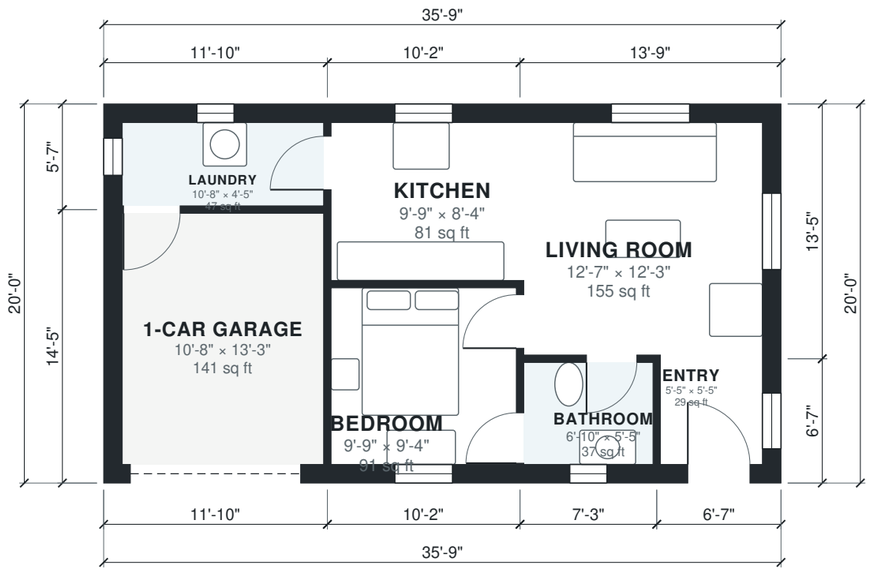


N

0' 5' 10' 15' 20'

AI ARCHITECTURES

Plan Studio · ai-architectures.com

PROJECT

Tiny House with Attached Garage

Modern Cottage

SHEET TITLE

Floor Plan

GROSS AREA (THIS LEVEL)

716 sq ft

GROSS AREA (TOTAL)

716 sq ft

ENVELOPE

35'-9" × 20'-0"

SCALE

1/8" = 1'-0" on Tabloid 11×17

DATE

2026-11-12

PROJECT NO.

tiny-house-plans-w

CONCEPT DESIGN — NOT FOR CONSTRUCTION OR PERMIT. Generated with AI and may contain errors. Verify all dimensions and code requirements with a licensed architect or engineer.

SHEET

A-101

Area Schedule

LEVEL	ROOM	SIZE	NET AREA	GROSS AREA
1	1-Car Garage	10'-8" × 13'-3"	141 sq ft	171 sq ft
1	Bathroom	6'-10" × 5'-5"	37 sq ft	47 sq ft
1	Bedroom	9'-9" × 9'-4"	91 sq ft	107 sq ft
1	Entry	5'-5" × 5'-5"	29 sq ft	43 sq ft
1	Kitchen	9'-9" × 8'-4"	81 sq ft	97 sq ft
1	Laundry	10'-8" × 4'-5"	47 sq ft	66 sq ft
1	Living Room	12'-7" × 12'-3"	155 sq ft	185 sq ft
	Total indoor		**580 sq ft**	**716 sq ft**

AI ARCHITECTURES

Plan Studio · ai-architectures.com

PROJECT

Tiny House with Attached Garage

Modern Cottage

SHEET TITLE

Area Schedule

GROSS AREA (THIS LEVEL)

716 sq ft

GROSS AREA (TOTAL)

716 sq ft

ENVELOPE

35'-9" × 20'-0"

SCALE

NTS on Tabloid 11×17

DATE

2026-11-12

PROJECT NO.

tiny-house-plans-w

CONCEPT DESIGN — NOT FOR CONSTRUCTION OR PERMIT. Generated with AI and may contain errors. Verify all dimensions and code requirements with a licensed architect or engineer.

SHEET

A-102