CA AREA STATEMENT		
S NO	CIVIC AMENITIES	AREA IN SQM
1	CA-1	1128.44
	TOTAL	1128.44

PARK &N OPEN SPACE AREA STATEMENT		
S NO	OPEN SPACE	AREA IN SQM
2	OS-1	523.58
3	OS-2	207.42
4	OS-3	112.96
5	OS-4	738.96
6	OS-5	80.74
7	OS-6	487.35
8	OS-7	105.87
	TOTAL	2256.878

TWO WHEELER PARKING AREA STATEMENT		
3 sqm / Two wheeler		
two wheeler parking area is 25% of car parking area as per norms		
SL. NO	DESCRIPTION	AREA IN Sqm
1	TW PARKING-1	102.792
2	TW PARKING-2	34.66
3	TW PARKING-3	38.91
4	TW PARKING-4	50.937
5	TW PARKING-5	78.639
6	TW PARKING-6	68.962
7	TW PARKING-7	15.75
8	TW PARKING-8	19.923
9	TW PARKING-9	53.607
	TOTAL	464.18

PARKING AREA STATEMENT				
car park as per norms				
SLNO	DESCRIPTION	UNITS	ALLOWED	ACHIEVED
1	units with 2cars T1,T2	21	42	42
2	units with 3 cars T2,T3,T4	26	52	78
3	units with 4 cars,T5	18	36	72
4	unit with 1 car, T6	1	2	1
5	visitor parking 10%		13.2	8
	Total		145	201

AREA STATEMENT				
SL NO	SY NO	ASPER ADLR SKETCH		AS PER SY DWG
		A-G	SQM	A-G
1	179	00-35	3540.99	00-35
2	182/1	01-08.25	4881.50	01-08.25
3	182/2	03-20	14163.94	03-20
	Total	5-23.25	22586.43	5-23.25

TOTAL PLOT AREA = **22565.76 Sqm**
ROAD WIDENING AREA = **0.000Sqm**
NET SITE AREA =(TOTAL SITE AREA - ROAD WIDENING AREA)
NET SITE AREA =(22565.76 - 0.00) = **22565.76Sqm**

SUMMARY OF THE AREA STATEMENT

SL NO	DESCRIPTION	AS PER ZONING	AS PER DRAWING
1	Total Plot Area In Sqm	-----	22565.76
2	Road Widening Area In Sqm	-----	0
3	Net Site Area In Sqm	-----	22565.76
4	Coverage	55%	36.28%
5	F.A.R	2(485795.68Sqm)	1.15(25906.49Sqm)
6	Set Back Alound	5.00m	5.00m
7	Park And Open Space	10%(2256.58)	10.001%(2256.878)
8	CA	5%(1128.29)	5.001%(1128.44)
9	Car Parking	145	201
10	Visitor Parking	10% (192.50Sqm) 14	14 nos
11	No. Of units	-----	66
12	Height Of The Building	above 12 upto 15m	11.67m& 12.65m

GROSS SITE AREA	22565.76
F.A.R CALCULATIONS	
FAR =	TOTAL FAR AREA / TOTAL SITE AREA
FAR ALLOWED	2
FAR ACHIVED	1.15
FAR = 25906.49 / 22565.76	1.15<2.00
GROUND COVERAGE CALCULATION	
COVERAGE = 8187.24 / 22565.76	36.28%

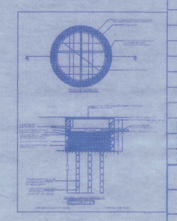

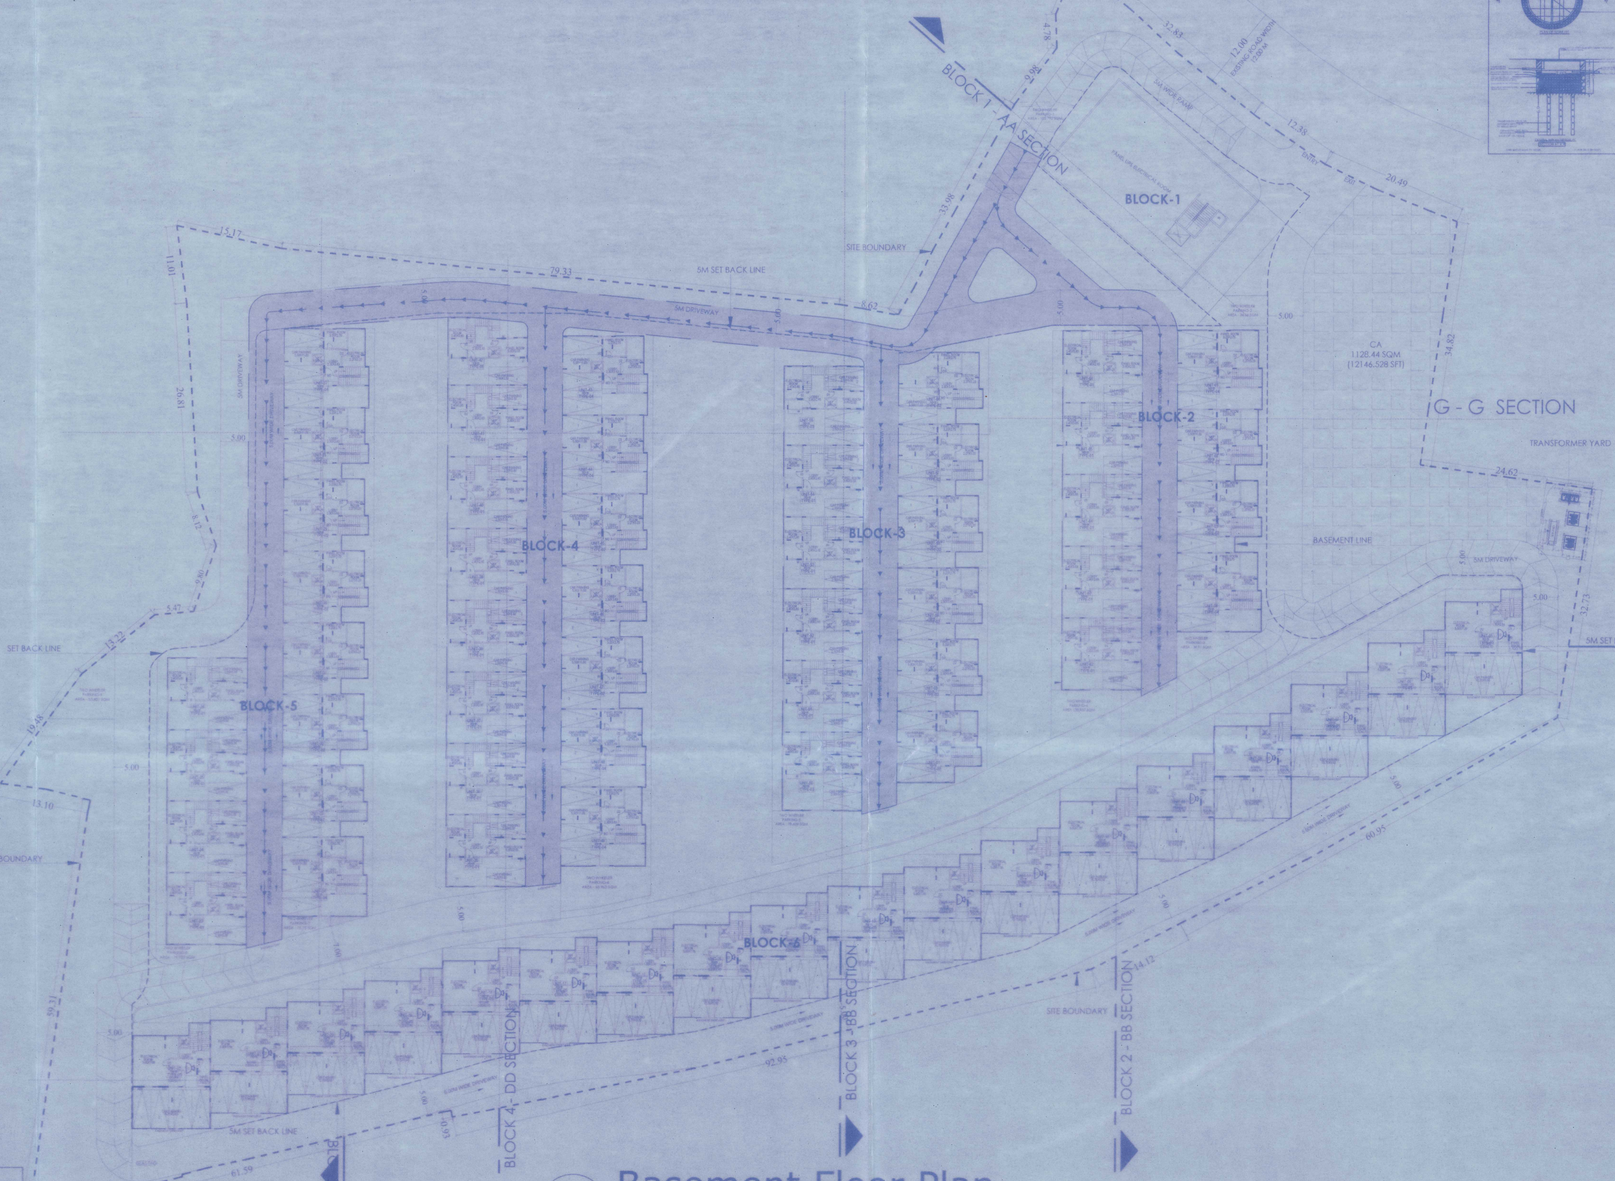

02 Basement Floor Plan
SCALE: 1: 400

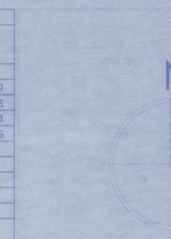

KEY PLAN

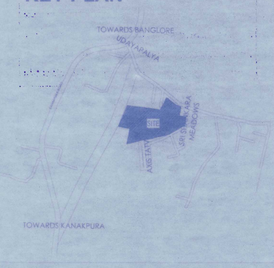

LEGEND

- PLOT BOUNDARY
- BASEMENT LINE
- SETBACK LINE
- RESIDENCIAL BLOCK
- SURVEY LINE
- 6 SURVEY NUMBER
- CIVIC AMENITIES
- DRIVEWAY

PROJECT

PROPOSED RESIDENTIAL BOW HOUSING SHOWING GF, FF,SF PLAN AT KHATHA NO.1848/1797/1821/1182/2 E KHATHA NO:150200300100326063 IN KAGGLIPURA VILLAGE, UTTARAHALLI HOBLI,BANGLORE SOUTH TALUK, KPA APPROVED DEVELOPMENT PLAN VIDE LETTER NO: KPA/LAO/47/23-24 DATED 21-12-2023

OWNER'S SIGNATURE

M/S SATTVA GROUP RESI PVT Ltd
GPA Holder For Bhavani Enterprises

ARCHITECT'S SIGNATURE

PADMAJA KRISHNA PRASAD
NO.BCC/BL-3-23/A-473/91-92
FOR A & A ARCHITECTS AND PLANNERS (P) LTD,
1081/1, 40th CROSS ROAD, 22ND MAIN ROAD, JAYANAGAR 4th T-BLOCK BENGALURU KARNATAKA - 5600041.
Ph 9480556108, 9480557108 Email:architects@aaaphl.net

ಅನುಮತಿಯ ಪತ್ರ ಸಂಖ್ಯೆ : ಕಂದೌಪ್ರಾ/ಅನುಮತಿ/ 76/2023-24 ದಿನಾಂಕ 14/06/2024 ರಿಂದ ಇದಕ್ಕೆ ಲಗತ್ತಿಸಲಾಗಿರುವ ಹಂತಗಳಿಗೆ ಮಾತ್ರ ಪರಿಷ್ಕೃತ ಕಟ್ಟಡ ಅನುಮತಿಯನ್ನು ನೀಡಲಾಗಿದೆ.

ಸ್ಥಳೀಯ ಪ್ರಾಧಿಕಾರದ ಕಟ್ಟಡದ ನಕ್ಷೆಯ ಪ್ರತಿಯನ್ನು ಪರಿಶೀಲಿಸಿ ಸಹಿ ಮಾಡಿದೆ

Kanakapura Development Authority

HCMJ+528, Chathra,
Golden Town -KHB,
Karnataka 562117

PROJECT NUMBER: R14
SCALE: 1:400
DRAWN BY:

BASEMENT FLOOR PLAN
SHEET 02 OUT OF 25

SITE AREA: 22565.76 SQM								
FAR		COVERAGE		HEIGHT		CAR		TENEMENTS
ALLOWED	ACHIEVED	ALLOWED	ACHIEVED	ALLOWED	ACHIEVED	REQUIRED	PROVIDED	
2	1.15	55 %	36.28 %	18M	11.67M & 12.65M	145	201	66

COMBINED AREA STATEMENT

Name od the Block	Name of the Floor	Total area	Terrace	Parking	Duct	void	lift shaft	FAR	No of tenements	Total FAR Area	BUA
BLOCK 1- Club	PLANT ROOM	442.68	0	0	0	0	0	442.68			442.68
	BASEMENT FLOOR	442.68	0	0	0.00	0.64	2.25	439.79			439.79
	Ground Floor	442.68	0	0	0.49	6.563	2.25	433.37			433.37
	FIRST FLOOR	442.68	0.00	0.00	0.49	6.56	2.25	433.37			433.37
	SECOND FLOOR	442.68	0.00	0.00	0.49	6.56	2.25	433.37			433.37
	THIRD FLOOR	546.46	241.01	0.00	0.49	6.56	2.25	296.14			296.14
	Total	2759.855	241.008	0	1.972	26.893	11.25	2478.73	1	2478.73	2478.73
BLOCK-2	BF	1312.632	0	842.77	0	0	0	469.87			1312.64
	GF	998.46	0.00	0.00	4.09	11.52	18.22	964.63			964.63
	FF	983.47	73.10	0.00	1.39	11.52	18.22	879.24			879.24
	SF	910.94	282.13	0.00	2.288	11.52	18.27	596.78			596.78
	Total	4205.494	355.227	842.767	8.367	34.548	54.674	2909.91	9	2909.91	3752.68
BLOCK -3	BF	1701.124	0	1050.547	0	0	0	633.93			1702.12
	GF	1727.12	0.00	0.00	5.34	14.91	24.30	1782.97			1282.07
	FF	1305.24	74.21	0.00	5.79	14.91	24.30	1185.93			1105.95
	SF	1212.23	370.40	0.00	3.03	14.91	24.30	599.92			599.95
	Total	5586.713	444.609	1050.547	14.182	43.742	72.897	3803.94	12	3803.94	4990.08
BLOCK-4	BF	2143.536	0	1365.66	0	0	0	777.87			2143.54
	GF	1661.44	0.00	0.00	6.76	18.983	30.37	1606.32			1606.32
	FF	1639.35	139.69	0.00	1.39	18.983	30.37	1607.66			1607.66
	SF	1253.41	470.10	0.00	3.84	18.983	30.37	999.01			999.05
	Total	6965.405	609.791	1365.66	13.956	56.247	91.1147	4990.86	15	4850.68	6356.07
BLOCK- 5	BF	1824.437	0	1298.9	0	0	0	515.36			1824.26
	GF	1318.64	0.00	0.00	5.01	11.996	24.30	1277.34			1277.34
	FF	1307.02	68.73	0.00	3.016	11.996	24.30	1199.97			1199.97
	SF	1255.49	266.83	0.00	3.20	11.996	24.30	913.11			913.11
	Total	5605.581	455.548	1298.9	11.272	35.988	72.897	3905.81	12	3885.43	5094.28
BLOCK- 6	BF	2690.47	0	1731.974	0	0	0	1558.50			2690.47
	GF	2690.47	0.00	0.00	7.52	23.40	36.45	2623.10			2623.10
	FF	2675.49	0.00	0.00	7.52	148.95	36.45	2482.57			2482.57
	SF	2523.66	1278.89	0.00	7.51	148.95	36.45	1294.06			1294.06
	Total	10582.308	1378.889	1731.974	22.542	321.3	109.35	7958.25	18	7918.25	9050.23
TOTAL									66	25906.94	31546.73

Block-01 Area Statement

BLOCK	NO. OF FLOORS	VILLA NO	UNIT TYPE	TOTAL AREA	TERRACE	PARKING	DUCT	VOID	LIFT	FAR	NO. OF TENEMENTS	TOTAL FAR	BUA
	BLOCK 1												
1	PLANT ROOM		CLUB	442.68	0	0	0	0	0	442.68			442.68
1	BASEMENT FLO		CLUB	442.68	0	0	0.00	0.64	2.25	439.79			439.79
1	Ground Floor		CLUB	442.68	0	0	0.49	6.563	2.25	433.37			433.37
1	FIRST FLOOR		CLUB	442.68	0.00	0.00	0.49	6.56	2.25	433.37			433.37
1	SECOND FLOOR		CLUB	442.68	0.00	0.00	0.49	6.56	2.25	433.37			433.37
1	THIRD FLOOR		CLUB	546.46	241.01	0.00	0.49	6.56	2.25	296.14			296.14
TOTAL				2759.86	241.01	0	1.97	26.89	11.25	2478.73	1	2478.73	2478.73

BLOCK 2 AREA STATEMENT

NO. OF FLOORS	VILLA NO	TYPE OF FLOORS	TOTAL AREA	DEDUCTION					FAR	NO. OF TENEMENTS	TOTAL FAR	BUA
				TERRACE	PARKING	DUCT	VOID	LIFT				
BLOCK 2												
G+2		BASEMENT FLOOR	159.80	0	107.09	0	0	0				
		GROUND FLOOR	120.988	0	0	0.34	0.58	2.025				
		FIRST FLOOR	151.2	10.36	0	0.297	0.582	2.025				
		SECOND FLOOR	130.956	30.665	0	0.297	0.582	2.025				
		TOTAL	512.05	41.01	107.09	0.95	1.74	6.08	354.29			462.28
G+2		BASEMENT FLOOR	159.80	0	86.43	0	0	0				
		GROUND FLOOR	106.72	0	0	0.34	0.58	2.025				
		FIRST FLOOR	151.2	10.36	0	0.297	0.582	2.025				
		SECOND FLOOR	103.35	29.285	0	0.297	0.582	2.025				
		TOTAL	491.16	34.86	86.43	0.95	1.74	6.08	321.10			407.56
G+2		BASEMENT FLOOR	159.80	0	86.43	0	0	0				
		GROUND FLOOR	106.72	0	0	0.34	0.58	2.025				
		FIRST FLOOR	151.2	10.36	0	0.297	0.582	2.025				
		SECOND FLOOR	103.35	29.285	0	0.297	0.582	2.025				
		TOTAL	491.16	34.86	86.43	0.95	1.74	6.08	321.06			407.52
G+2		BASEMENT FLOOR	177.60	0	125.83	0	0	0				
		GROUND FLOOR	115.560	0	0	0.34	0.58	2.025				
		FIRST FLOOR	115.560	5.50	0	0.297	0.582	2.025				
		SECOND FLOOR	110.956	30.665	0	0.297	0.582	2.025				
		TOTAL	519.21	36.26	125.83	0.95	1.74	6.08	348.36			474.19
G+2		BASEMENT FLOOR	159.80	0	87.63	0	0	0				
		GROUND FLOOR	109.48	0	0	0.53	1.859	2.025				
		FIRST FLOOR	106.72	8.036	0	0.22	1.859	2.025				
		SECOND FLOOR	98.53	32.648	0	0.22	1.859	2.025				
		TOTAL	474.53	40.68	87.63	0.95	5.52	6.08	314.56			402.21
G+2		BASEMENT FLOOR	159.80	0	86.99	0	0	0				
		GROUND FLOOR	108.68	0	0	0.53	1.859	2.025				
		FIRST FLOOR	106.72	8.036	0	0.22	1.859	2.025				
		SECOND FLOOR	97.53	32.648	0	0.22	1.859	2.025				
		TOTAL	474.63	41.07	86.99	0.91	5.52	6.08	311.07			398.06
G+2		BASEMENT FLOOR	159.80	0	86.99	0	0	0				
		GROUND FLOOR	108.68	0	0	0.53	1.859	2.025				
		FIRST FLOOR	106.72	8.036	0	0.22	1.859	2.025				
		SECOND FLOOR	97.53	32.648	0	0.22	1.859	2.025				
		TOTAL	474.63	41.07	86.99	0.91	5.52	6.08	311.07			398.06
G+2		BASEMENT FLOOR	159.80	0	87.63	0	0	0				
		GROUND FLOOR	109.48	0	0	0.53	1.859	2.025				
		FIRST FLOOR	106.72	11.489	0	0.16	1.859	2.025				
		SECOND FLOOR	97.53	32.648	0	0.22	1.859	2.025				
		TOTAL	473.53	44.14	87.63	0.91	5.52	6.08	317.31			404.74
TOTAL			2360.28	438.01	842.77	8.37	34.55	54.68	2909.91	9	2909.91	3752.68

BLOCK 03 AREA STATEMENT

NO. OF FLOORS	VILLA NO	TYPE OF FLOORS	UNIT TYPE	TOTAL AREA	TERRACE	PARKING	DUCT	VOID	LIFT	FAR	NO. OF TENEMENTS	TOTAL FAR	BUA
BLOCK 3													
G+2	50	BASEMENT FLOOR		159.80	0	107.09	0	0	0				
		GROUND FLOOR	TYPE-1	120.988	0	0	0.34	0.58	2.025				
		FIRST FLOOR		151.2	10.36	0	0.297	0.582	2.025				
		SECOND FLOOR		130.956	30.665	0	0.297	0.582	2.025				
		TOTAL		512.05	41.01	107.09	0.95	1.74	6.08	354.29			462.28
G+2	51	BASEMENT FLOOR		159.80	0	86.43	0	0	0				
		GROUND FLOOR		106.72	0	0	0.34	0.58	2.025				
		FIRST FLOOR	TYPE-1	151.2	10.36	0	0.297	0.582	2.025				
		SECOND FLOOR		103.35	29.285	0	0.297	0.582	2.025				
		TOTAL		491.16	34.86	86.43	0.95	1.74	6.08	321.10			407.56
G+2	52	BASEMENT FLOOR		159.80	0	86.43	0	0	0				
		GROUND FLOOR		106.72	0	0	0.34	0.58	2.025				
		FIRST FLOOR	TYPE-1	151.2	10.36	0	0.297	0.582	2.025				
		SECOND FLOOR		103.35	29.285	0	0.297	0.582	2.025				
		TOTAL		491.16	34.86	86.43	0.95	1.74	6.08	321.06			407.52
G+2	53	BASEMENT FLOOR		177.60	0	125.83	0	0	0				
		GROUND FLOOR		115.560	0	0	0.34	0.58	2.025				
		FIRST FLOOR	TYPE-1	115.560	5.50	0	0.297	0.582	2.025				
		SECOND FLOOR		110.956	30.665	0	0.297	0.582	2.025				
		TOTAL		519.21	36.26	125.83	0.95	1.74	6.08	348.36			474.19
G+2	54	BASEMENT FLOOR		159.80	0	87.63	0	0	0				
		GROUND FLOOR		109.48	0	0	0.53	1.859	2.025				
		FIRST FLOOR	TYPE-2	106.72	8.036	0	0.22	1.859	2.025				
		SECOND FLOOR		98.53	32.648	0	0.22	1.859	2.025				
		TOTAL		474.53	40.68	87.63	0.95	5.52	6.08	314.56			402.21
G+2	55	BASEMENT FLOOR		159.80	0	86.99	0	0	0				
		GROUND FLOOR		108.68	0	0	0.53	1.859	2.025				
		FIRST FLOOR	TYPE-2	106.72	8.036	0	0.22	1.859	2.025				
		SECOND FLOOR		97.53	32.648	0	0.22	1.859	2.025				
		TOTAL		474.63	41.07	86.99	0.91	5.52	6.08	311.07			398.06
G+2	56	BASEMENT FLOOR		159.80	0	86.99	0	0	0				
		GROUND FLOOR		108.68	0	0	0.53	1.859	2.025				
		FIRST FLOOR	TYPE-2	106.72	8.036	0	0.22	1.859	2.025				
		SECOND FLOOR		97.53	32.648	0	0.22	1.859	2.025				
		TOTAL		473.53	44.14	87.63	0.91	5.52	6.08	317.31			404.74
TOTAL				4905.49	395.33	842.77	8.37	34.55	54.68	2909.91	9	2909.91	3752.68

BLOCK 4 AREA STATEMENT

NO. OF FLOORS	VILLA NO	TYPE OF FLOORS	UNIT TYPE	TOTAL AREA	TERRACE	PARKING	DUCT	VOID	LIFT	FAR	NO. OF TENEMENTS	TOTAL FAR	BUA
BLOCK 4													
G+2	57	BASEMENT FLOOR		159.80	0	107.09	0	0	0				
		GROUND FLOOR	TYPE-1	120.988	0	0	0.34	0.58	2.025				
		FIRST FLOOR		151.2	10.36	0	0.297	0.582	2.025				
		SECOND FLOOR		130.956	30.665	0	0.297	0.582	2.025				
		TOTAL		512.05	41.01	107.09	0.95	1.74	6.08	354.29			462.28
G+2	58	BASEMENT FLOOR		159.80	0	86.43	0	0	0				
		GROUND FLOOR		106.72	0	0	0.34	0.58	2.025				
		FIRST FLOOR	TYPE-1	151.2	10.36	0	0.297	0.582	2.025				
		SECOND FLOOR		103.35	29.285	0	0.297	0.582	2.025				
		TOTAL		491.16	34.86	86.43	0.95	1.74	6.08	321.10			407.56
G+2	59	BASEMENT FLOOR		159.80	0	86.43	0	0	0				
		GROUND FLOOR		106.72	0	0	0.34	0.58	2.025				
		FIRST FLOOR	TYPE-1	151.2	10.36	0	0.297	0.582	2.025				
		SECOND FLOOR		103.35	29.285	0	0.297	0.582	2.025				
		TOTAL		491.16	34.86	86.43	0.95	1.74	6.08	321.06			407.52
G+2	60	BASEMENT FLOOR		177.60	0	125.83	0	0	0				
		GROUND FLOOR		115.560	0	0	0.34	0.58	2.025				
		FIRST FLOOR	TYPE-1	115.560	5.50	0	0.297	0.582	2.025				
		SECOND FLOOR		110.956	30.665	0	0.297	0.582	2.025				
		TOTAL		519.21	36.26	125.83	0.95	1.74	6.08	348.36			474.19
G+2	61	BASEMENT FLOOR		159.80	0	87.63	0	0	0				
		GROUND FLOOR		109.48	0	0	0.53	1.859	2.025				
		FIRST FLOOR	TYPE-2	106.72	8.036	0	0.22	1.859	2.025				
		SECOND FLOOR		98.53	32.648	0	0.22	1.859	2.025				
		TOTAL		474.53	40.68	87.63	0.95	5.52	6.08	314.56			402.21
G+2	62	BASEMENT FLOOR		159.80	0	86.99	0	0	0				
		GROUND FLOOR		108.68	0	0	0.53	1.859	2.025				
		FIRST FLOOR	TYPE-2	106.72	8.036	0	0.22	1.859	2.025				
		SECOND FLOOR		97.53	32.648	0	0.22	1.859	2.025				
		TOTAL		474.63	41.07	86.99	0.91	5.52	6.08	311.07			398.06
G+2	63	BASEMENT FLOOR		159.80	0	86.99	0	0	0				
		GROUND FLOOR		108.68	0	0	0.53	1.859	2.025				
		FIRST FLOOR	TYPE-2	106.72	8.036	0	0.22	1.859	2.025				
		SECOND FLOOR		97.53	32.648	0	0.22	1.859	2.025				
		TOTAL		473.53	44.14	87.63	0.91	5.52	6.08	317.31			404.74
TOTAL				4905.49	395.33	842.77	8.37	34.55	54.68	2909.91	9	2909.91	3752.68

BLOCK 5 AREA STATEMENT

NO. OF FLOORS	VILLA NO	TYPE OF FLOORS	UNIT TYPE	TOTAL AREA	TERRACE	PARKING	DUCT	VOID	LIFT	FAR	NO. OF TENEMENTS	TOTAL FAR	BUA
BLOCK 5													
G+2	64	BASEMENT FLOOR		159.80	0	107.09	0	0	0				
		GROUND FLOOR	TYPE-1	120.988	0	0	0.34	0.58	2.025				
		FIRST FLOOR		151.2	10.36	0	0.297	0.582	2.025				
		SECOND FLOOR		130.956	30.665	0	0.297	0.582	2.025				
		TOTAL		512.05	41.01	107.09	0.95	1.74	6.08	354.29			462.28
G+2	65	BASEMENT FLOOR		159.80	0	86.43	0	0	0				
		GROUND FLOOR		106.72	0	0	0.34	0.58	2.025				
		FIRST FLOOR	TYPE-1	151.2	10.36	0	0.297	0.582	2.025				
		SECOND FLOOR		103.35	29.285	0	0.297	0.582	2.025				
		TOTAL		491.16	34.86	86.43	0.95	1.74	6.08	321.10			407.56
G+2	66	BASEMENT FLOOR		159.80	0	86.43	0	0	0				
		GROUND FLOOR		106.72	0	0	0.34	0.58	2.025				
		FIRST FLOOR	TYPE-1	151.2	10.36	0	0.297	0.582	2.025				
		SECOND FLOOR		103.35	29.285	0	0.297	0.582	2.025				
		TOTAL		491.16	34.86	86.43	0.95	1.74	6.08	321.06			407.52
G+2	67	BASEMENT FLOOR		177.60	0	125.83	0	0	0				
		GROUND FLOOR		115.560	0	0	0.34	0.58	2.025				
		FIRST FLOOR	TYPE-1	115.560	5.50	0	0.297	0.582	2.025				
		SECOND FLOOR		110.956	30.665	0	0.297	0.582	2.025				
		TOTAL		519.21	36.26	125.83	0.95	1.74	6.08	348.36			474.19
G+2	68	BASEMENT FLOOR		159.80	0	87.63	0	0	0				
		GROUND FLOOR		109.48	0	0	0.53	1.859	2.025				
		FIRST FLOOR	TYPE-2	106.72	8.036	0	0.22	1.859	2.025				
		SECOND FLOOR		98.53	32.648	0	0.22	1.859	2.025				
		TOTAL		474.53	40.68	87.63	0.95	5.52	6.08	314.56			402.21
G+2	69	BASEMENT FLOOR		159.80	0	86.99	0	0	0				
		GROUND FLOOR		108.68	0	0	0.53	1.859	2.025				
		FIRST FLOOR	TYPE-2	106.72	8.036	0	0.22	1.859	2.025				
		SECOND FLOOR		97.53	32.648	0	0.22	1.859	2.025				
		TOTAL		474.63	41.07	86.99	0.91	5.52	6.08	311.07			398.06
G+2	70	BASEMENT FLOOR		159.80	0	86.99	0	0	0				
		GROUND FLOOR		108.68	0	0	0.53	1.859	2.025				
		FIRST FLOOR	TYPE-2	106.72	8.036	0	0.22	1.859	2.025				
		SECOND FLOOR		97.53	32.648	0	0.22	1.859	2.025				
		TOTAL		473.53	44.14	87.63	0.91	5.52	6.08	317.31			404.74
TOTAL				4905.49	395.33	842.77	8.37	34.55	54.68	2909.91	9	2909.91	3752.68

BLOCK 6 AREA STATEMENT

NO. OF FLOORS	VILLA NO	TYPE OF FLOORS	UNIT TYPE	TOTAL AREA	TERRACE	PARKING	DUCT	VOID	LIFT	FAR	NO. OF TENEMENTS	TOTAL FAR	BUA
BLOCK 6													
G+2	71	BASEMENT FLOOR		159.80	0	107.09	0	0	0				
		GROUND FLOOR	TYPE-1	120.988	0	0	0.34	0.58	2.025				
		FIRST FLOOR		151.2	10.36	0	0.297	0.582	2.025				
		SECOND FLOOR		130.956	30.665	0	0.297	0.582	2.025				
		TOTAL		512.05	41.01	107.09	0.95	1.74	6.08	354.29			462.28
G+2	72	BASEMENT FLOOR		159.80	0	86.43	0	0	0				
		GROUND FLOOR		106.72	0	0	0.34	0.58	2.025				
		FIRST FLOOR	TYPE-1	151.2	10.36	0	0.297	0.582	2.025				
		SECOND FLOOR		103.35	29.285	0	0.297	0.582	2.025				
		TOTAL		491.16	34.86	86.43	0.95	1.74	6.08	321.10			407.56
G+2	73	BASEMENT FLOOR		159.80	0	86.43	0	0	0				
		GROUND F