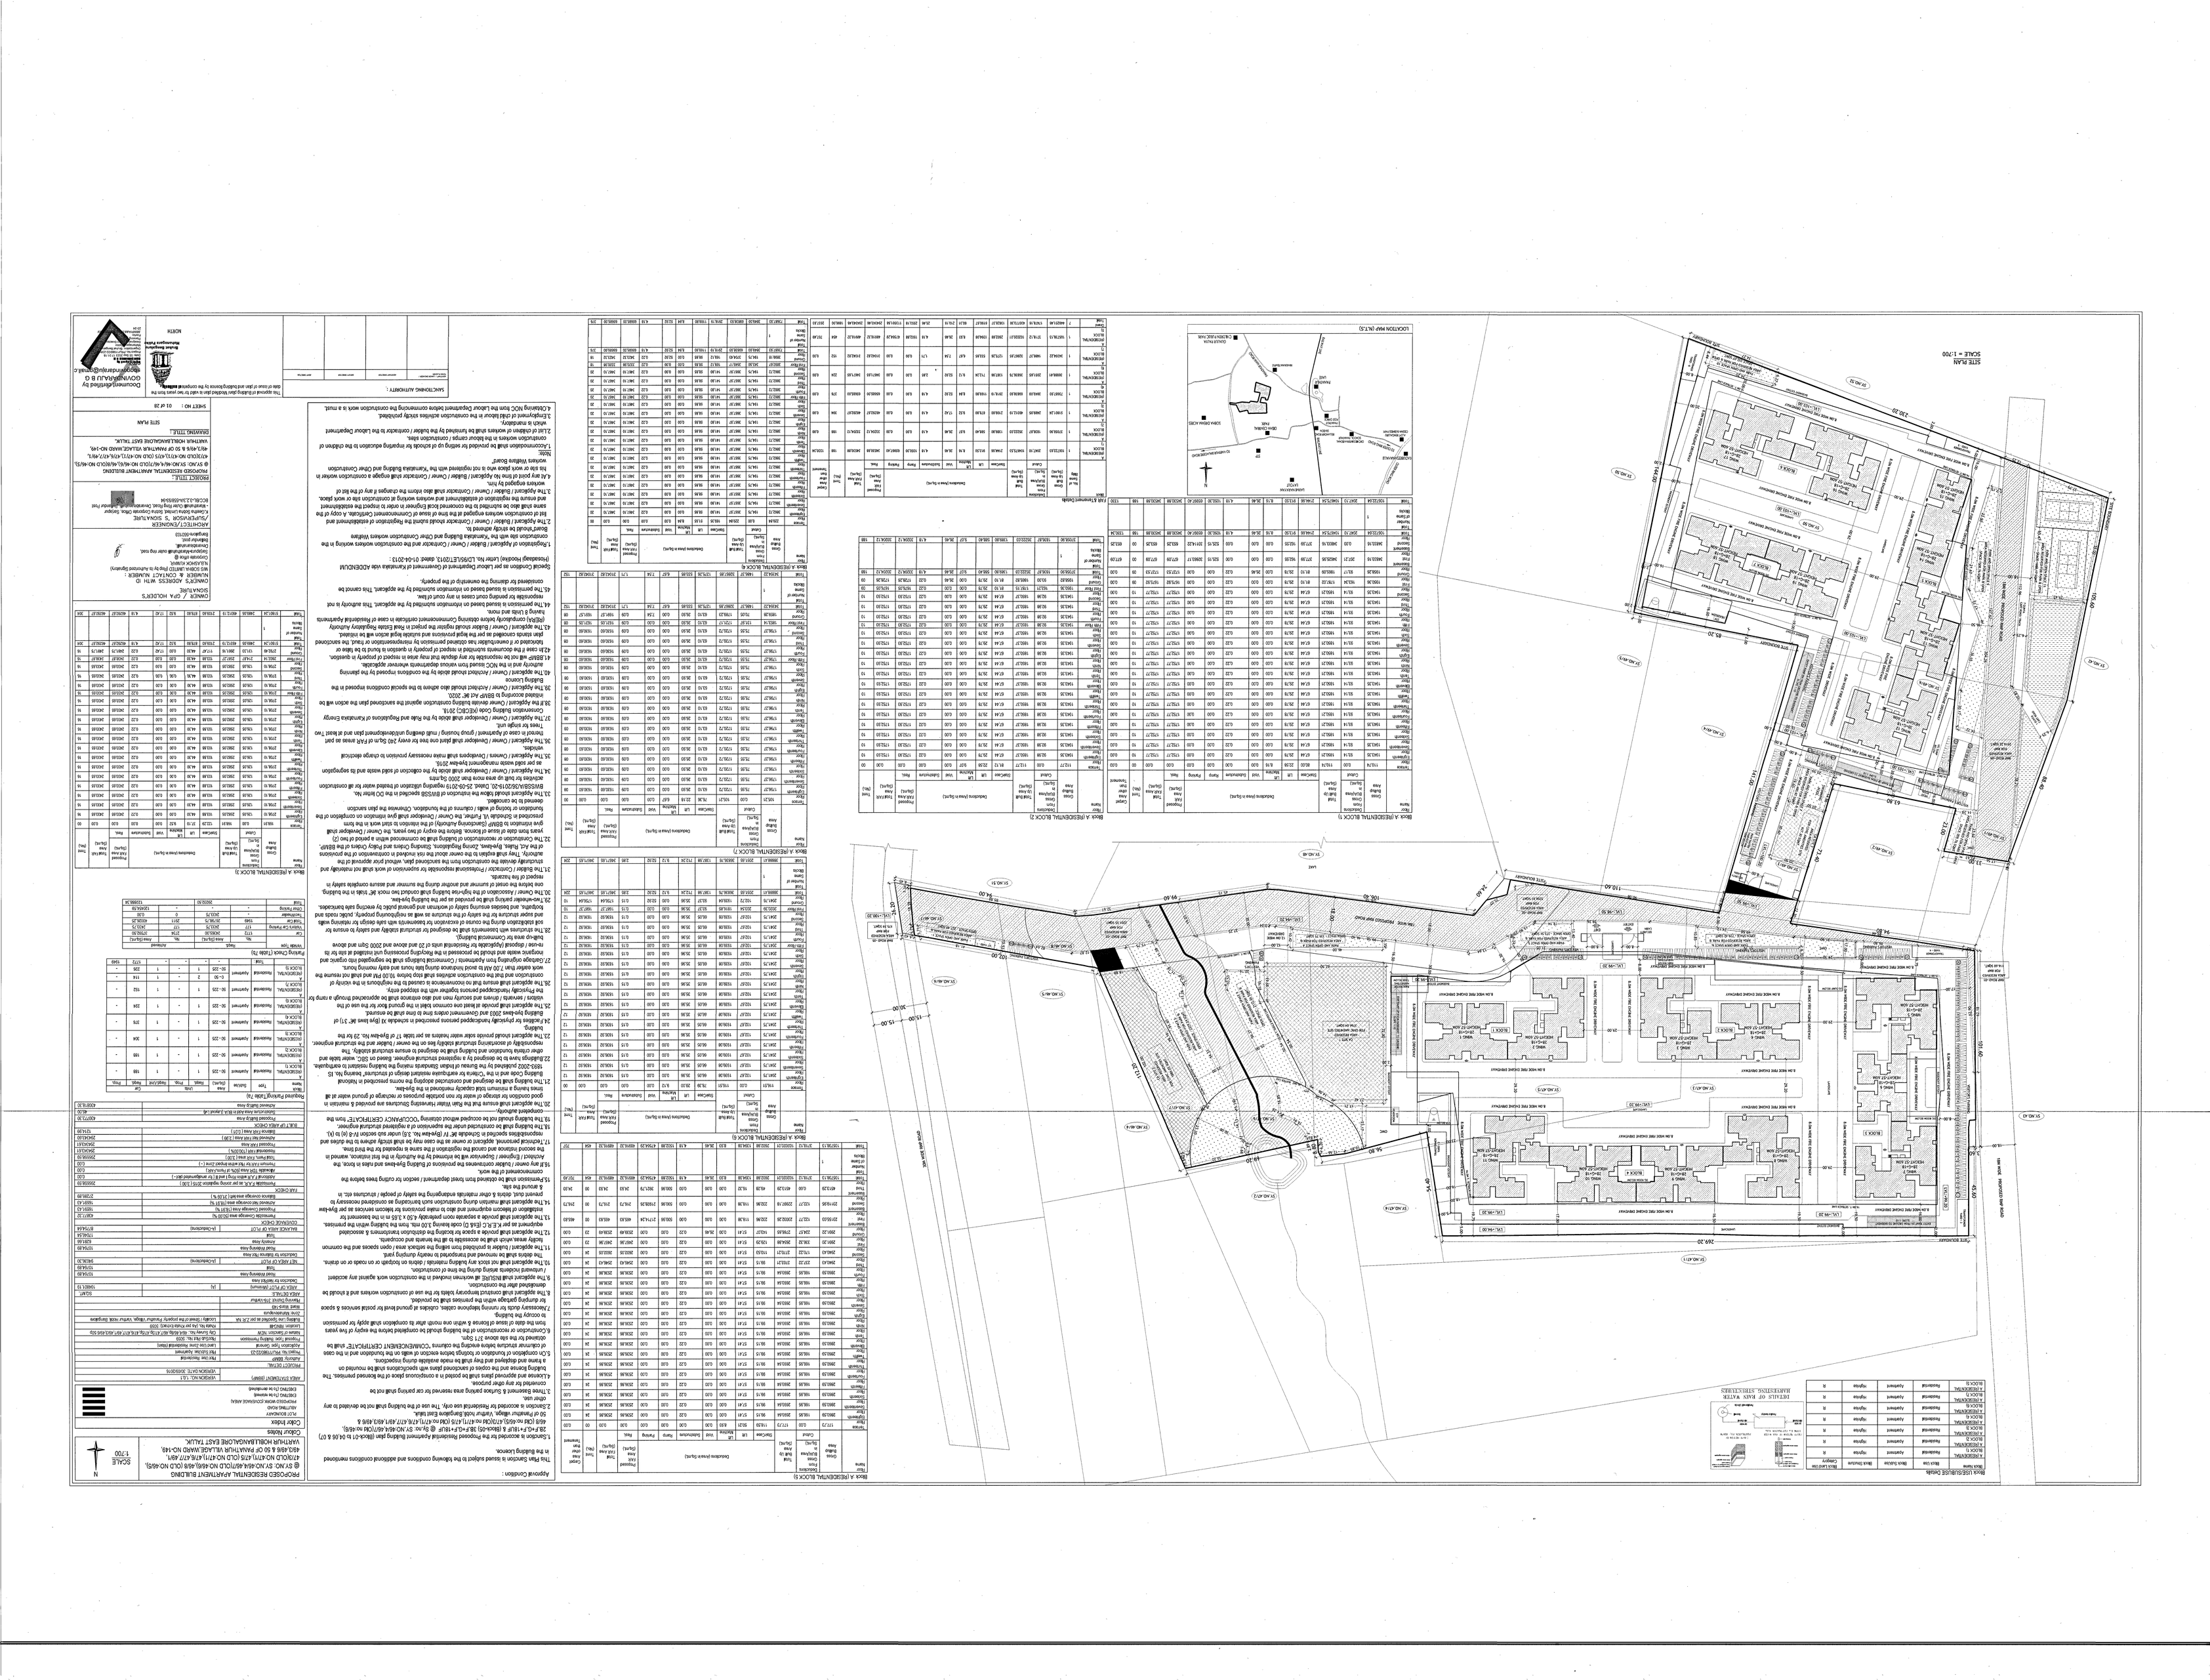
SITE PLAN
SCALE = 1:700
LOCATION MAP-(N.T.S)
SANCTIONING AUTHORITY
Document Verified by
GOVINDARAJU B G
Government Engineer
KSEA
Block A (RESIDENTIAL BLOCK 1)
Block A (RESIDENTIAL BLOCK 2)
DETAILS OF RAIN WATER HARVESTING SYSTEMS
PROPOSED RESIDENTIAL APARTMENT BUILDING @ SY.NO. SY.NO.44 /47/OLD NO.46/1& 46/2,OLD NO.46/3, 47/2/OLD NO.47/1, 47/3 OLD NO.47/1,47/2,47/3,48/1,48/2,49/1, 49/2/OLD NO.47/1,47/3 OLD NO.47/1,47/2,47/3,48/1,48/2,49/1, 49/2,49/4 & 50 OF PAKATHUR VILLAGE,MARO UNIT NO.149, VARTHUR HOBLI BANGALORE EAST TALUK.
SCALE 1:700
N
Color Index
Color Index
PROJECT DETAIL
AREA STATEMENT (BBMP)
VERSION NO.: 1.0.1
VERSION DATE: 31/05/2016
PROJECT NO./APPLICATION NO.:PRJ/0116/20/0123
PROJECT TYPE: Plot Subdivision
NATURE OF SANCTION: New
APPROVED ZONE: Residential Zone
PROPOSED WORK DETAILS: Residential Apartment Building
AUTHORITY: BBMP
ADDRESS:
OWNER'S ADDRESS WITH ID
SIGNATURE
OWNER / PATH HOLDER'S
SIGNATURE
NUMBER & CONTACT NUMBER :
Corporate Seal
Designation
Date
Signature
Name of the Applicant
Address
Name
Signature of the Applicant
Date
Signature
Name of the Owner
Address
Name
Signature of the Owner
Date
Signature
Name of the Architect
Address
Name
Signature of the Architect
Date
Signature
Name of the Engineer
Address
Name
Signature of the Engineer
Date
Signature
Name of the Surveyor
Address
Name
Signature of the Surveyor
Date
Signature
Name of the Valuer
Address
Name
Signature of the Valuer
Date
Signature
Name of the Developer
Address
Name
Signature of the Developer
Date
Signature
Name of the Builder
Address
Name
Signature of the Builder
Date
Signature
Name of the Structural Engineer
Address
Name
Signature of the Structural Engineer
Date
Signature
Name of the Supervisor
Address
Name
Signature of the Supervisor
Date
Signature
Name of the Site Engineer
Address
Name
Signature of the Site Engineer
Date
Signature
Name of the Plumber
Address
Name
Signature of the Plumber
Date
Signature
Name of the Electrical Engineer
Address
Name
Signature of the Electrical Engineer
Date
Signature
Name of the Fire Engineer
Address
Name
Signature of the Fire Engineer
Date
Signature
Name of the Environmental Engineer
Address
Name
Signature of the Environmental Engineer
Date
Signature
Name of the Landscape Architect
Address
Name
Signature of the Landscape Architect
Date
Signature
Name of the Interior Designer
Address
Name
Signature of the Interior Designer
Date
Signature
Name of the Quantity Surveyor
Address
Name
Signature of the Quantity Surveyor
Date
Signature
Name of the Project Manager
Address
Name
Signature of the Project Manager
Date
Signature
Name of the Contractor
Address
Name
Signature of the Contractor
Date
Signature
Name of the Sub-Contractor
Address
Name
Signature of the Sub-Contractor
Date
Signature
Name of the Consultant
Address
Name
Signature of the Consultant
Date
Signature
Name of the Witness
Address
Name
Signature of the Witness
Date
Signature
Name of the Notary
Address
Name
Signature of the Notary
Date
Signature
Name of the Advocate
Address
Name
Signature of the Advocate
Date
Signature
Name of the Chartered Accountant
Address
Name
Signature of the Chartered Accountant
Date
Signature
Name of the Company Secretary
Address
Name
Signature of the Company Secretary
Date
Signature
Name of the Director
Address
Name
Signature of the Director
Date
Signature
Name of the Partner
Address
Name
Signature of the Partner
Date
Signature
Name of the Proprietor
Address
Name
Signature of the Proprietor
Date
Signature
Name of the Trustee
Address
Name
Signature of the Trustee
Date
Signature
Name of the Beneficiary
Address
Name
Signature of the Beneficiary