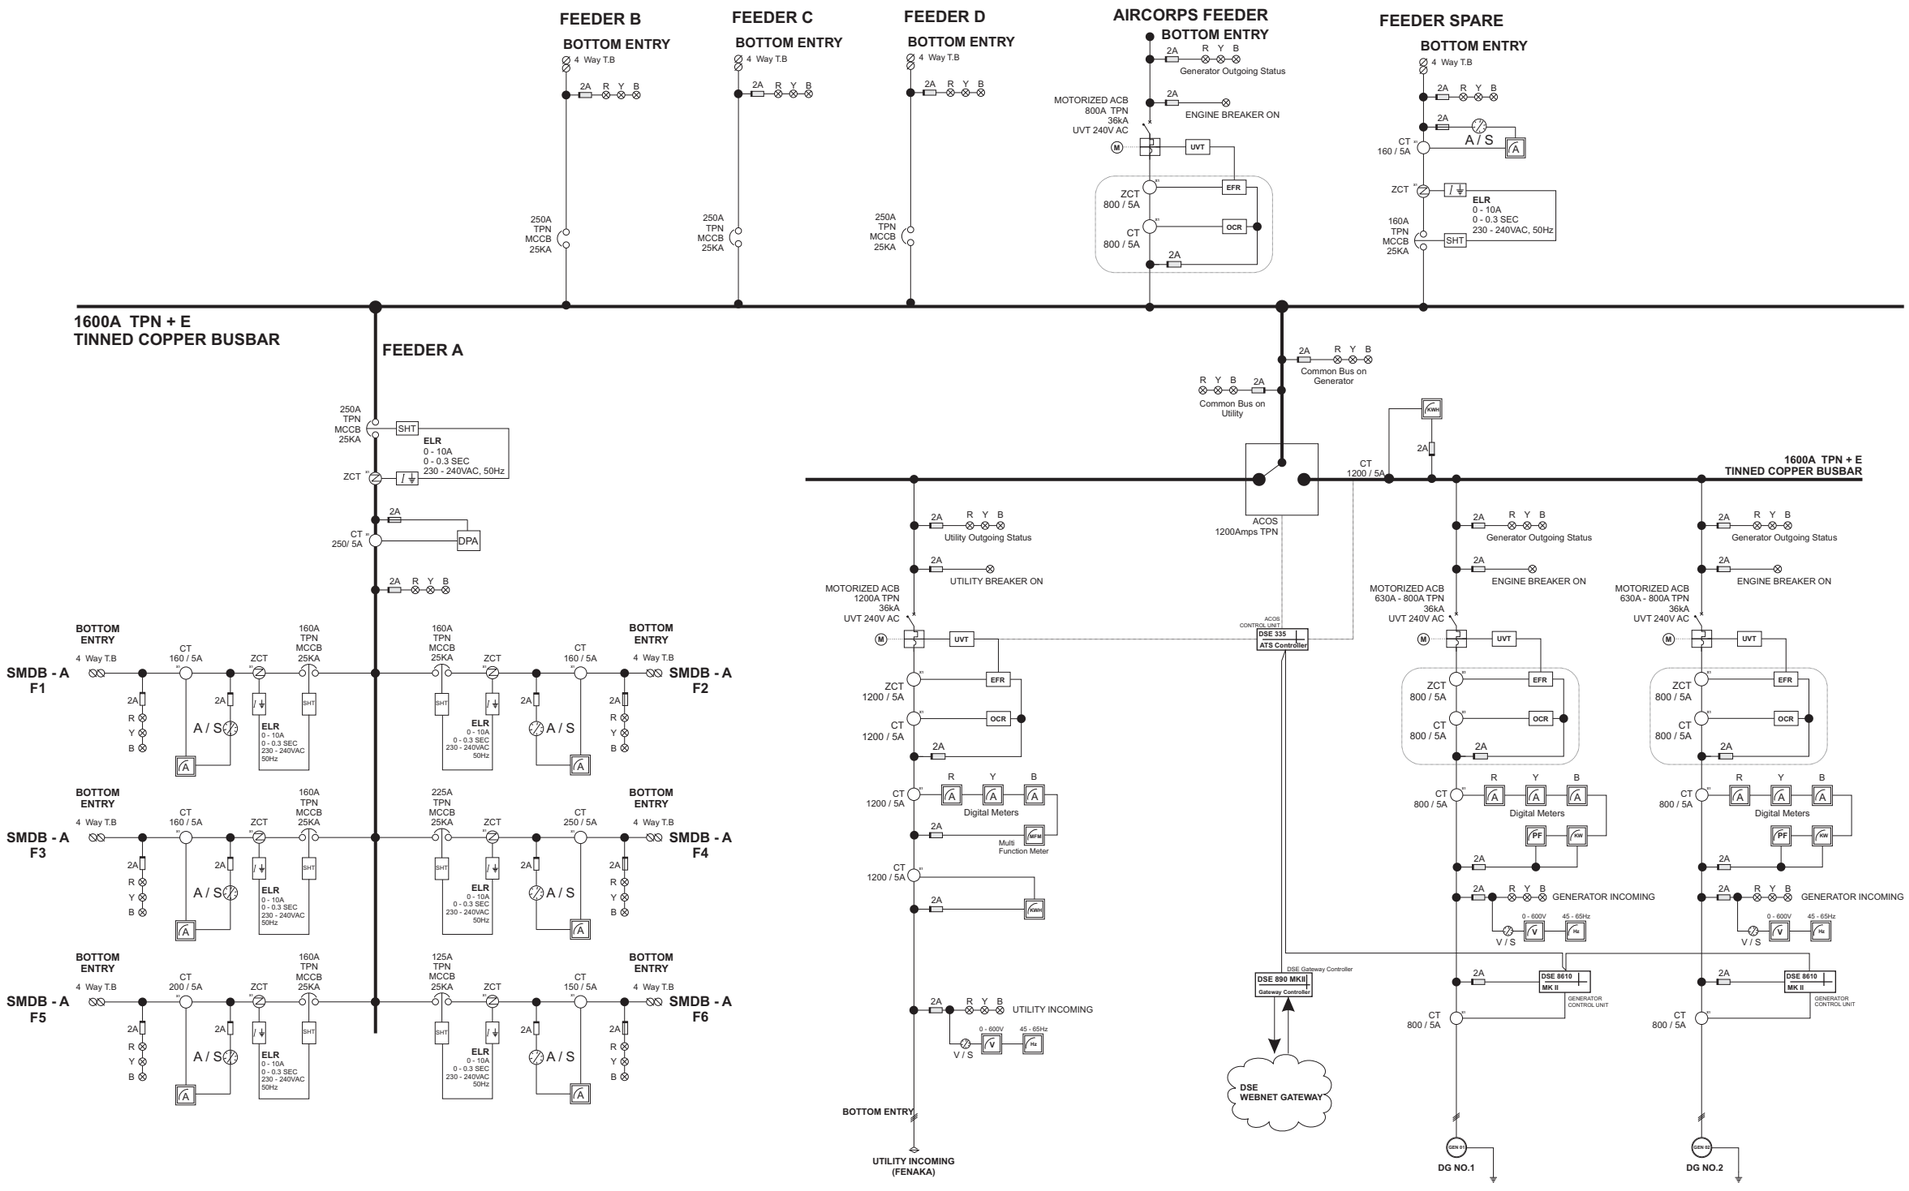

APPROVED BY:

CLIENT:

MALDIVES NATIONAL DEFENCE FORCE

DESIGN BY:

ELECTRICAL AND MECHANICAL ENGINEERS

PROJECT TITLE:

SOUTHERN AREA HQ
S.GAN
AUTO SYNCHRONIZATION PANEL

DRAWING TITLE:

SINGLE LINE DIAGRAM

DATE:	14 APRIL 2026
DRAWN BY:	
SIGNATURE:	
LICENSE No:	