



FUVAHMULAH MAGISTRATE COURT


NEW FLOOR PLANE


Court Room Back Penal View

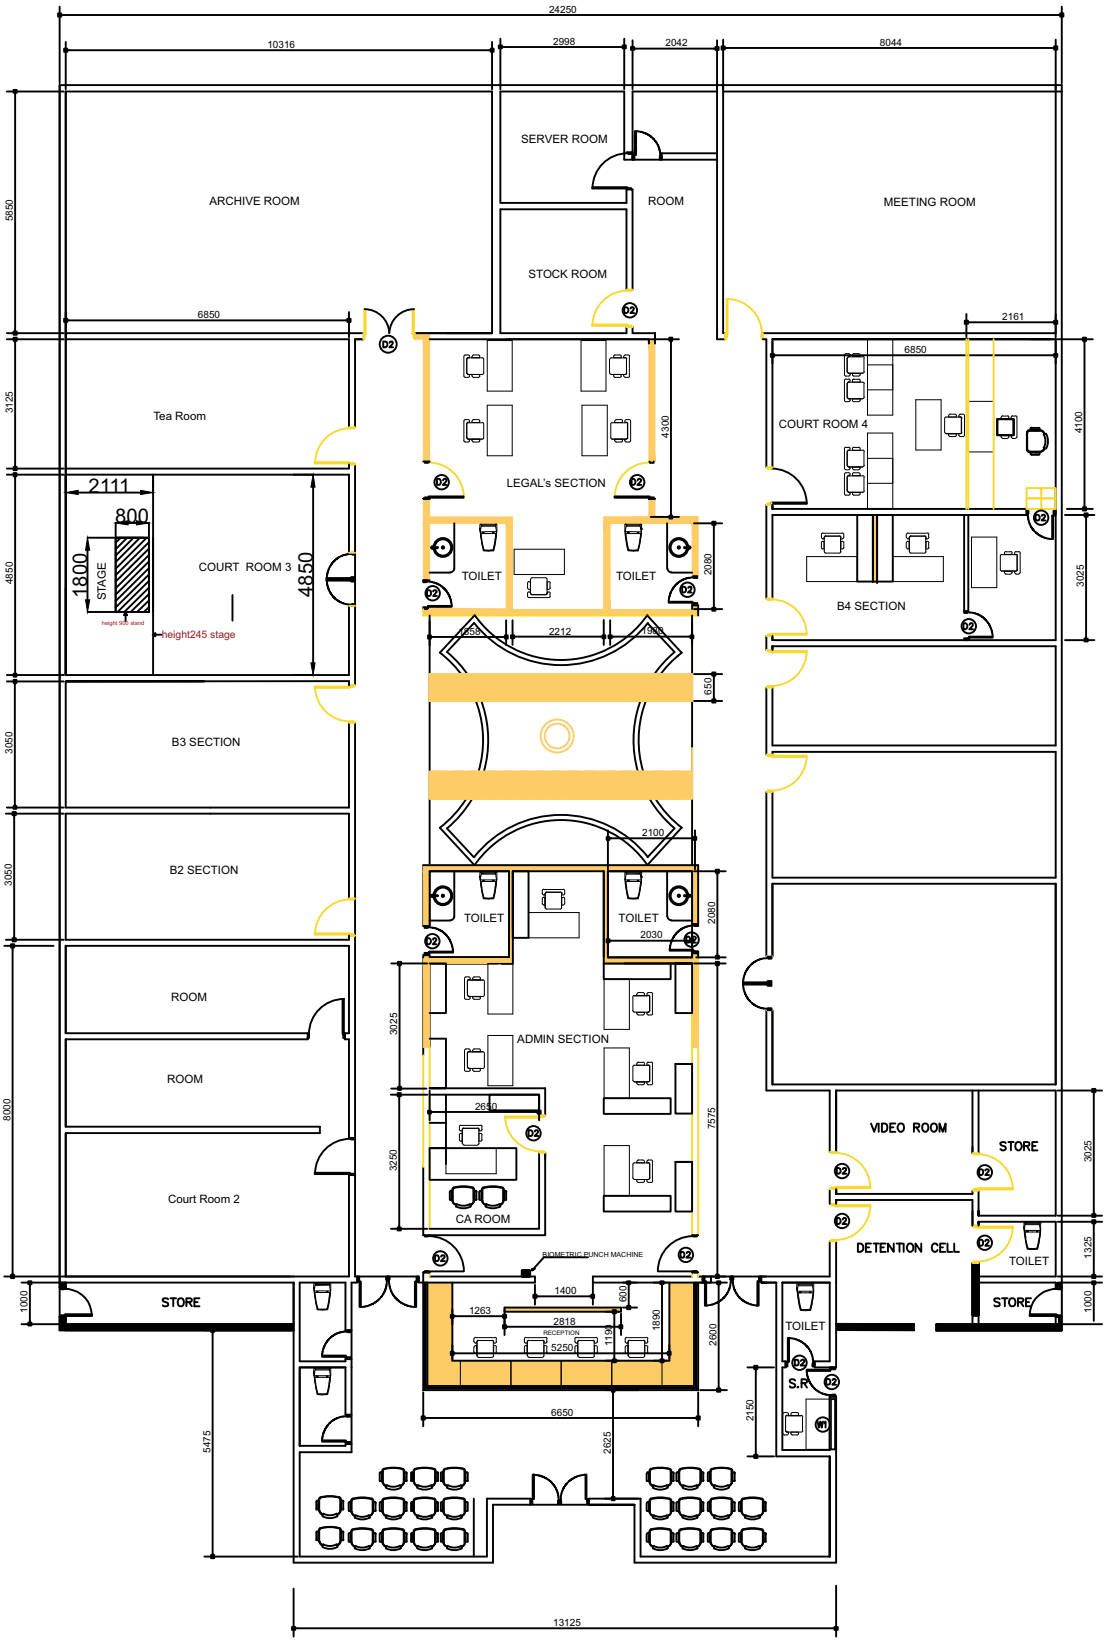


Court Room Stage Drawings

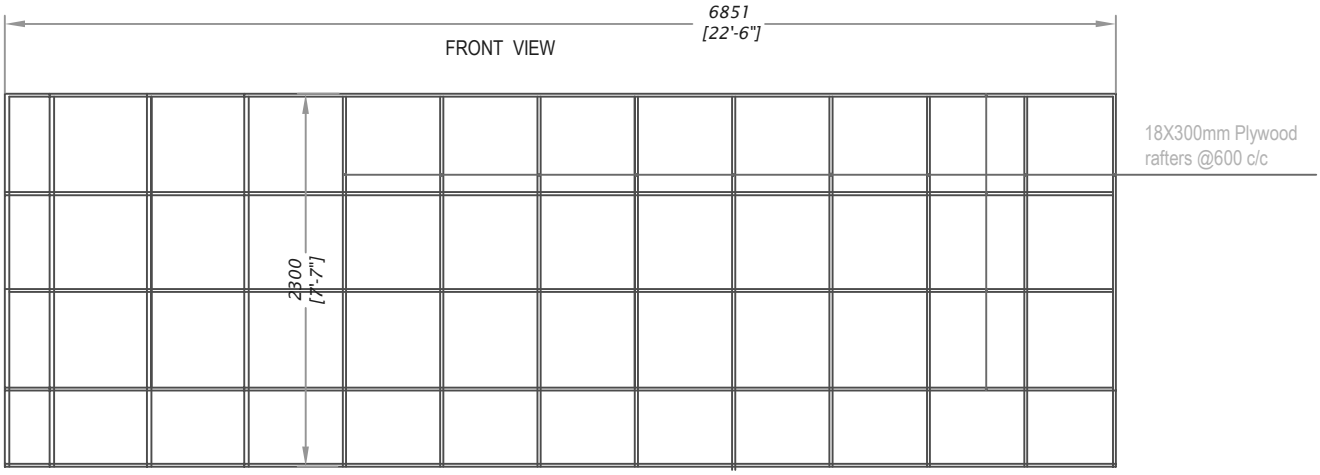

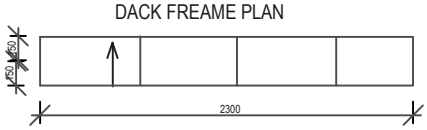


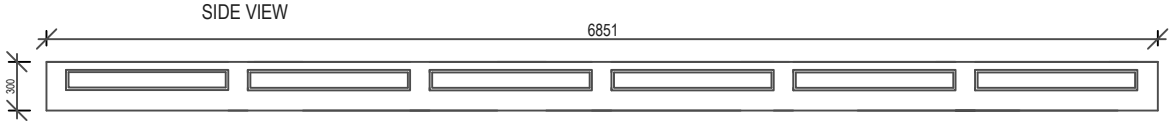


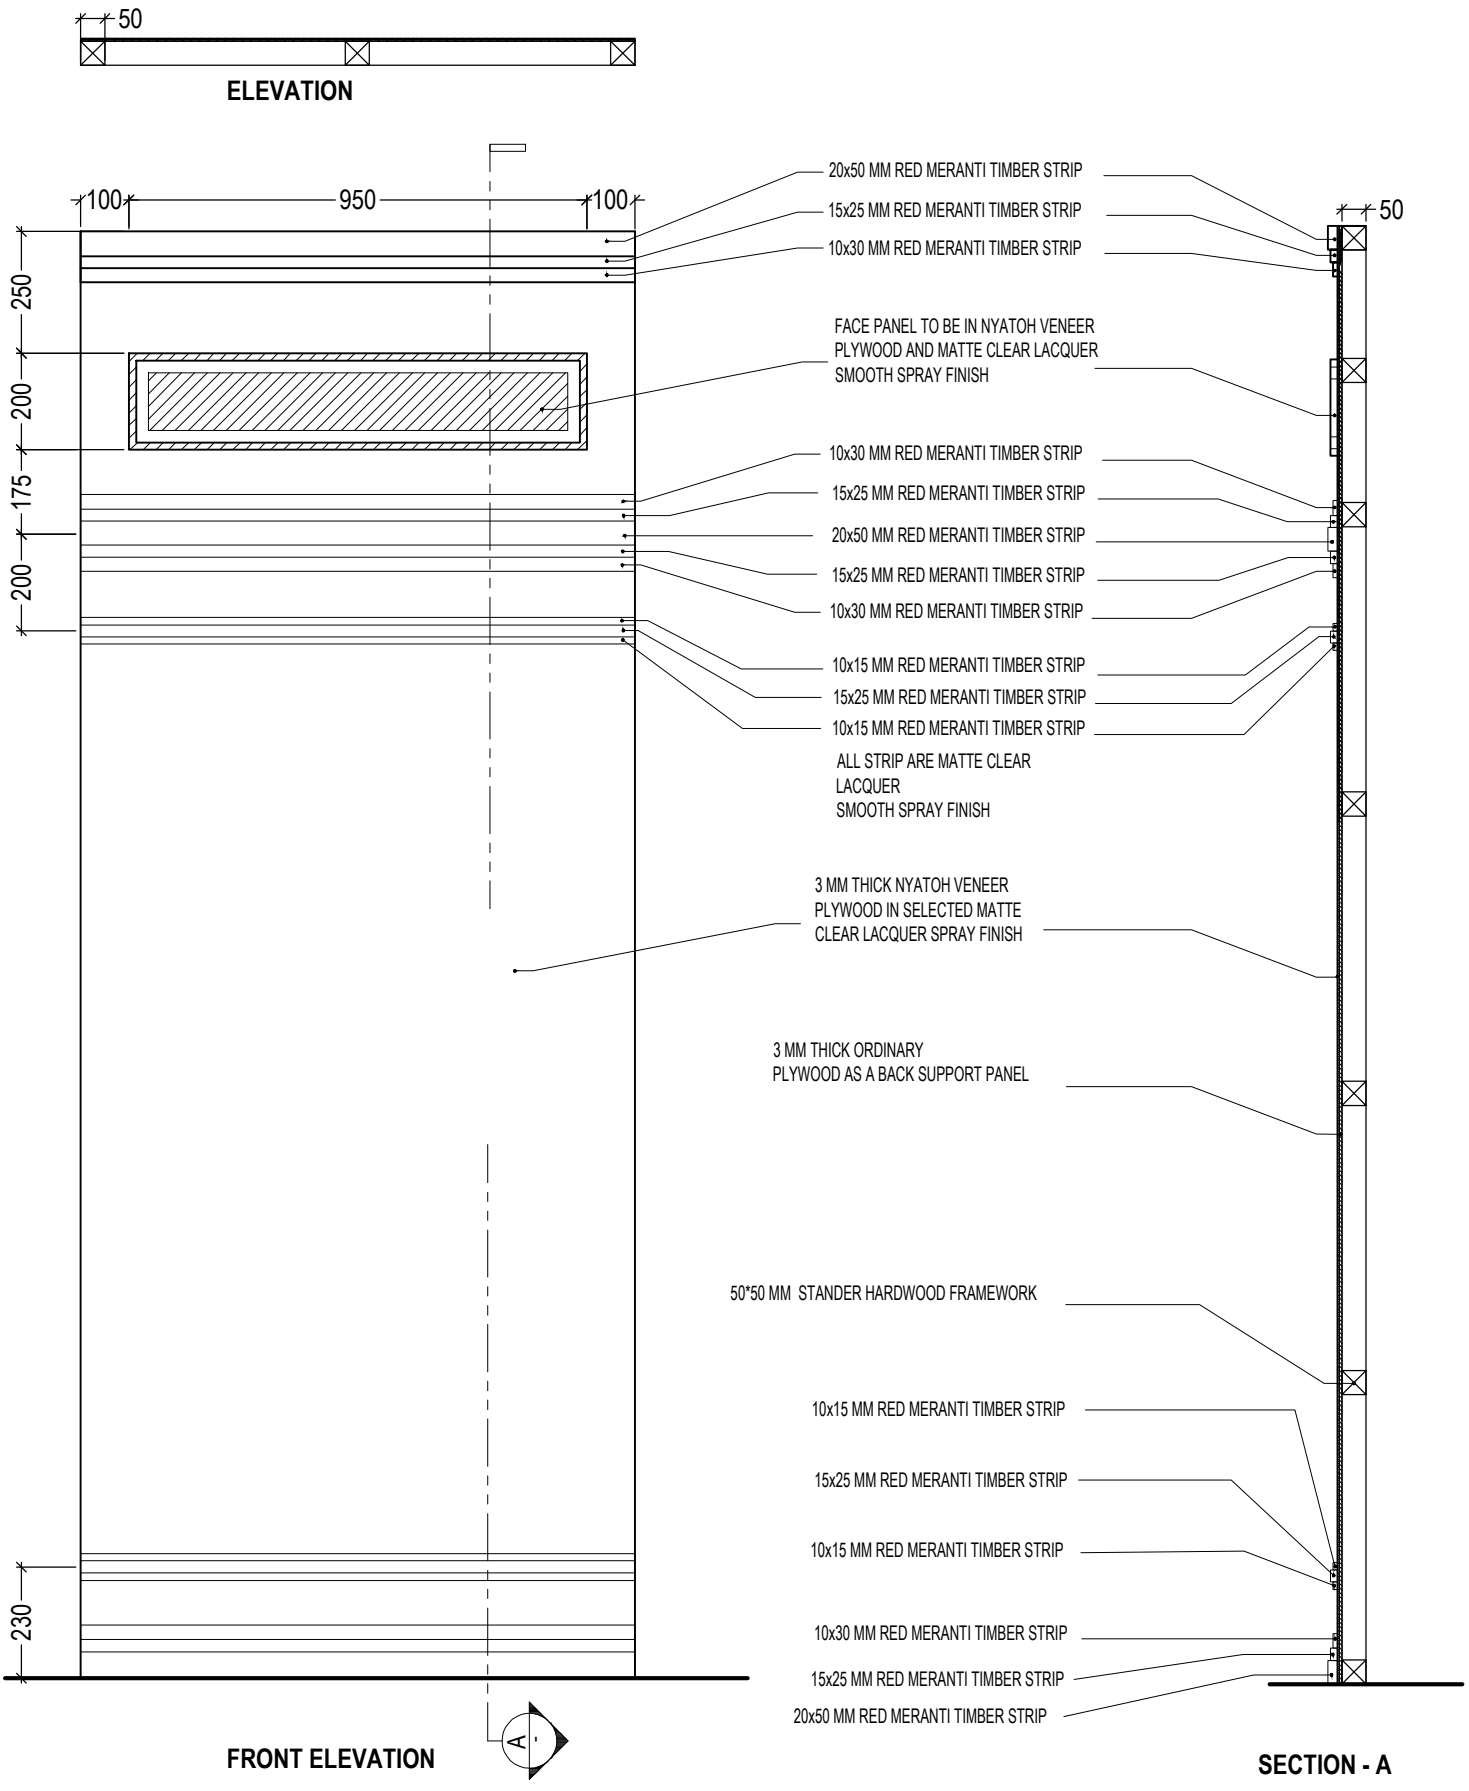

COURT ROOM BACK PANELS DETAILS

AR
2 | 5
SCALE

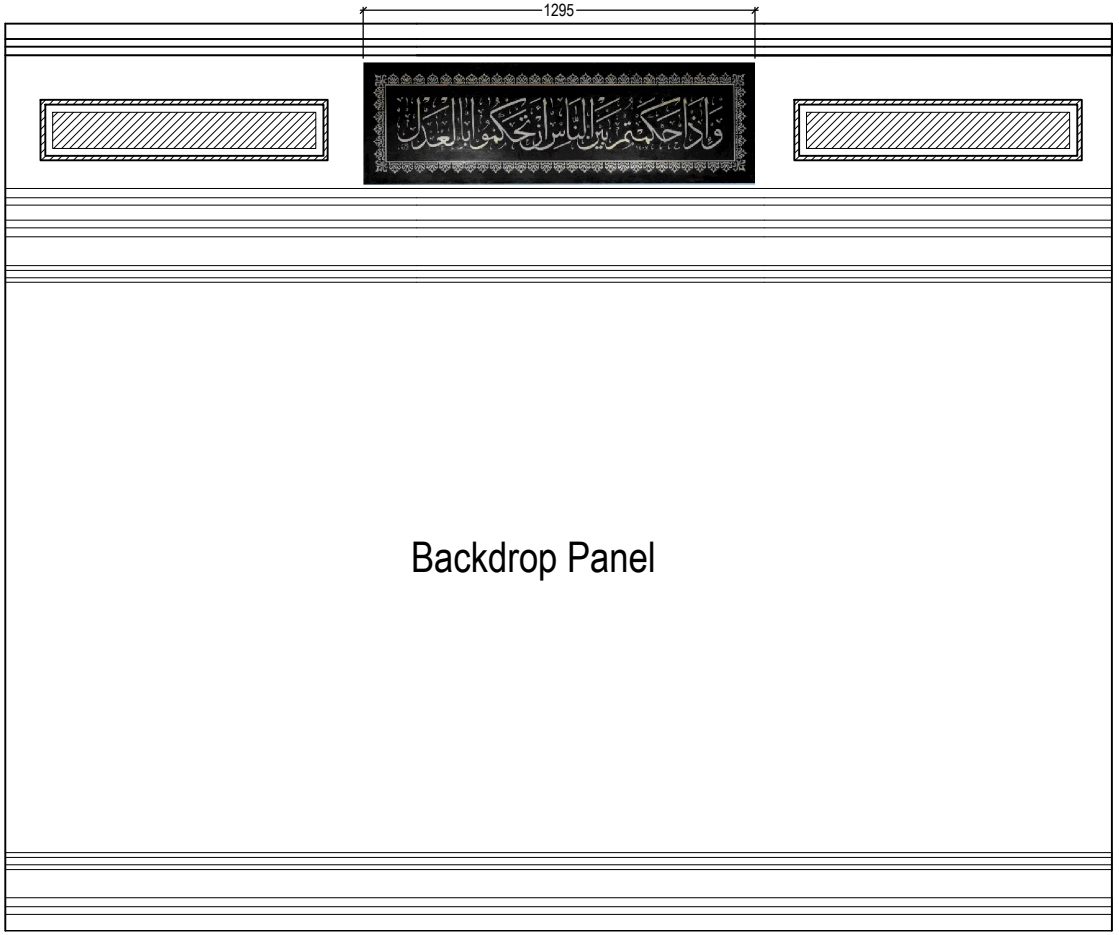


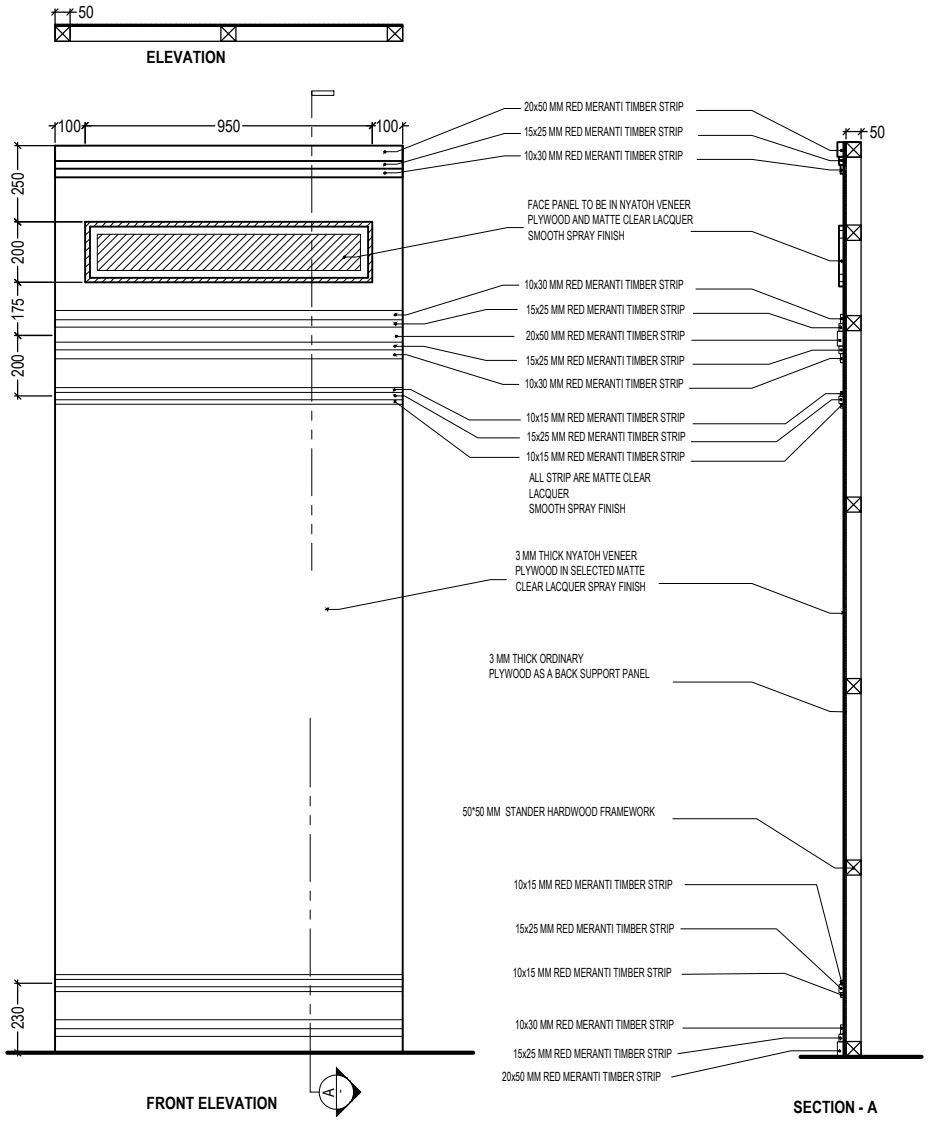


COURT ROOM BACK PANELS DETAILS

AR 2 | 5


SCALE

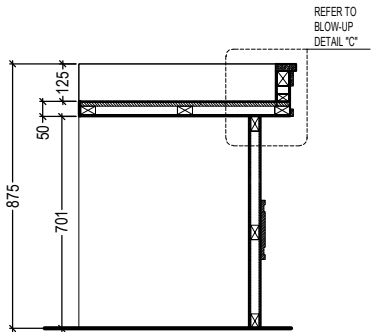


SECTION "A "

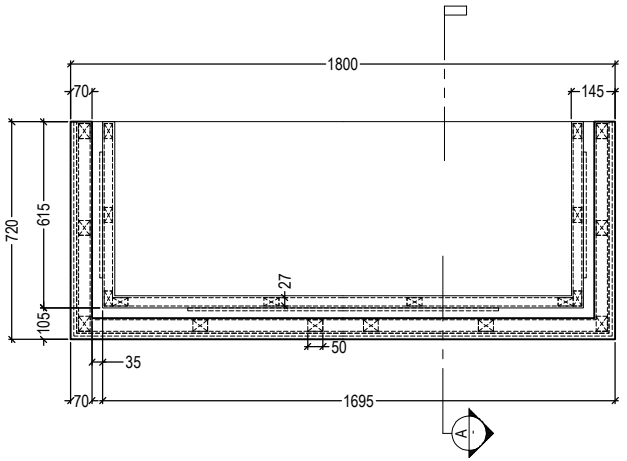


PLAN VIEW

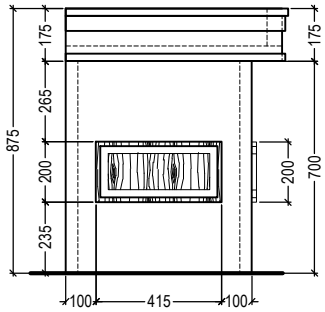

LEFT SIDE ELEVATION

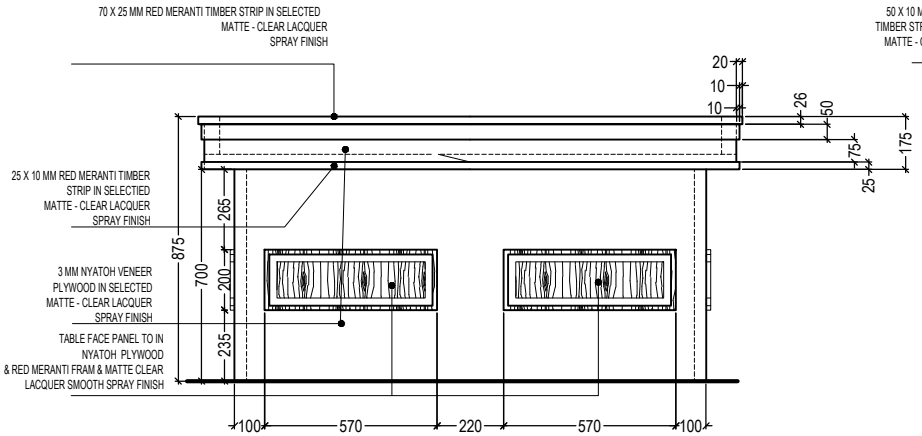

FRONT ELEVATION

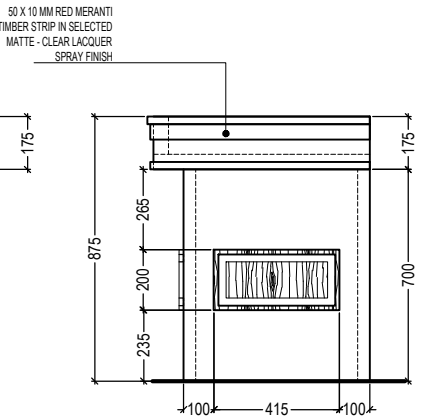

RIGHT SIDE ELEVATION

JUDGE PANEL TABLE

TABLE DETAILS

AR 1 | 5

SCALE 1:25M.

NOTE:

ALL TIMBERS WHICH ARE USED FOR THE STANDARD EXTERNAL FRAMEWORK TO BE APPLIED WITH SOLIGNUM TIMBER TREATMENT CHEMICAL OR EQUIVALENT, 24 HOURS BEFORE USING ON THE FRAMEWORK.

ALL SIDES TO BE FINISHED WITH NATURAL VENEER OF THE SAME WOOD USED ON THE RESPECTIVE PART OF THE FURNITURE.

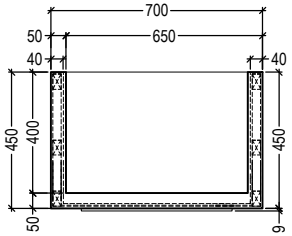


TABLE
SECTION "B" of PLAN "R"



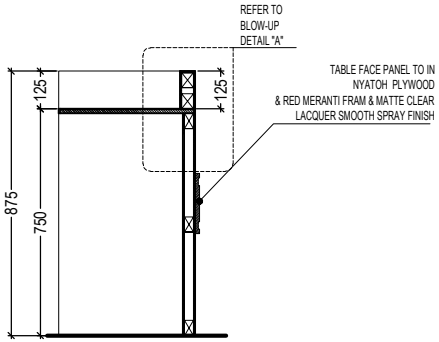


TABLE
SECTION "B" of PLAN "R"

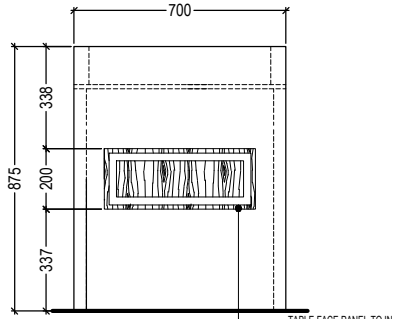

FRONT ELEVATION

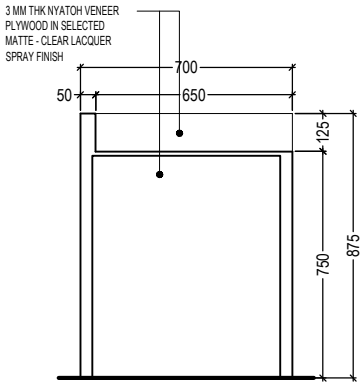

REAR ELEVATION

NOTE:

ALL TIMBERS WHICH ARE USED FOR THE STANDARD EXTERNAL FRAMEWORK TO BE APPLIED WITH SOLIGNUM TIMBER TREATMENT CHEMICAL OR EQUIVALENT, 24 HOURS BEFORE USING ON THE FRAMEWORK.


ALL SIDES TO BE FINISHED WITH NATURAL VENEER OF THE SAME WOOD USED ON THE RESPECTIVE PART OF THE FURNITURE.

REGISTRARS'/LAWYER'S/WITNESS' TABLE

TABLE DETAILS

AR 3 | 5

SCALE **1:25M.**

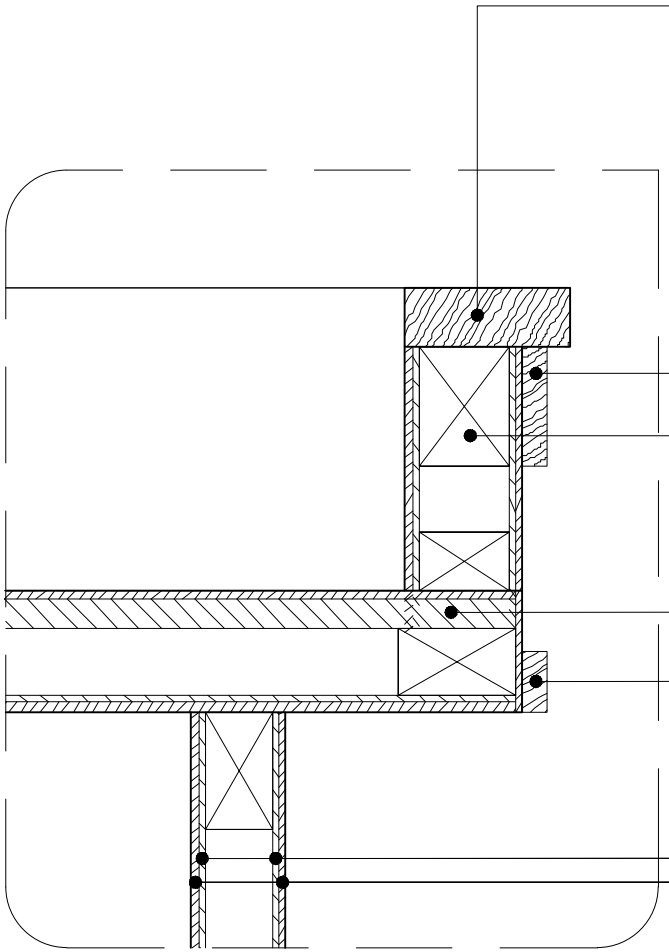

70 X 25 MM RED MERANTI TIMBER STRIP IN
SELECTED MATTE - CLEAR LACQUER SPRAY FINISH

50 X 10 MM RED MERANTI TIMBER
STRIP IN SELECTIED MATTE - CLEAR LACQUER
SPRAY FINISH

INTERNAL HARD WOOD FRAMEWORK


12 MM ORDINARY PLYWOOD

25 X 10 MM RED MERANTI TIMBER
STRIP IN SELECTIED MATTE - CLEAR LACQUER
SPRAY FINISH


6 MM ORDINARY PLYWOOD

3 MM NYATOH VENEER
PLYWOOD IN SELECTED MATTE - CLEAR LACQUER
SPRAY FINISH


REFER TO BLOW-UP DETAIL "C"

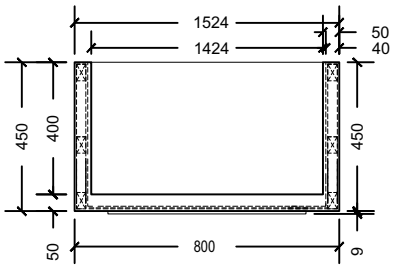


PLAN VIEW

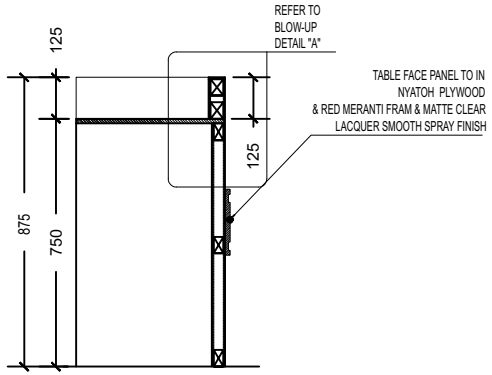


SECTION

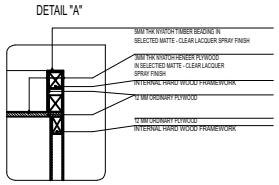

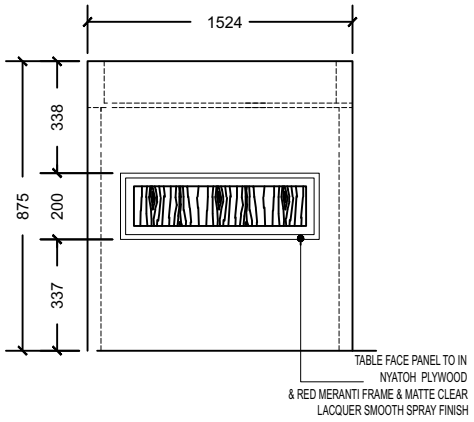

FRONT ELEVATION

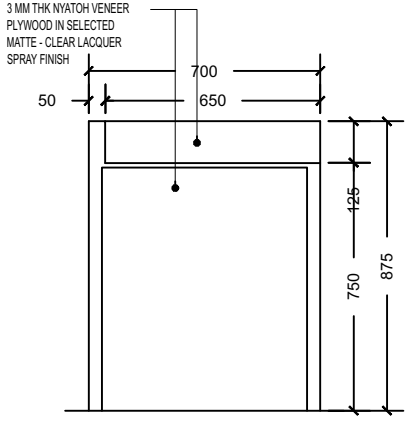

REAR ELEVATION


NOTE:


ALL TIMBERS WHICH ARE USED FOR THE STANDARD EXTERNAL FRAMEWORK TO BE APPLIED WITH SOLIGNUM TIMBER TREATMENT CHEMICAL OR EQUIVALENT, 24 HOURS BEFORE USING ON THE FRAMEWORK.


ALL SIDES TO BE FINISHED WITH NATURAL VENEER OF THE SAME WOOD USED ON THE RESPECTIVE PART OF THE FURNITURE.

REGISTRARS'/LAWYER'S/WITNESS' TABLE

TABLE DETAILS

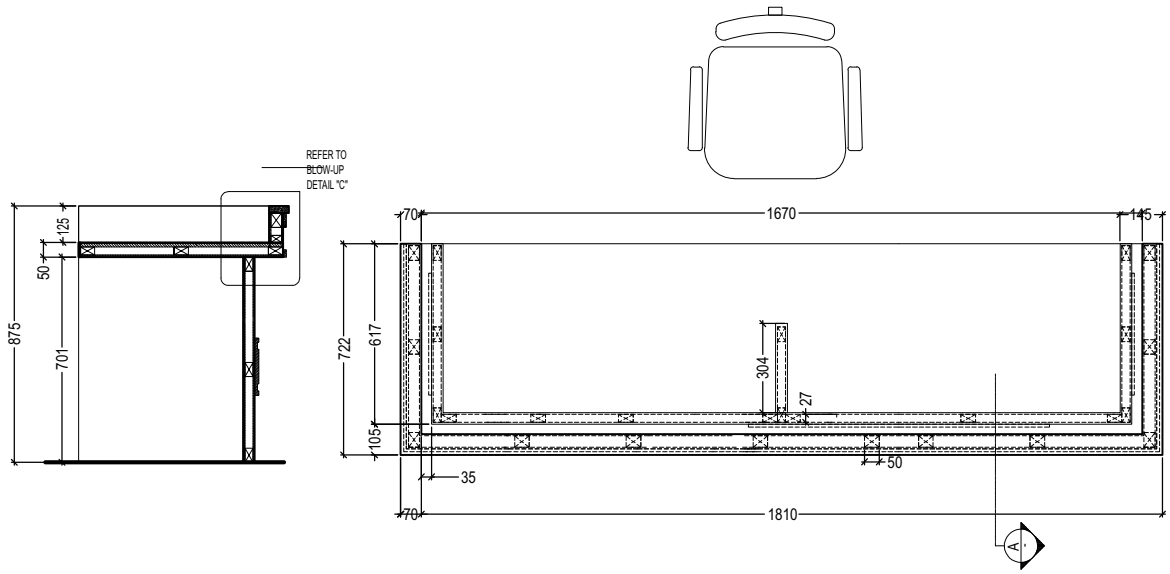

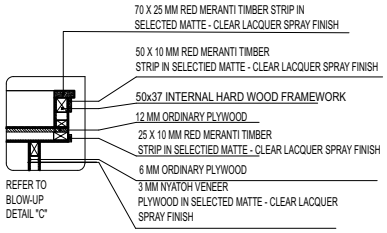

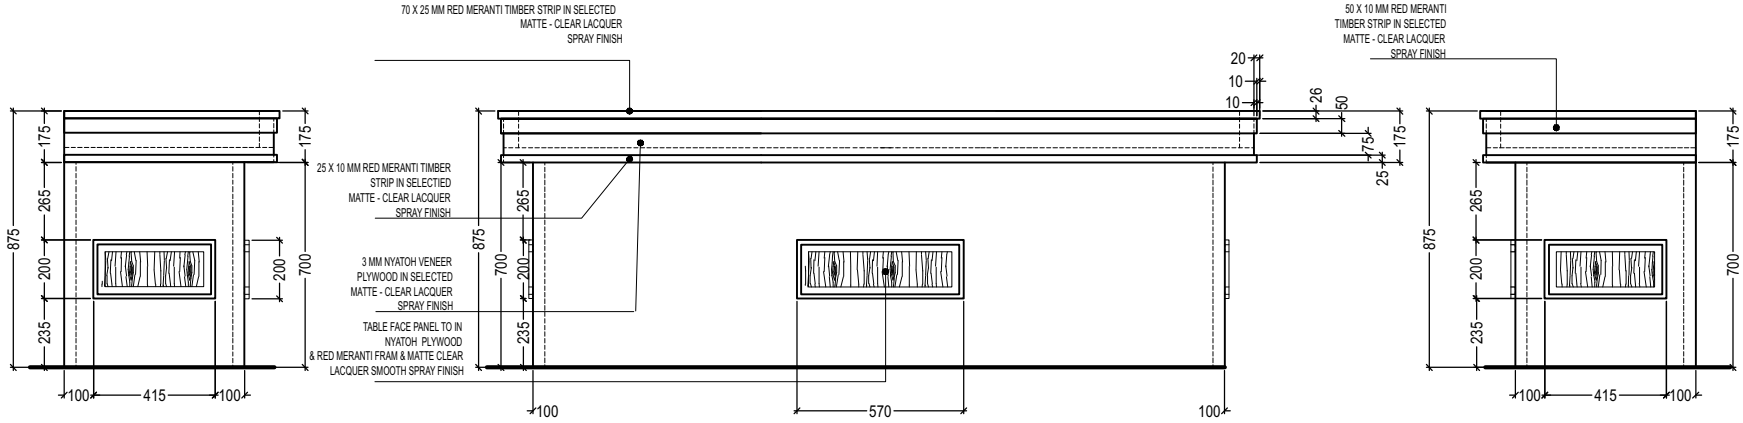

LEFT SIDE ELEVATION

FRONT ELEVATION

RIGHT SIDE ELEVATION

NOTE:

ALL TIMBERS WHICH ARE USED FOR THE STANDARD EXTERNAL FRAMEWORK TO BE APPLIED WITH SOLIGNUM TIMBER TREATMENT CHEMICAL OR EQUIVALENT, 24 HOURS BEFORE USING ON THE FRAMEWORK.


ALL SIDES TO BE FINISHED WITH NATURAL VENEER OF THE SAME WOOD USED ON THE RESPECTIVE PART OF THE FURNITURE.


JUDGE PANEL TABLE


TABLE DETAILS

BACKGROUND LAYOUT


SCALE: 1:20

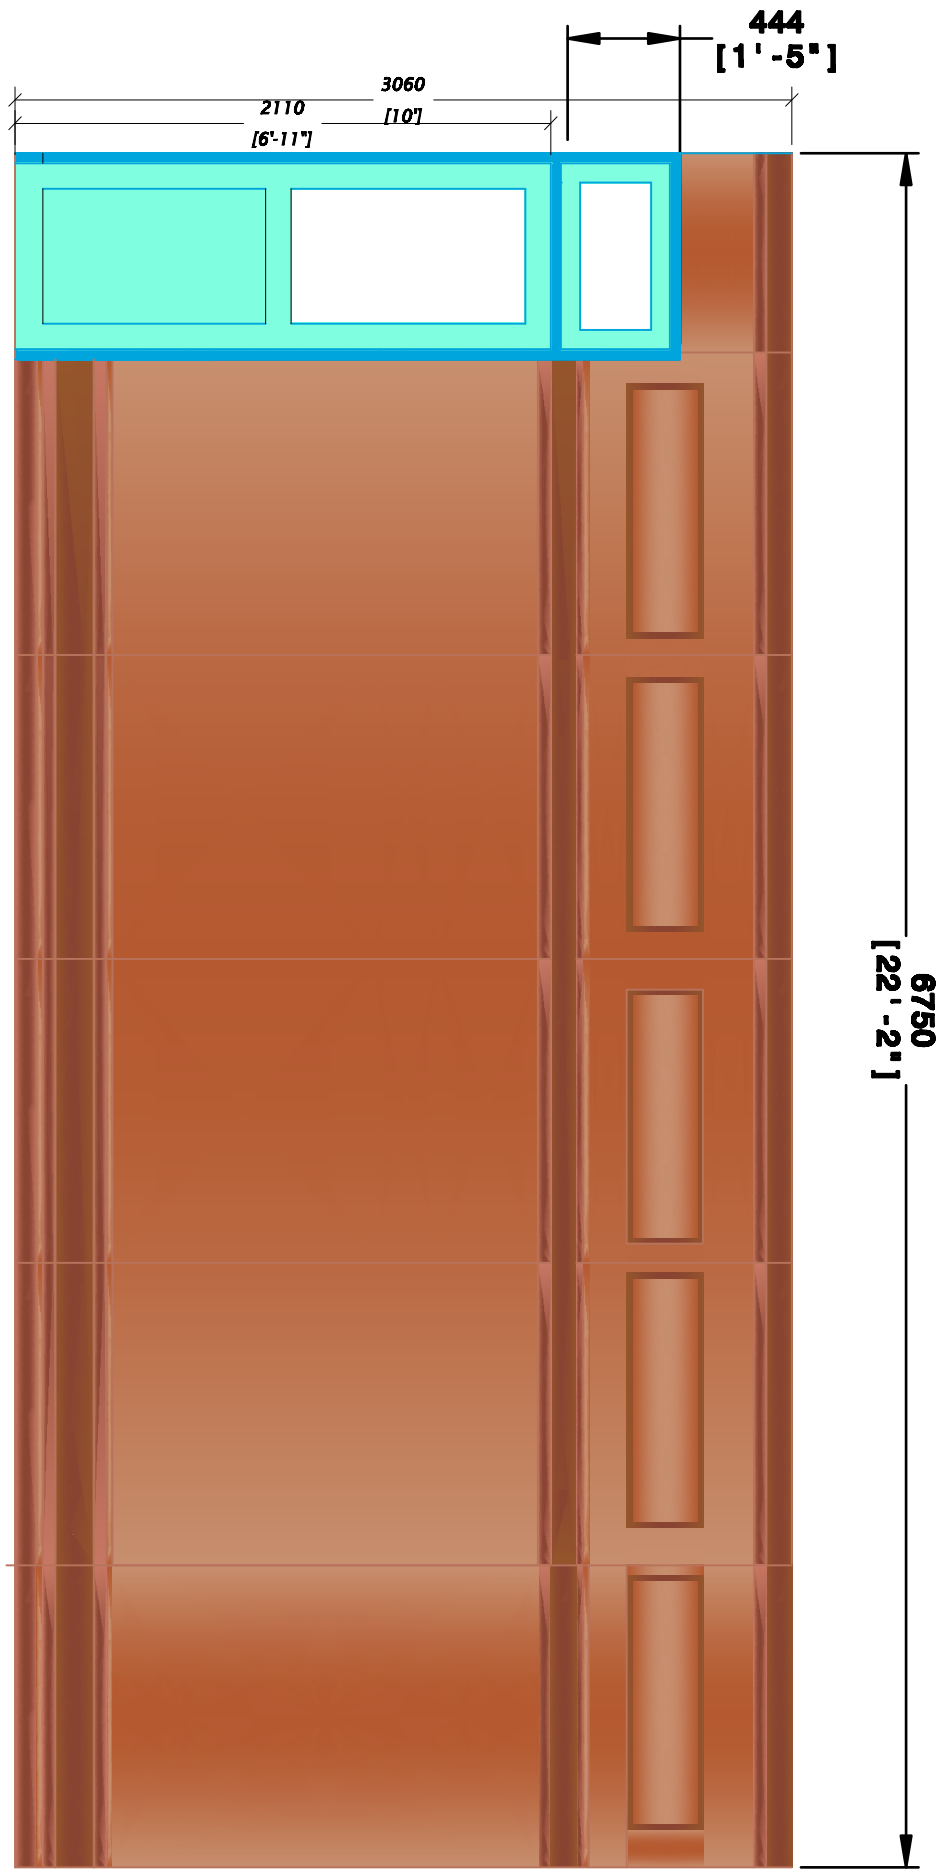

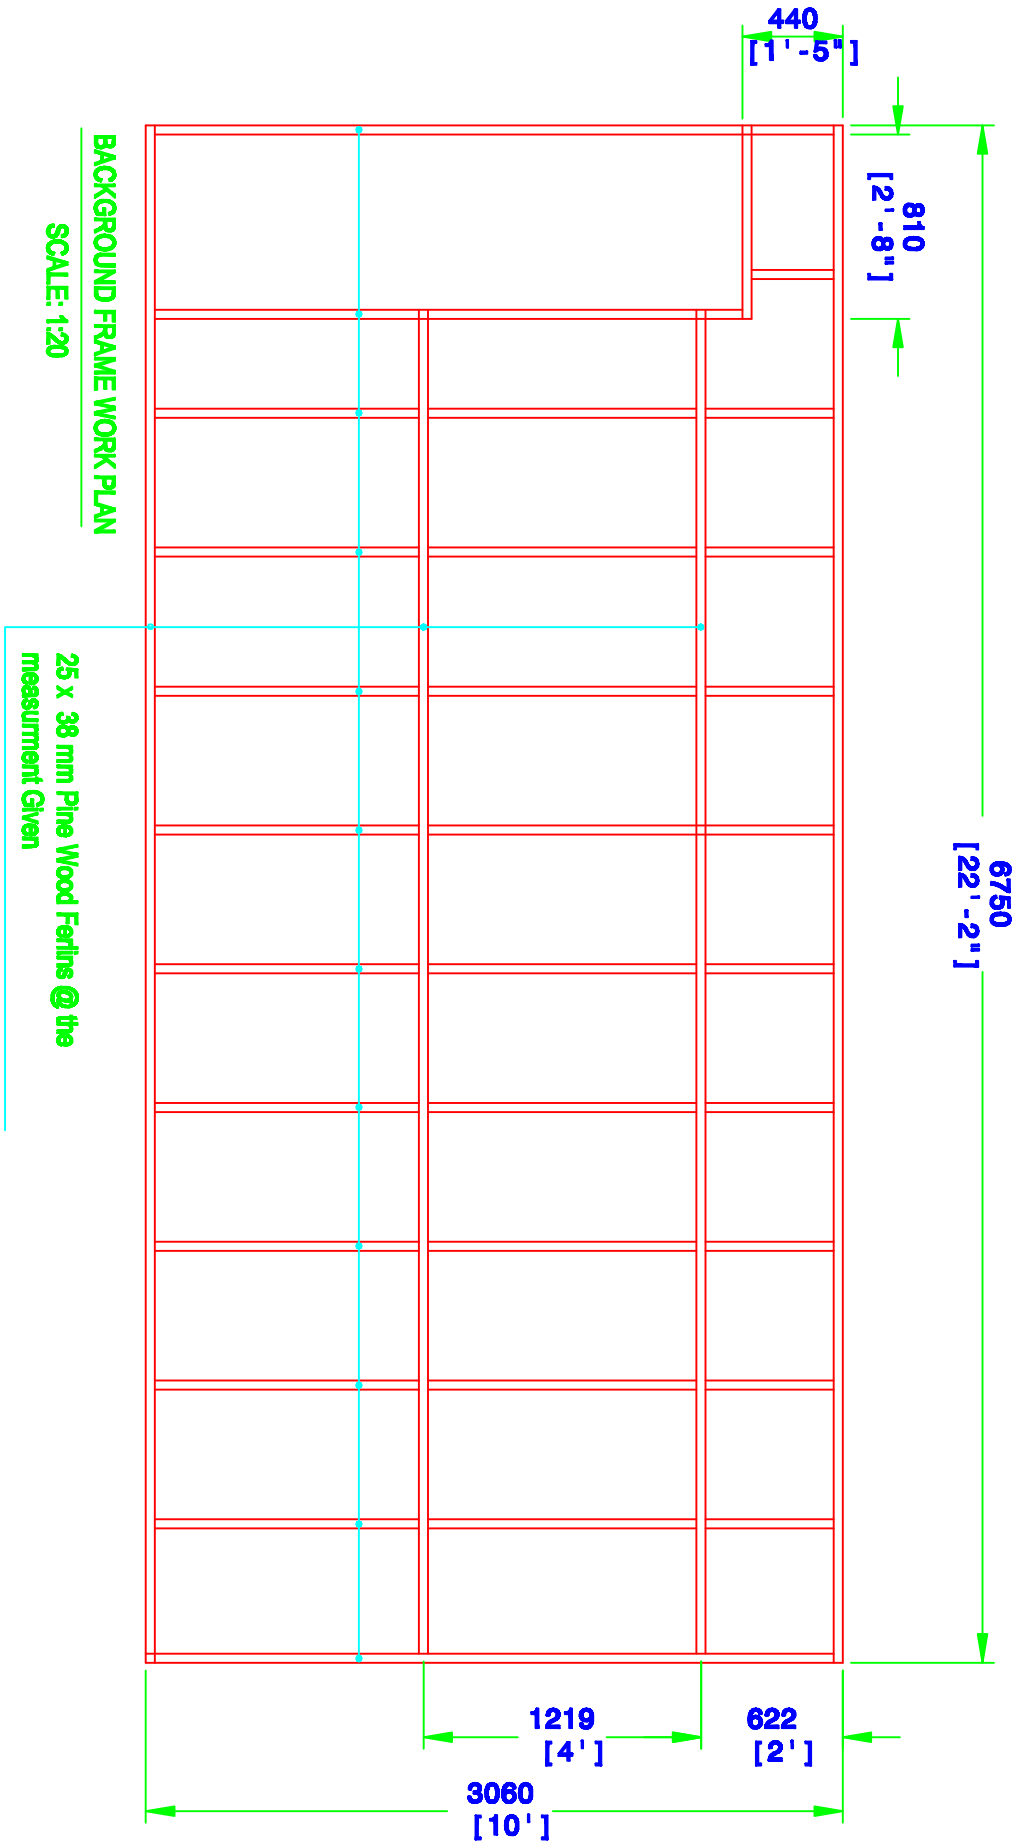
440
[1'-5"]
810
[2'-8"]
6750
[22'-2"]
1219
[4']
622
[2']
3060
[10']
BACKGROUND FRAME WORK PLAN
SCALE: 1:20
25 x 38 mm Pine Wood Ferlins @ the
measurment Given

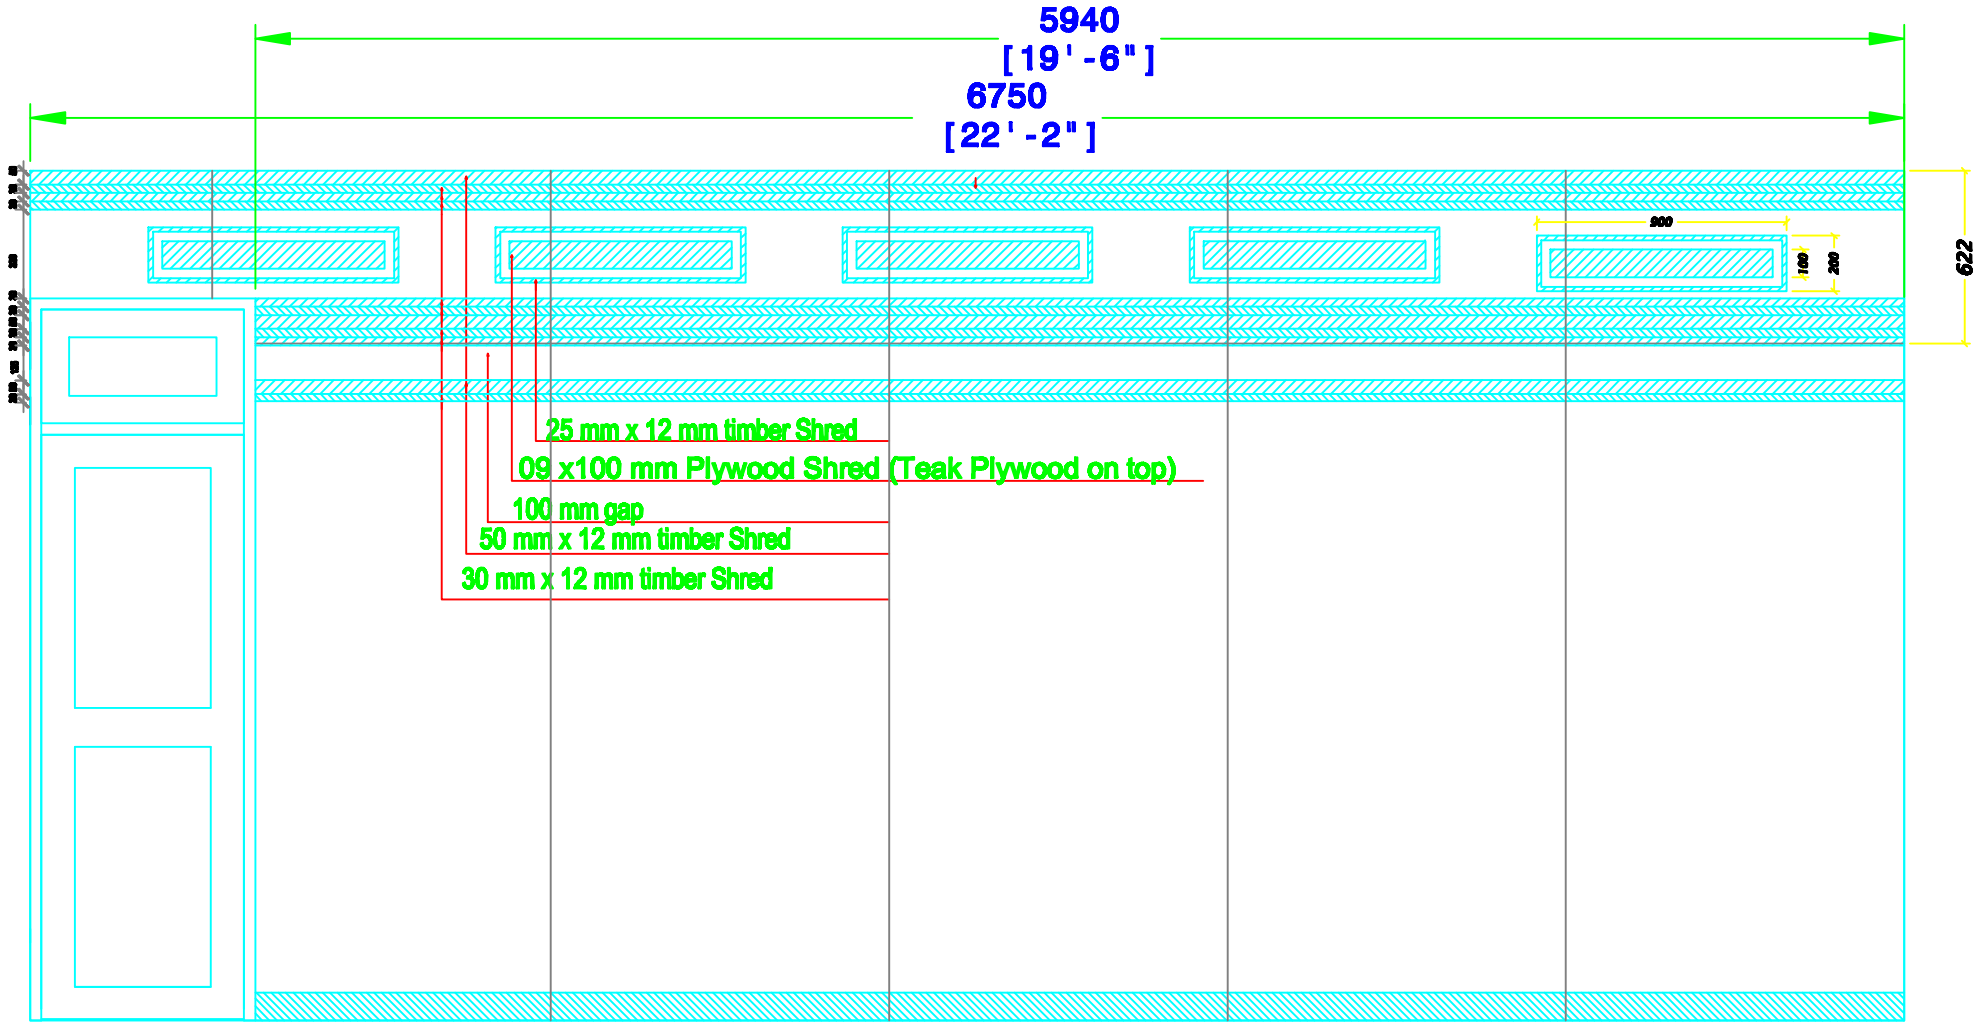


Timber Border Details

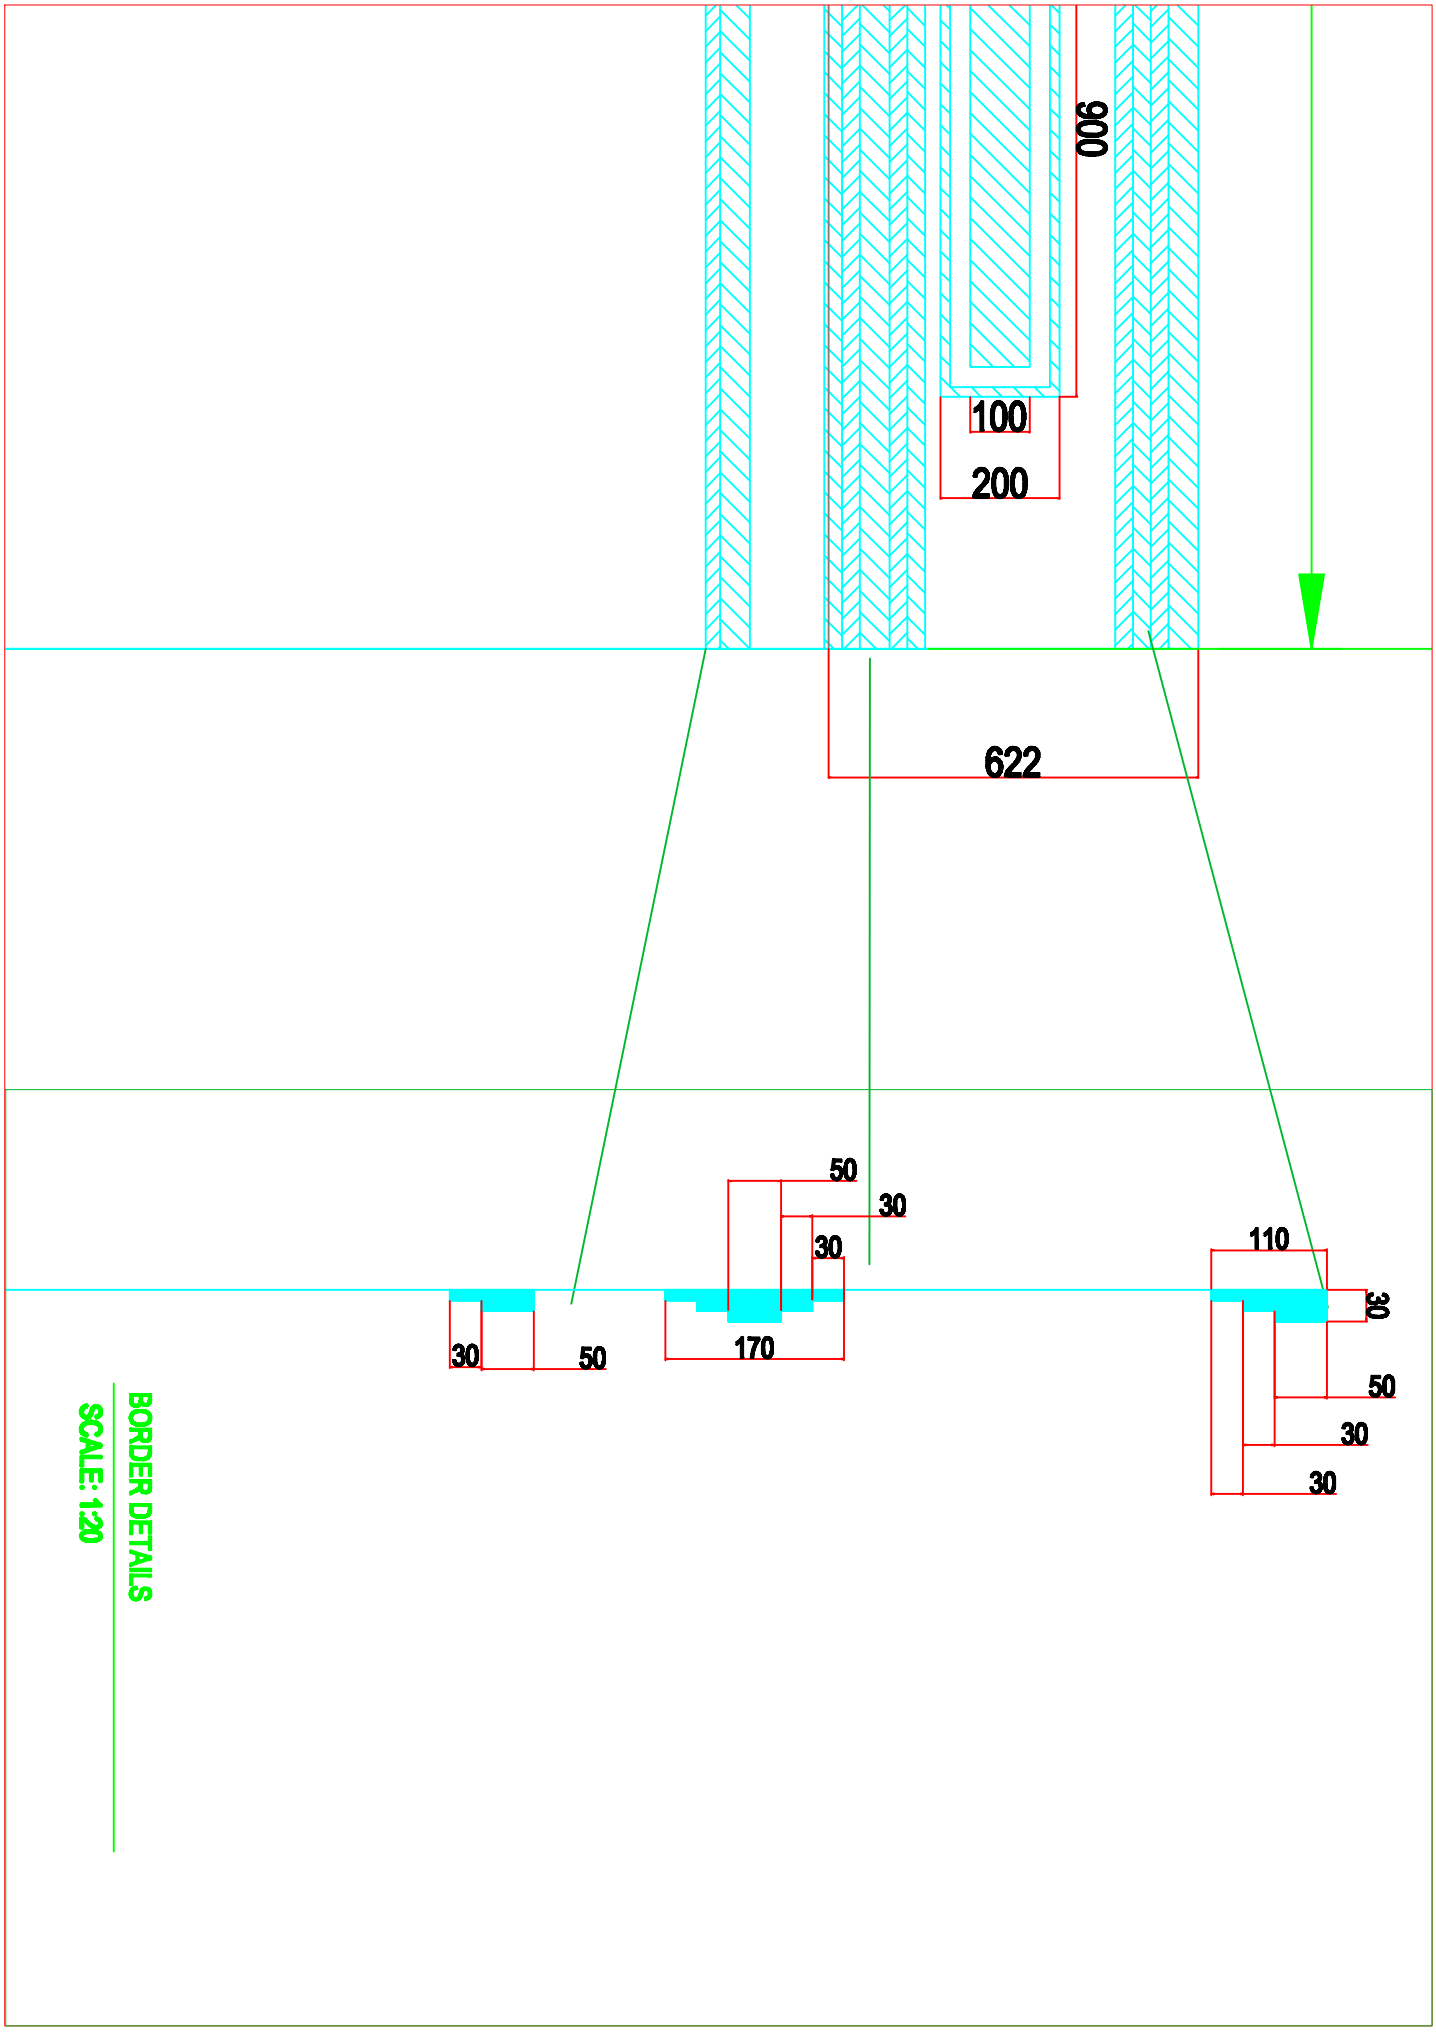


BORDER DETAILS

SCALE: 1:20

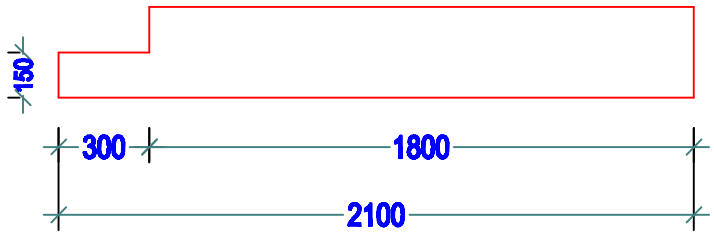

SIDE VIEW


SCALE: 1:30

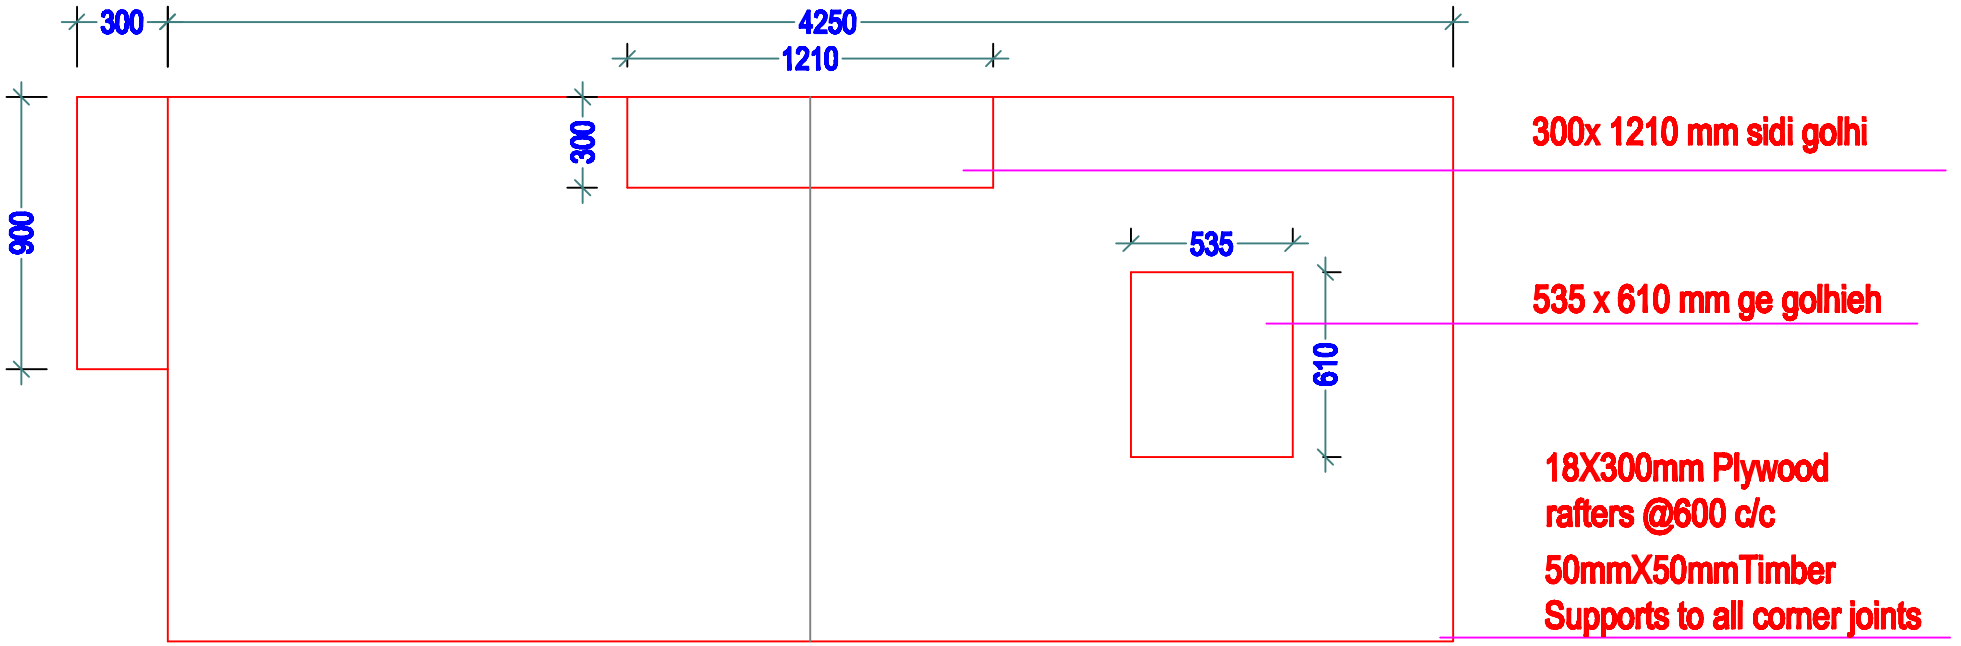



STAGE FREAME PLAN

TOP VIEW

SCALE: 1:30

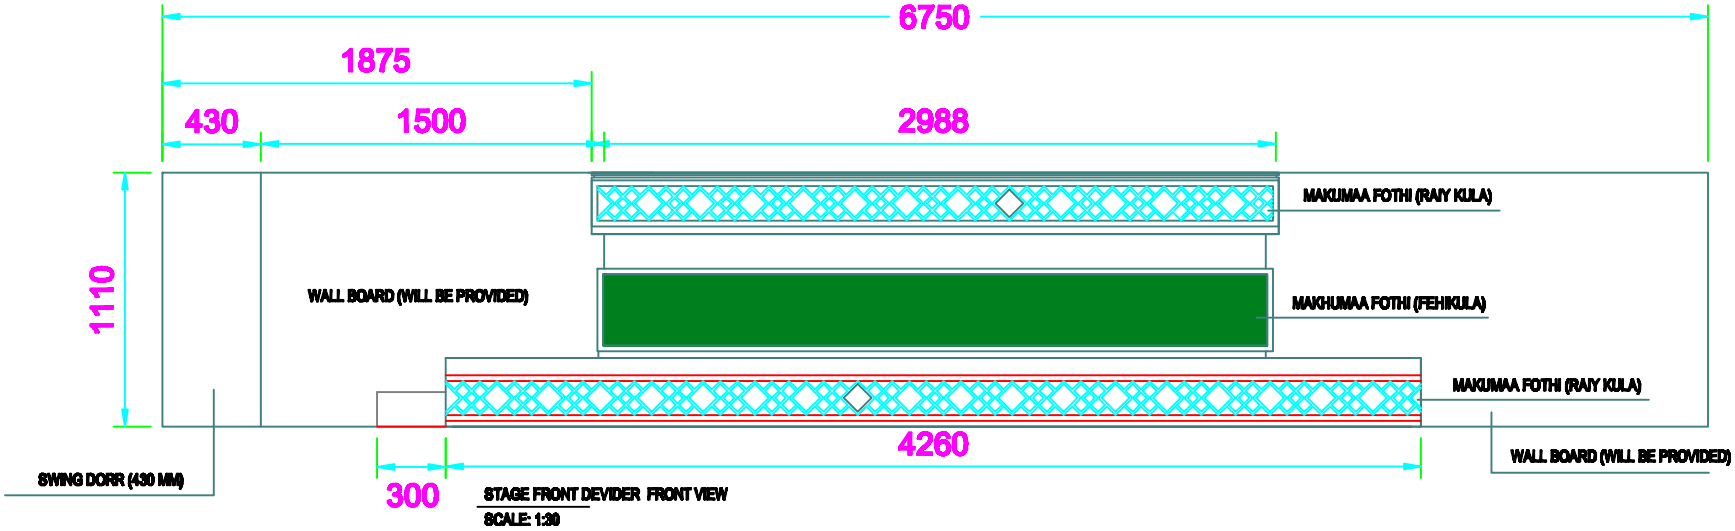
6750
1875
430
1500
2988
1110
MAKUMAA FOTHI (RAIY KULA)
WALL BOARD (WILL BE PROVIDED)
MAKHUMAA FOTHI (FEHIKULA)
MAKUMAA FOTHI (RAIY KULA)
4260
WALL BOARD (WILL BE PROVIDED)
SWING DORR (430 MM)
300
STAGE FRONT DEVIDER FRONT VIEW
SCALE: 1:30

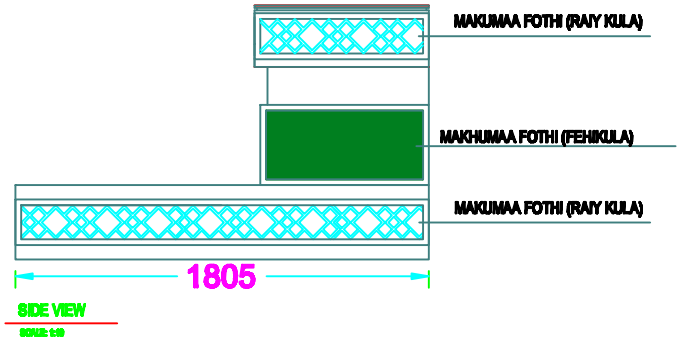

MAKUMAA FOTHI (RAIY KULA)
MAKHUMAA FOTHI (FEHIKULA)
MAKUMAA FOTHI (RAIY KULA)
1805
SIDE VIEW

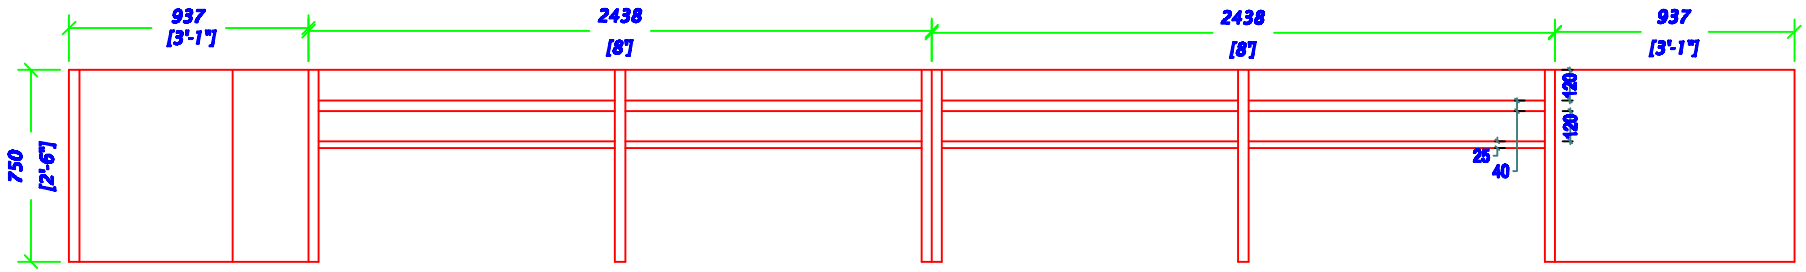

KHASMUNGE BANCH

FRONT


SCALE: 1:10

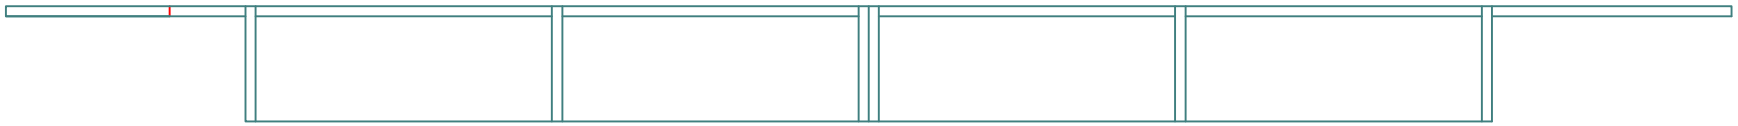

KHASMUNGE BANCH

TOP VIEW

SCALE: 1:10

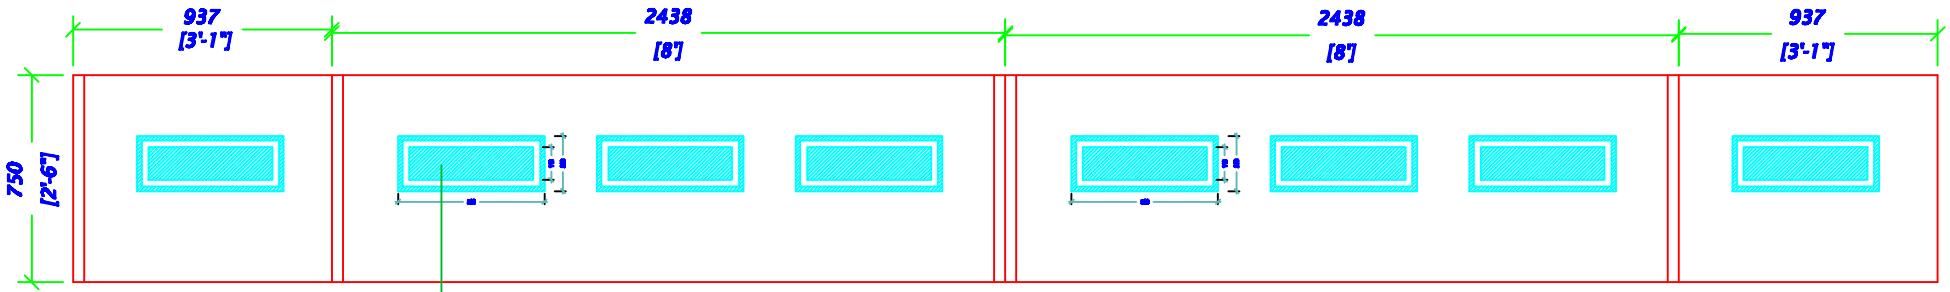

KHASMUNGE BANCH

BACK VIEW

SCALE: 1:10

