

N.MANADHOO MAGISTRATE COURT

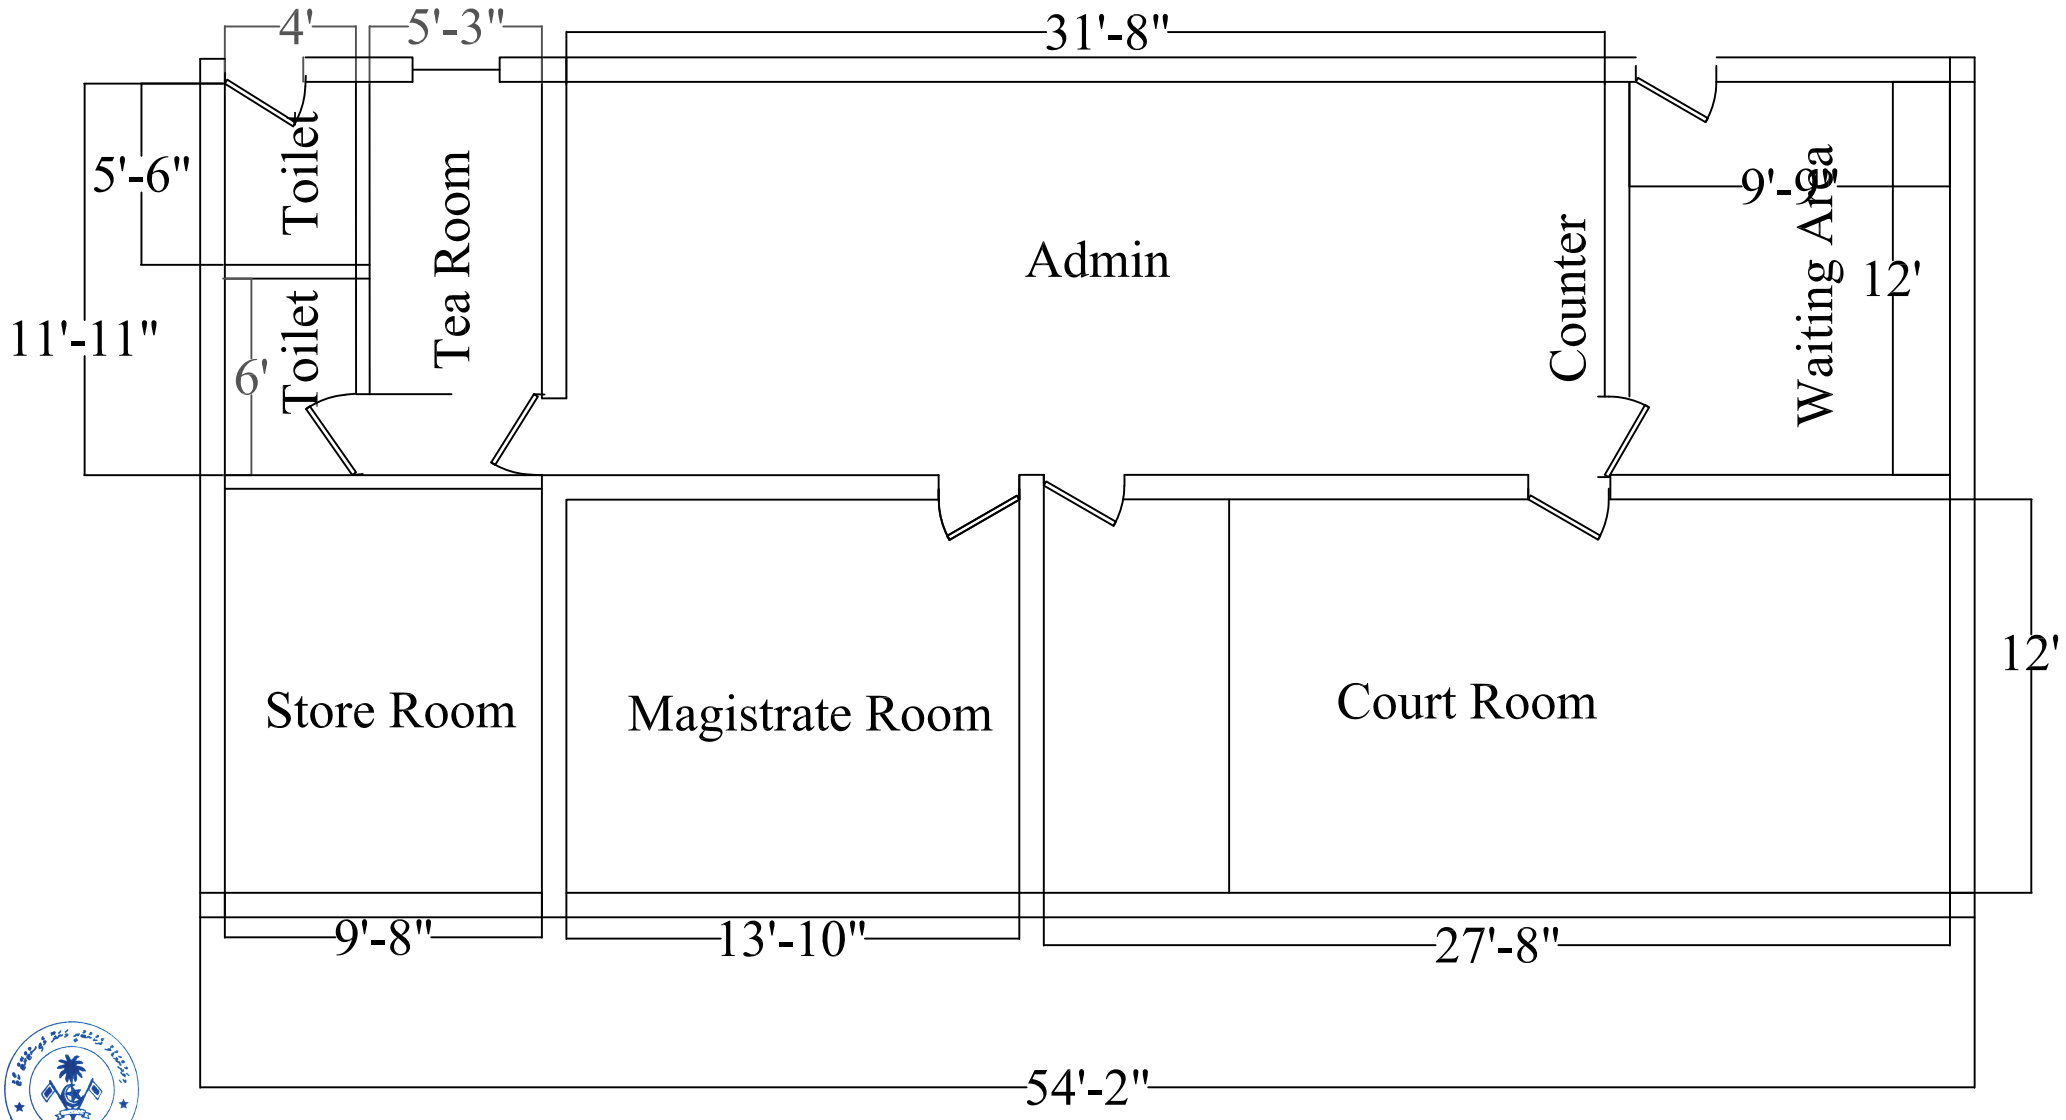

N.MANADHOO MAGISTRATE COURT

Extension Works

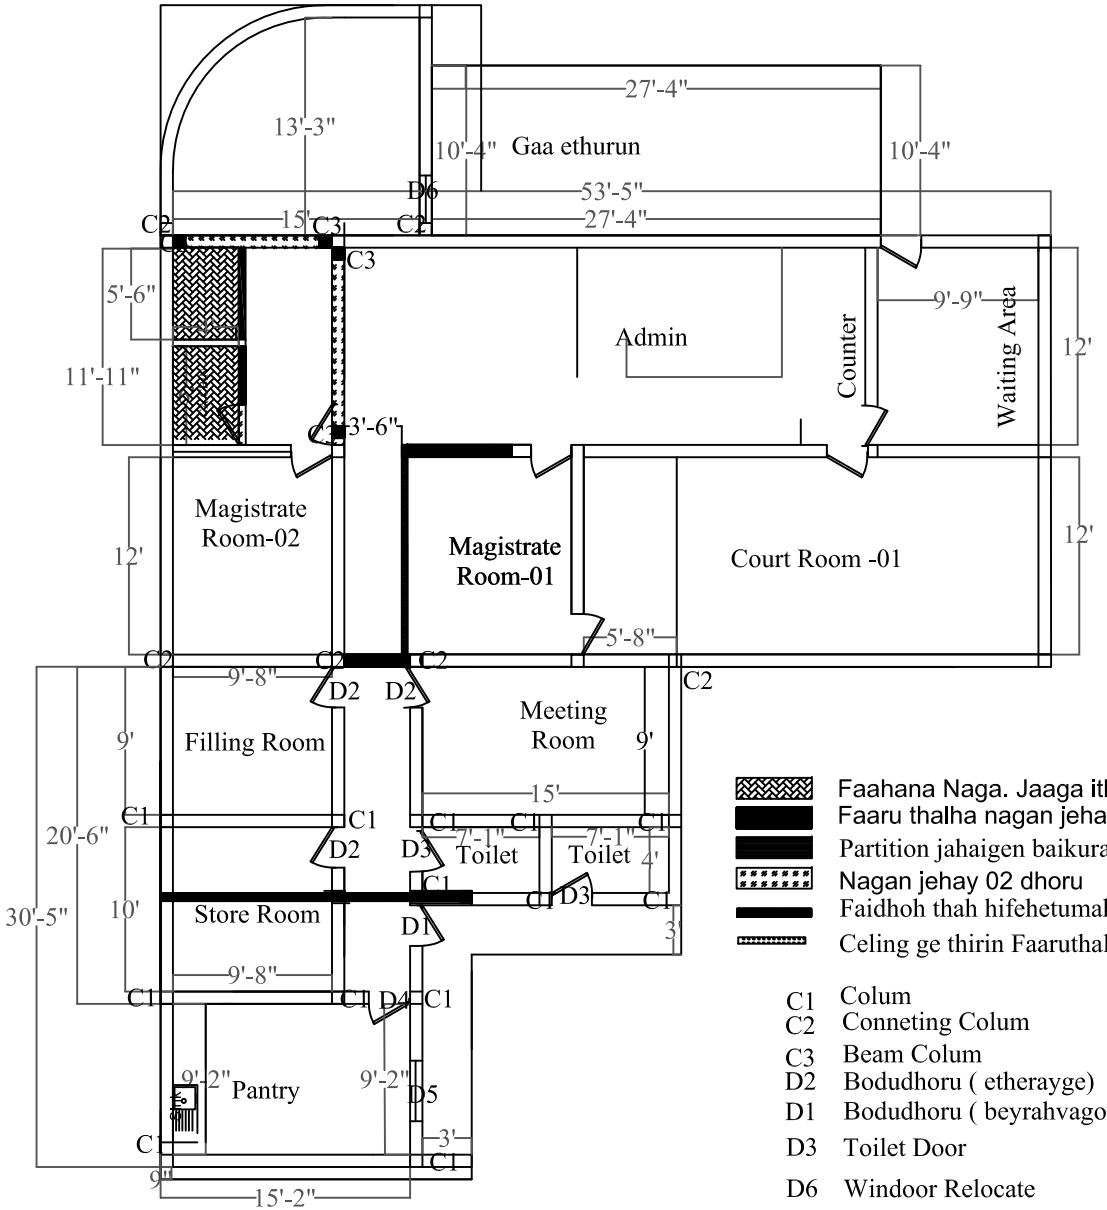

Faahana Naga. Jaaga ithurukuran jehay bai

Faaru thalha nagan jehay bai


Partition jahaigen baikuran jehay faaru

Nagan jehay 02 dhoru


Faidhoh thah hifehetumah taka alhaa Trus

Celing ge thirin Faaruthalha Beam dhuvan jehey bai


C1	Colum
C2	Conneting Colum
C3	Beam Colum
D2	Bodudhoru (etherayge)
D1	Bodudhoru (beyrahvagothah huri)
D3	Toilet Door
D6	Windoor Relocate

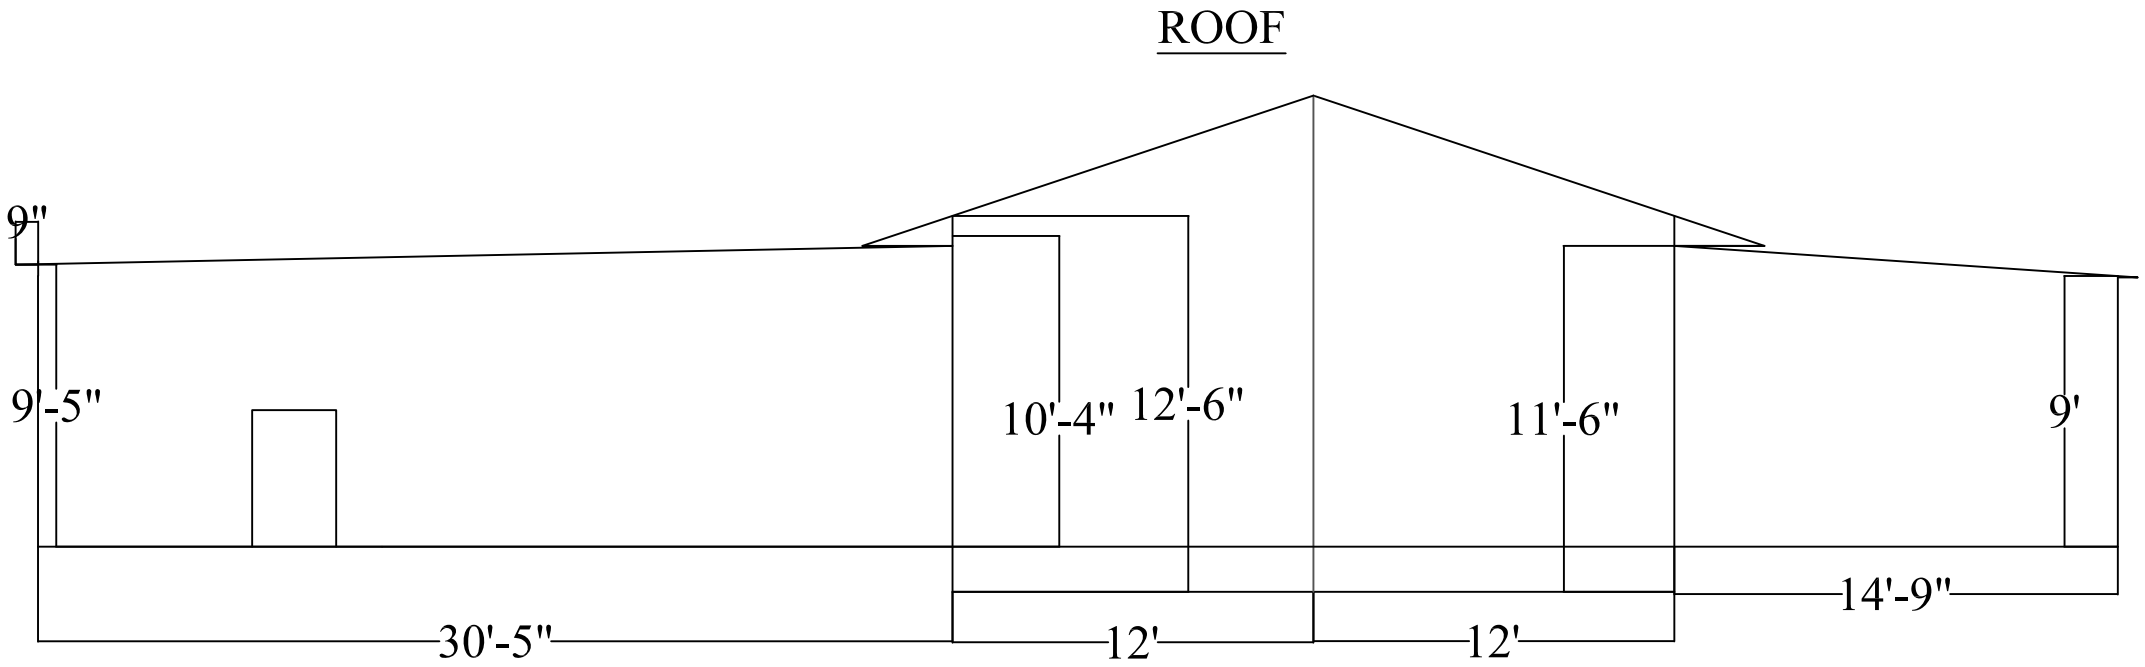
ROOF
9"
9'-5"
10'-4"
12'-6"
11'-6"
9'
14'-9"
30'-5"
12'
12'






Electrical Diagrams

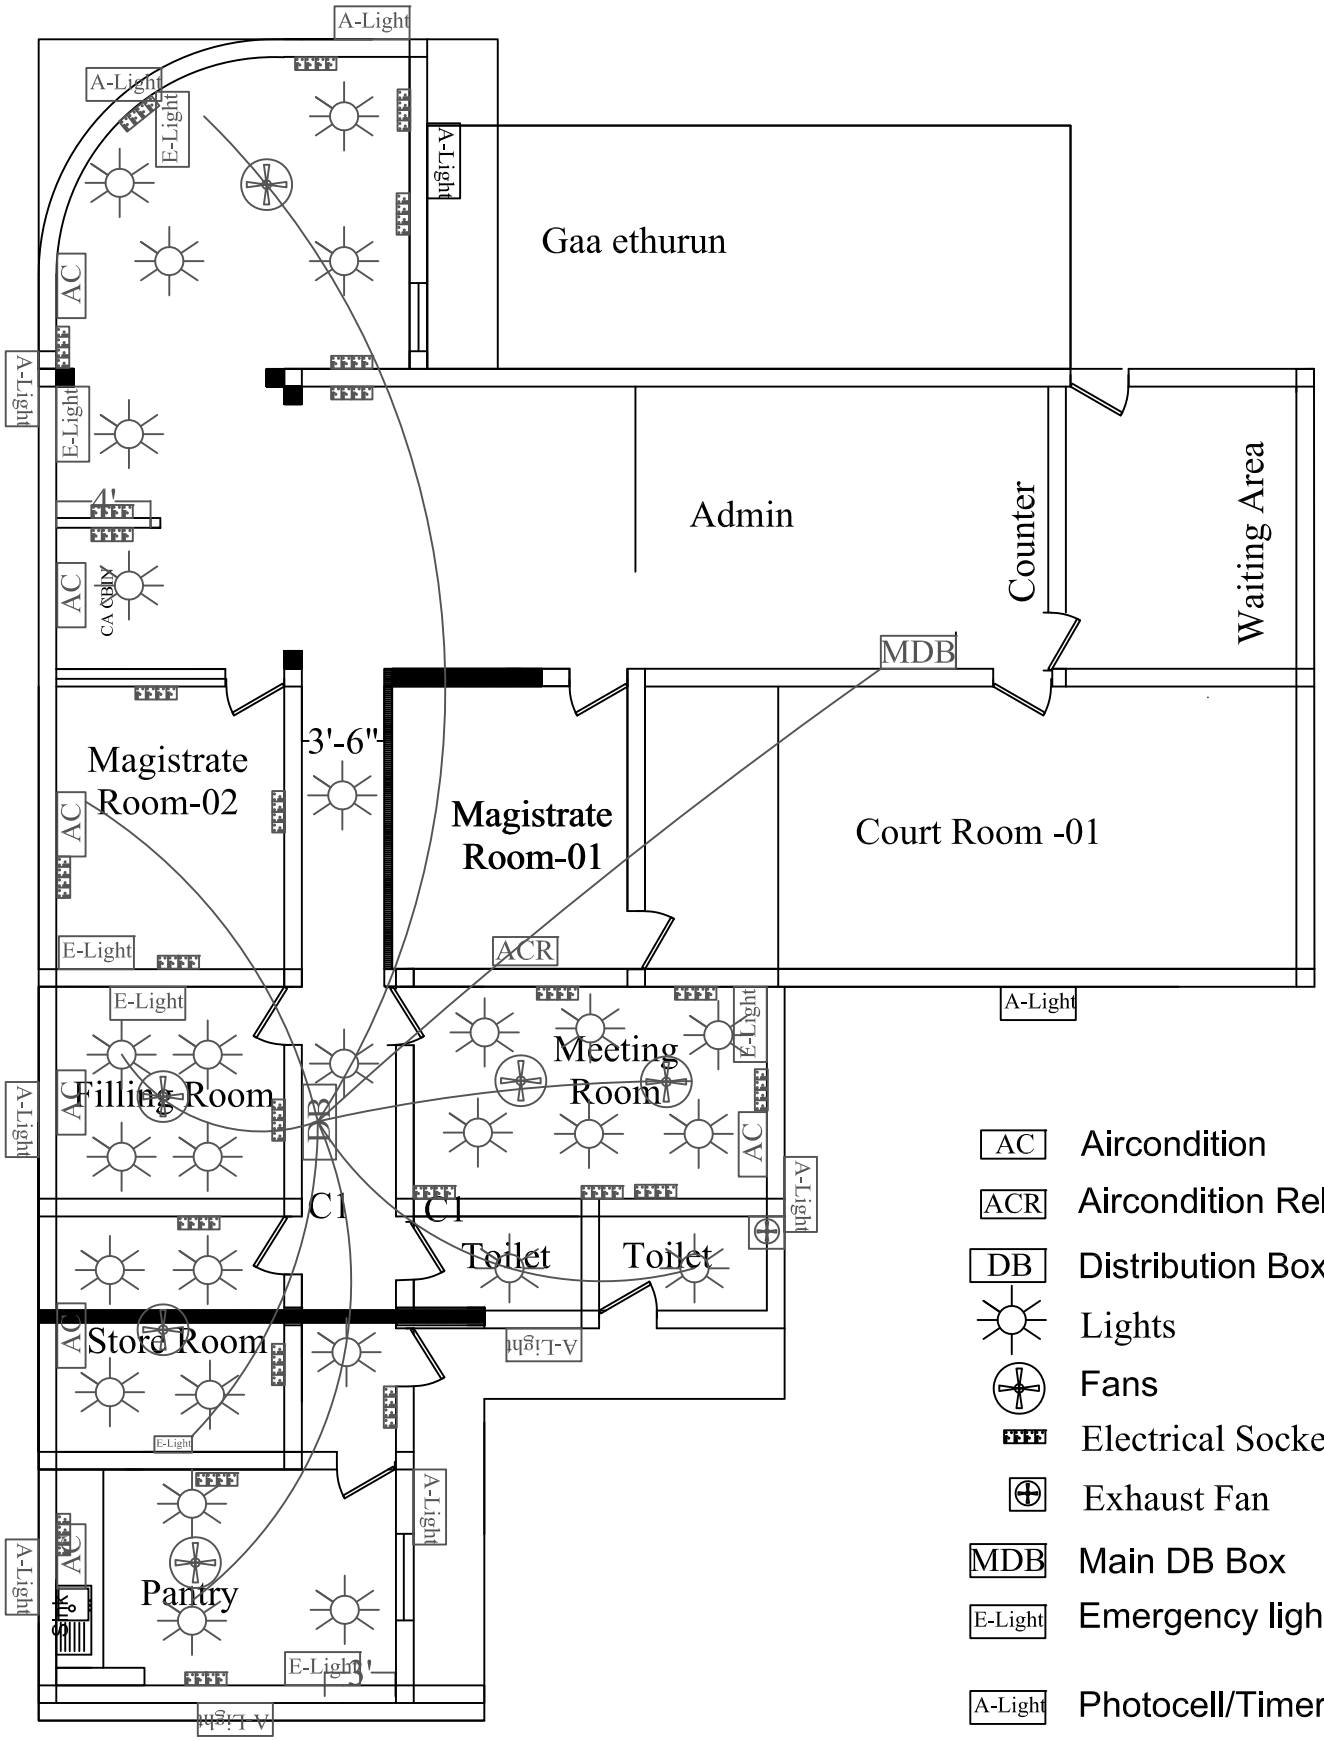

Network Diagram

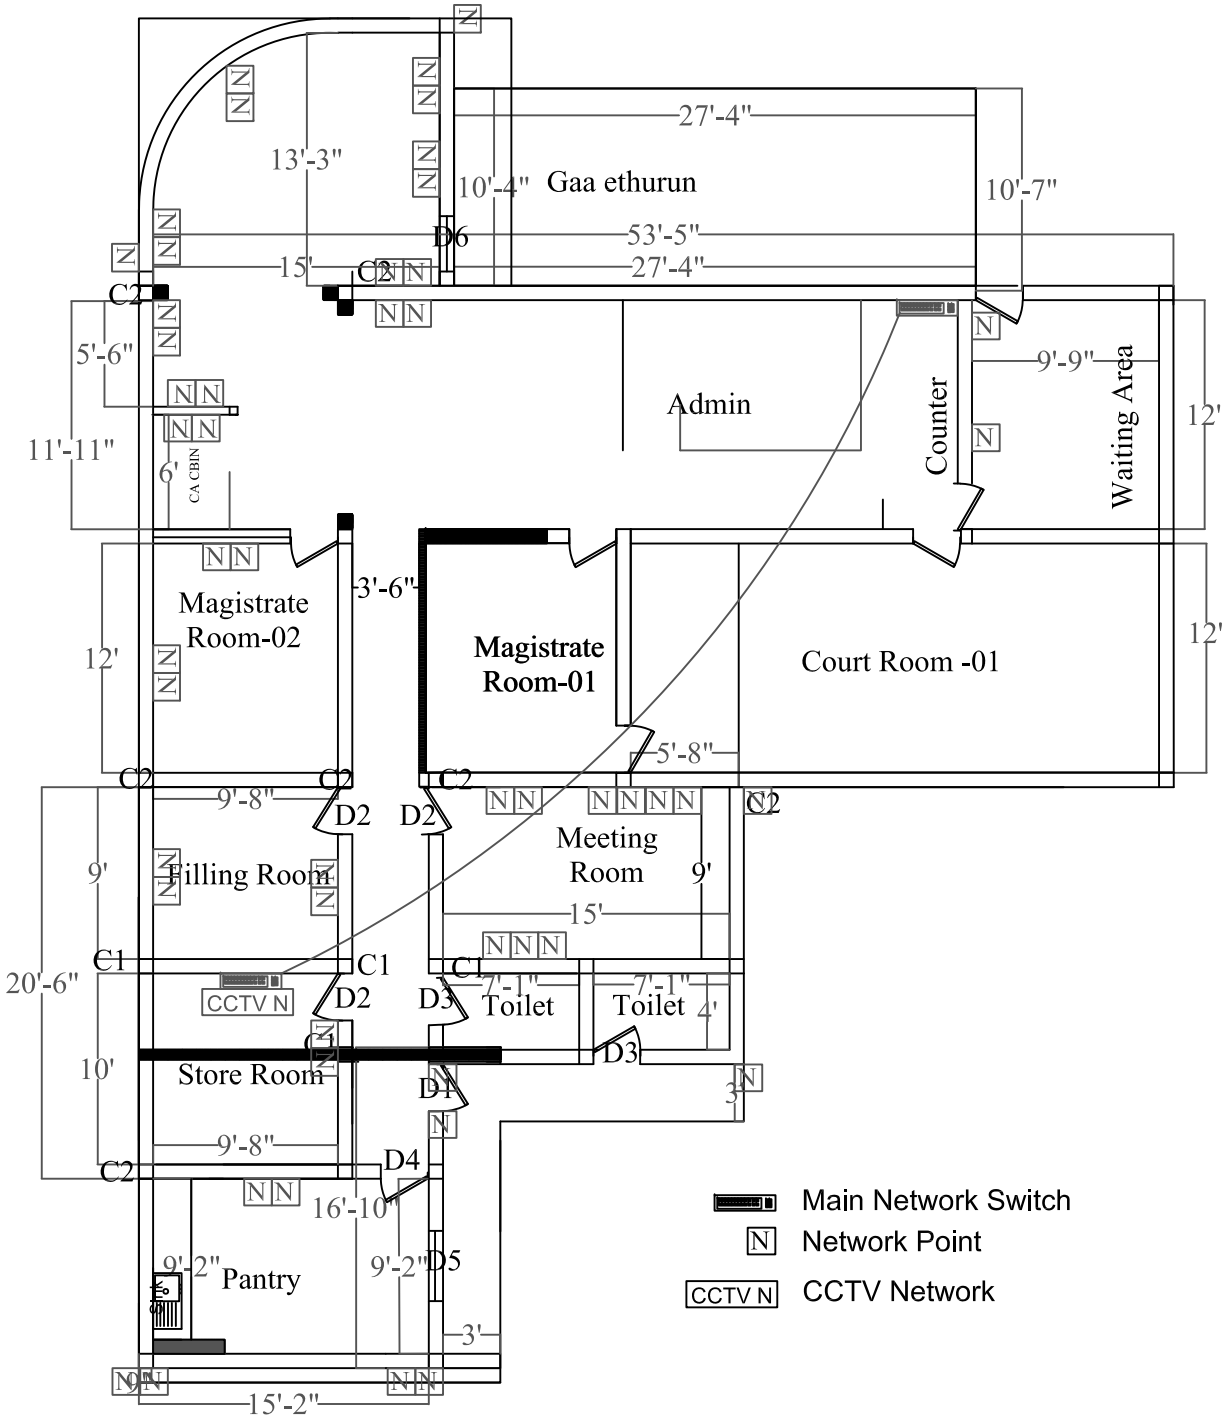


DOOR SCHEDULE

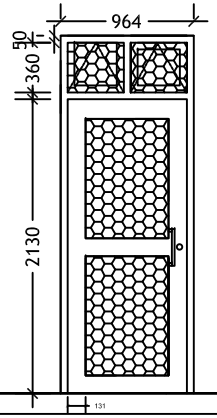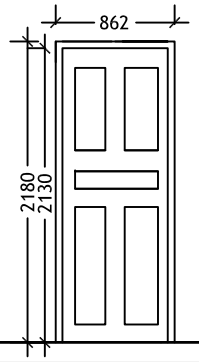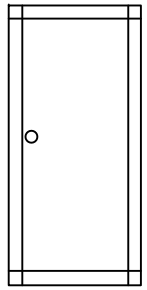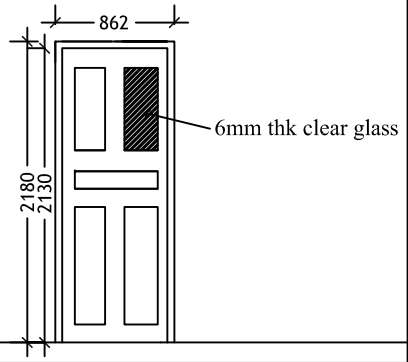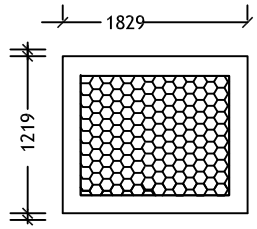		D1	D2	D3	D4	D5
						
SPEC	Glazing	6mm tinted glass with 6mm thik grill	treated timber	PVC Door (Bathroom Door)	treated timber (Pantry Room Door)	6mm tinted glass with 6mm thik (Pantry Room Window) grill
	Frame	Aluminium	timber frame	PVC Door	timber frame	Aluminium
SIZE		964 x 2640	862 x 2130	610 x 1829	862 x 2130	1219 x 1829
QUANTITY		01	03	02	01	01


DOOR SCHEDULE

Structual Details

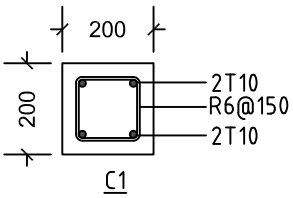


C1

COLUMN

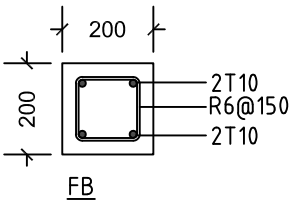

FB

FOUNDATION BEAM

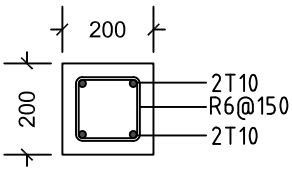

ROOF BEAM

NOTES:

- STRUCTURAL CONCRETE IS OF 25MPa
- PROVIDE 40mm COVER FOR ALL COLUMN REBARS
- PROVIDE 40mm COVER FOR ALL FOOTING REBARS

STRUCTURAL DETAILS

SCALE 1:20

PANTRY CUPBOARD DETAILS

