
GENERAL NOTE


1. THE EQUIPMENT STORAGE BUILDING IS TO BE A PRE ENGINEERED METAL BUILDING. PLANS SHOWN ON THIS SHEET INDICATE BUILDING DIMENSIONS, STRUCTURAL BAY SPACING, ROOF SLOPE AND ELEVATIONS.
2. INTERIOR DEMISING WALLS ARE TO BE CMU BLOCK
3. CEILINGS ARE TO BE EXPOSED STRUCTURE
4. INSULATION REQUIREMENTS WILL BE 9 INCHES OF POLYISO AT THE ROOF AND 4 INCHES OF POLYISO AT THE WALLS.
5. THE FOUNDATION AT THE EAST AND NORTH SIDES OF THE BUILDING WILL SERVE AS A RETAINING WALL. REFER TO STRUCTURAL DETAILS.

DOOR AND FRAME SCHEDULE - EQUIPMENT STORAGE BUILDING


DOOR NO.	DOOR							FRAME						RATING	HDWR	COMMENTS	DOOR NO.	Level
				SIZE							DETAILS							
	TYPE	MATL	FINISH	CONFIG	WIDTH	HEIGHT	THICK	TYPE	MATL	FINISH	HEAD	JAMB	SILL					

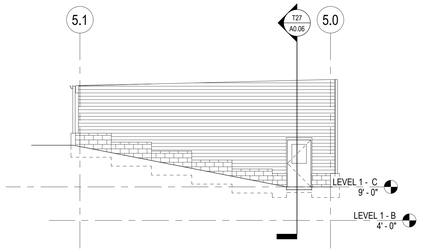


S18 EQUIPMENT STORAGE BUILDING - NORTH ELEVATION
1/8" = 1'-0"

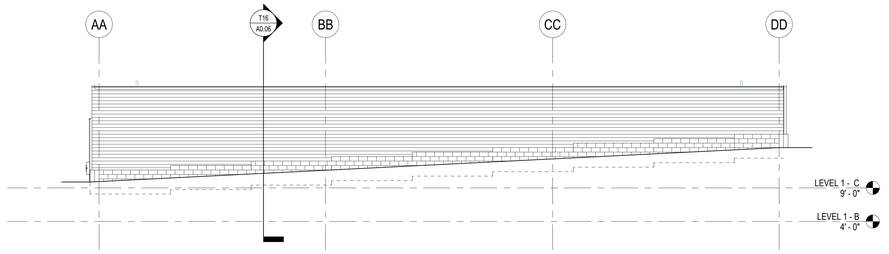


S12 EQUIPMENT STORAGE BUILDING - EAST ELEVATION
1/8" = 1'-0"

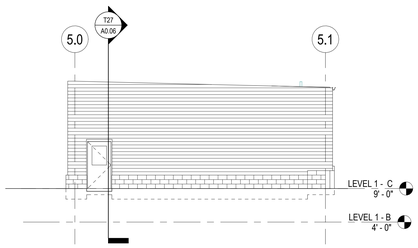


N18 EQUIPMENT STORAGE BUILDING - SOUTH ELEVATION
1/8" = 1'-0"

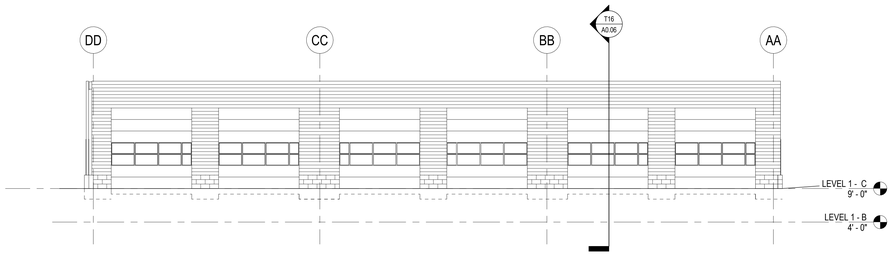


N12 EQUIPMENT STORAGE BUILDING - WEST ELEVATION
1/8" = 1'-0"

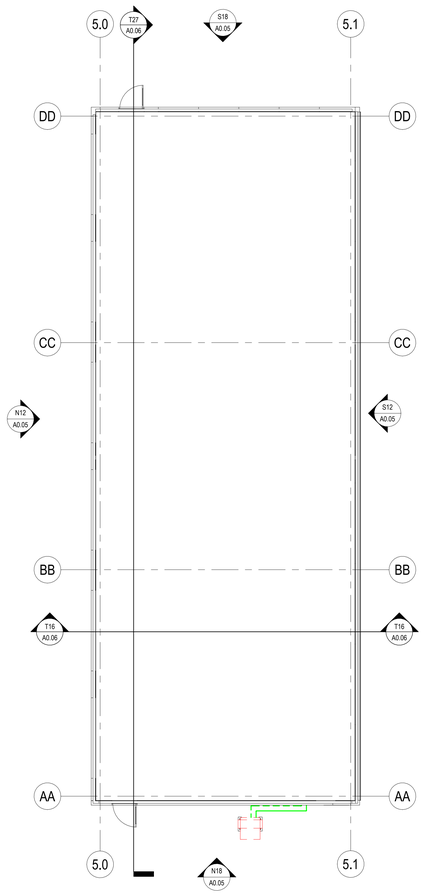


A27 ROOF - EQUIPMENT STORAGE BUILDING
1/8" = 1'-0"

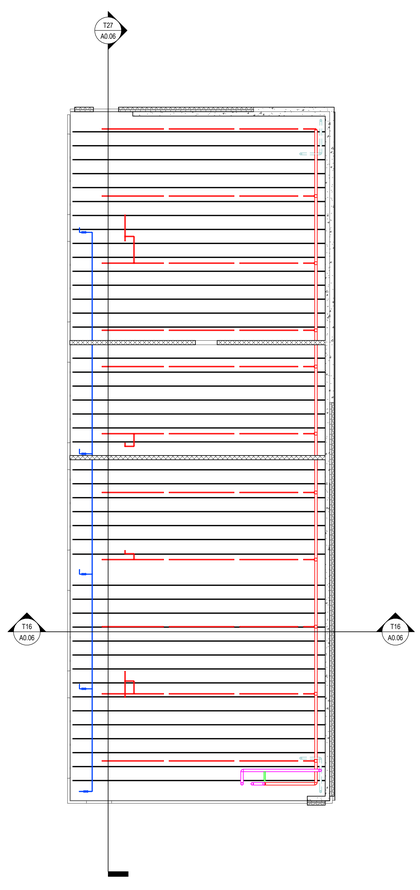

A21 REFLECTED CEILING PLAN - EQUIPMENT STORAGE BUILDING
1/8" = 1'-0"

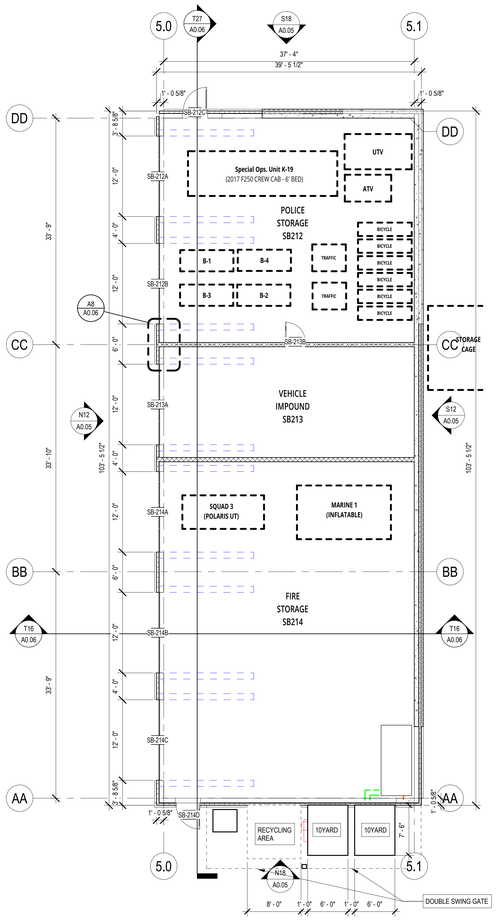

A13 LEVEL 1 - EQUIPMENT STORAGE BUILDING
1/8" = 1'-0"

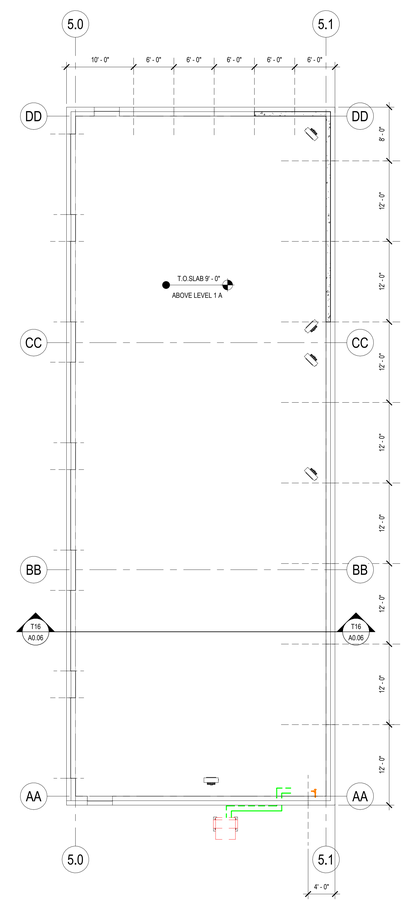

A6 LEVEL 1 - HCP - EQUIPMENT STORAGE BUILDING
1/8" = 1'-0"

DORE + WHITTIER

MASSACHUSETTS
260 MERRIMAC STREET BUILDING 7, 2ND FLOOR
NEWBURYPORT, MA 01950
P: (978) 499-2999

VERMONT
212 BATTERY STREET
BURLINGTON, VT 05401
P: (802) 863-1428

MEDWAY MUNICIPAL COMPLEX

120 Main Street
Medway Massachusetts 02053

PROJECT NUMBER: 25-0867

SEAL AND SIGNATURE:

REVISIONS:


NO.	DATE	TITLE

ISSUE TITLE AND DATE:


BID SET
12/08/2026

COPYRIGHT © 2026 by Dore & Whittier Architects, Inc. (D+W). These documents are D+W's instruments of service and as such, D+W retains all copyrights, common law, and statutory rights. Use of these documents without D+W's express written permission will result in copyright infringement.

KEY PLAN

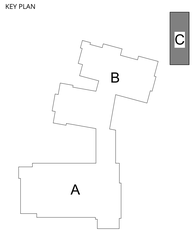

ORIENTATION AND SCALE:

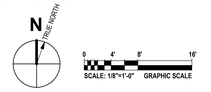

PROJECT NORTH

SHEET TITLE:

EQUIPMENT STORAGE PLANS AND ELEVATIONS


SHEET NUMBER:

A0.05

Autodesk Docs://Medway Municipal Complex/ARCH - 867 - MEDWAY MUNICIPAL COMPLEX.rvt
11/16/2026 9:33:11 PM

PLAN GENERAL NOTES

1. ALL INTERIOR CMU PARTITIONS ARE TYPE "E", UNLESS NOTED OTHERWISE. ALL INTERIOR STUD PARTITIONS ARE TYPE "A", UNLESS NOTED OTHERWISE.
2. WHERE DOORS, WINDOWS, BORROWED LITES, GRILLES, OR OPENINGS OCCUR IT SHALL BE ASSUMED THAT THE WALL CONSTRUCTION IS THE SAME ABOVE AS ADJACENT, UNLESS NOTED OTHERWISE.
3. WHERE COLUMN LINES ARE SHOWN INSIDE WALLS AND PARALLEL TO THE WALL, IT SHALL BE ASSUMED THAT THE WALL IS CENTERED ON THE COLUMN LINE UNLESS DIMENSIONED OTHERWISE.
4. WHERE ENLARGED PLANS ARE INDICATED, REFER TO ENLARGED PLAN SHEET FOR DIMENSIONS, WALL TYPES, AND DETAIL REFERENCES.
5. REFER TO HORIZONTAL CONTROL PLANS AND STRUCTURAL DRAWINGS FOR SLAB INFORMATION (INCLUDING DEPRESSIONS, EDGE DIMENSIONS, AND SHAFT OPENINGS).

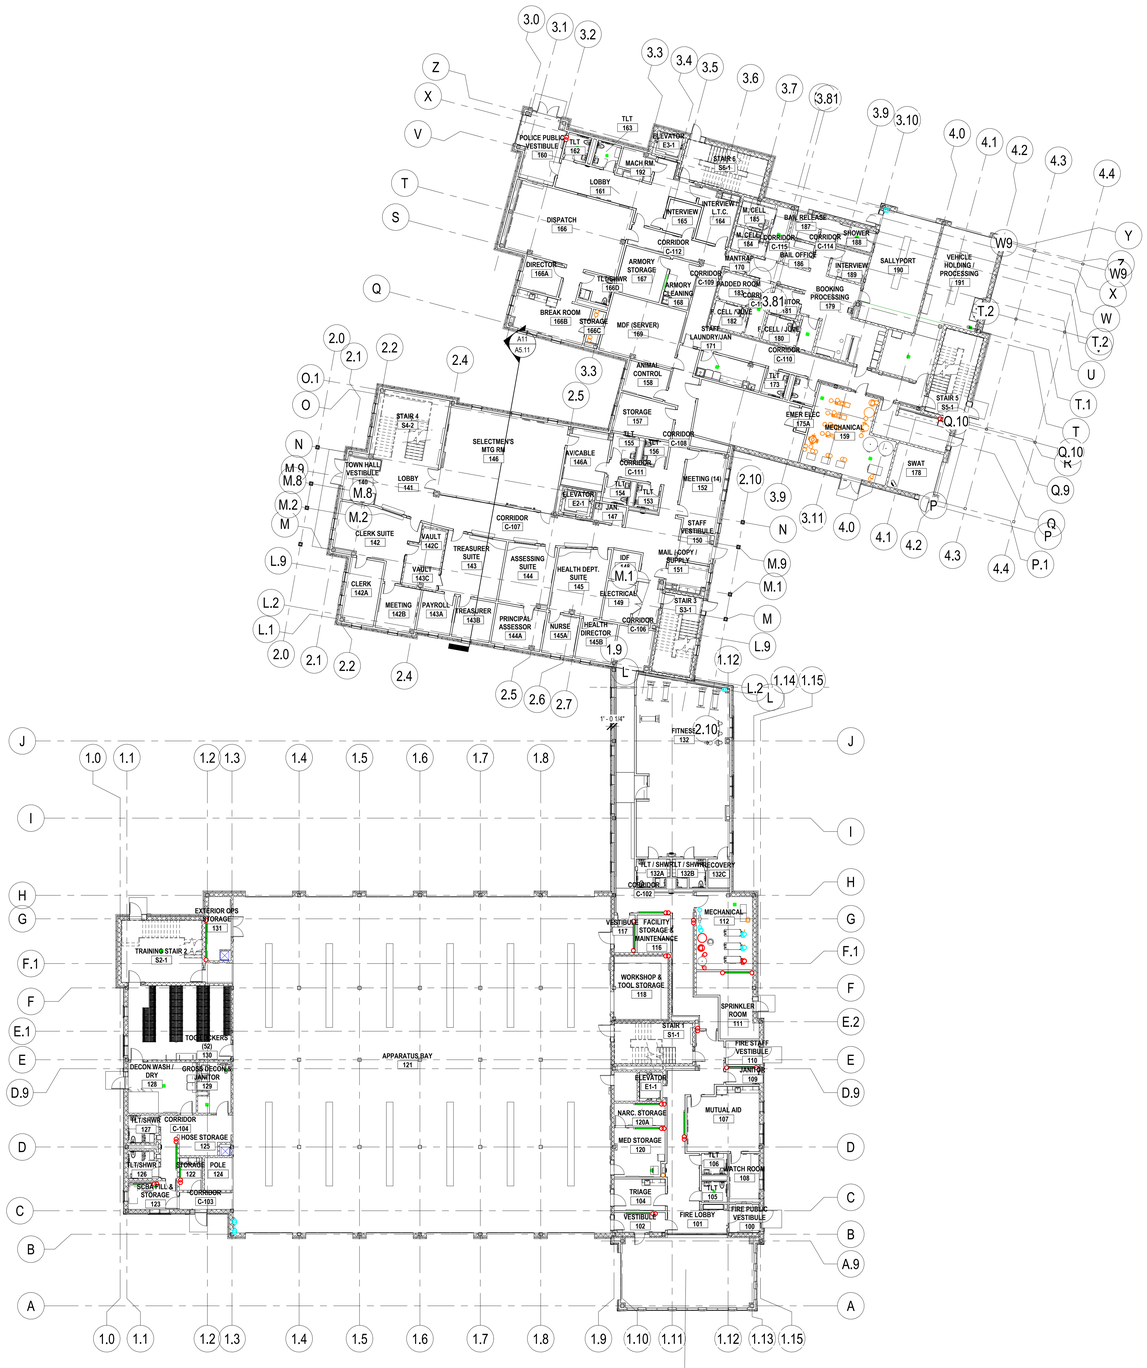

B24 LEVEL 1 OVERALL
1/16" = 1'-0"

DORE + WHITTIER

MASSACHUSETTS
260 MERRIMAC STREET BUILDING 7, 2ND FLOOR
NEWBURYPORT, MA 01950
P: (978) 499-2999

VERMONT
212 BATTERY STREET
BURLINGTON, VT 05401
P: (802) 863-1428

MEDWAY MUNICIPAL COMPLEX

120 Main Street
Medway Massachusetts 02053

PROJECT NUMBER: 25-0867

SEAL AND SIGNATURE:

REVISIONS:


NO.	DATE	TITLE

ISSUE TITLE AND DATE:


BID SET
12/08/2026

COPYRIGHT © 2026 by Dore & Whittier Architects, Inc. (D+W). These documents are D+W's instruments of service and as such, D+W retains all copyrights, common law, and statutory rights. Use of these documents without D+W's express written permission will result in copyright infringement.

KEY PLAN

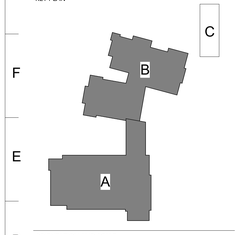

ORIENTATION AND SCALE:

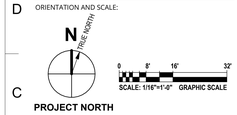

PROJECT NORTH

SHEET TITLE:

LEVEL 1 OVERALL PLAN

SHEET NUMBER:

A1.10

Autodesk Docs://Medway Municipal Complex/ARCH - 867 - MEDWAY MUNICIPAL COMPLEX.rvt
11/16/2026 9:34:03 PM

PLAN GENERAL NOTES

1. ALL INTERIOR CMU PARTITIONS ARE TYPE "E", UNLESS NOTED OTHERWISE. ALL INTERIOR STUD PARTITIONS ARE TYPE "A", UNLESS NOTED OTHERWISE.
2. WHERE DOORS, WINDOWS, BORROWED LITES, GRILLES, OR OPENINGS OCCUR IT SHALL BE ASSUMED THAT THE WALL CONSTRUCTION IS THE SAME ABOVE AS ADJACENT, UNLESS NOTED OTHERWISE.
3. WHERE COLUMN LINES ARE SHOWN INSIDE WALLS AND PARALLEL TO THE WALL, IT SHALL BE ASSUMED THAT THE WALL IS CENTERED ON THE COLUMN LINE UNLESS DIMENSIONED OTHERWISE.
4. WHERE ENLARGED PLANS ARE INDICATED, REFER TO ENLARGED PLAN SHEET FOR DIMENSIONS, WALL TYPES, AND DETAIL REFERENCES.
5. REFER TO HORIZONTAL CONTROL PLANS AND STRUCTURAL DRAWINGS FOR SLAB INFORMATION (INCLUDING DEPRESSIONS, EDGE DIMENSIONS, AND SHAFT OPENINGS).

A27 LEVEL 1 - A
1/8" = 1'-0"

DORE + WHITTIER

MASSACHUSETTS
260 MERRIMAC STREET BUILDING 7, 2ND FLOOR
NEWBURYPORT, MA 01950
P: (978) 499-2999

VERMONT
212 BATTERY STREET
BURLINGTON, VT 05401
P: (802) 863-1428

MEDWAY MUNICIPAL COMPLEX

120 Main Street
Medway Massachusetts 02053

PROJECT NUMBER: 25-0867

SEAL AND SIGNATURE:

REVISIONS:


NO.	DATE	TITLE

ISSUE TITLE AND DATE:


BID SET
12/08/2026

COPYRIGHT © 2026 by Dore & Whittier Architects, Inc. (D+W). These documents are D+W's instruments of service and as such, D+W retains all copyrights, common law, and statutory rights. Use of these documents without D+W's express written permission will result in copyright infringement.

KEY PLAN

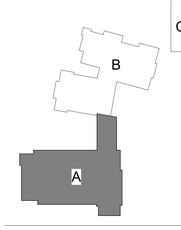

ORIENTATION AND SCALE:

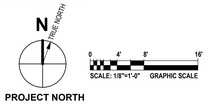

PROJECT NORTH

SHEET TITLE:

LEVEL 1 - AREA A

SHEET NUMBER:

A1.11

Autodesk Docs://Medway Municipal Complex/ARCH - 867 - MEDWAY MUNICIPAL COMPLEX.rvt

11/16/2026 9:34:14 PM

PLAN GENERAL NOTES

1. ALL INTERIOR CMU PARTITIONS ARE TYPE "E", UNLESS NOTED OTHERWISE. ALL INTERIOR STUD PARTITIONS ARE TYPE "A", UNLESS NOTED OTHERWISE.
2. WHERE DOORS, WINDOWS, BORROWED LITES, GRILLES, OR OPENINGS OCCUR IT SHALL BE ASSUMED THAT THE WALL CONSTRUCTION IS THE SAME ABOVE AS ADJACENT, UNLESS NOTED OTHERWISE.
3. WHERE COLUMN LINES ARE SHOWN INSIDE WALLS AND PARALLEL TO THE WALL, IT SHALL BE ASSUMED THAT THE WALL IS CENTERED ON THE COLUMN LINE UNLESS DIMENSIONED OTHERWISE.
4. WHERE ENLARGED PLANS ARE INDICATED, REFER TO ENLARGED PLAN SHEET FOR DIMENSIONS, WALL TYPES, AND DETAIL REFERENCES.
5. REFER TO HORIZONTAL CONTROL PLANS AND STRUCTURAL DRAWINGS FOR SLAB INFORMATION (INCLUDING DEPRESSIONS, EDGE DIMENSIONS, AND SHAFT OPENINGS).



A27 LEVEL 1 - B
1/8" = 1'-0"

DORE + WHITTIER

MASSACHUSETTS
260 MERRIMAC STREET BUILDING 7, 2ND FLOOR
NEWBURYPORT, MA 01950
P: (978) 499-2999

VERMONT
212 BATTERY STREET
BURLINGTON, VT 05401
P: (802) 863-1428

MEDWAY MUNICIPAL COMPLEX

120 Main Street
Medway Massachusetts 02053

PROJECT NUMBER: 25-0867

SEAL AND SIGNATURE:

REVISIONS:


NO.	DATE	TITLE

ISSUE TITLE AND DATE:


BID SET
12/08/2026

COPYRIGHT © 2026 by Dore & Whittier Architects, Inc. ID+WI. These documents are D+W's instruments of service and as such, D+W retains all copyrights, common law, and statutory rights. Use of these documents without D+W's express written permission will result in copyright infringement.

KEY PLAN

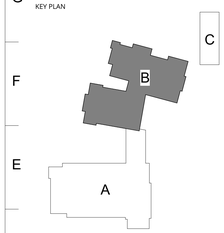

ORIENTATION AND SCALE:

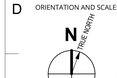

0 4' 8' 16'
SCALE: 1/8"=1'-0" GRAPHIC SCALE

PROJECT NORTH


SHEET TITLE:

LEVEL 1 - AREA B

SHEET NUMBER:

A1.12

Autodesk Docs://Medway Municipal Complex/ARCH - 867 - MEDWAY MUNICIPAL COMPLEX.rvt
11/19/2026 9:34:25 PM

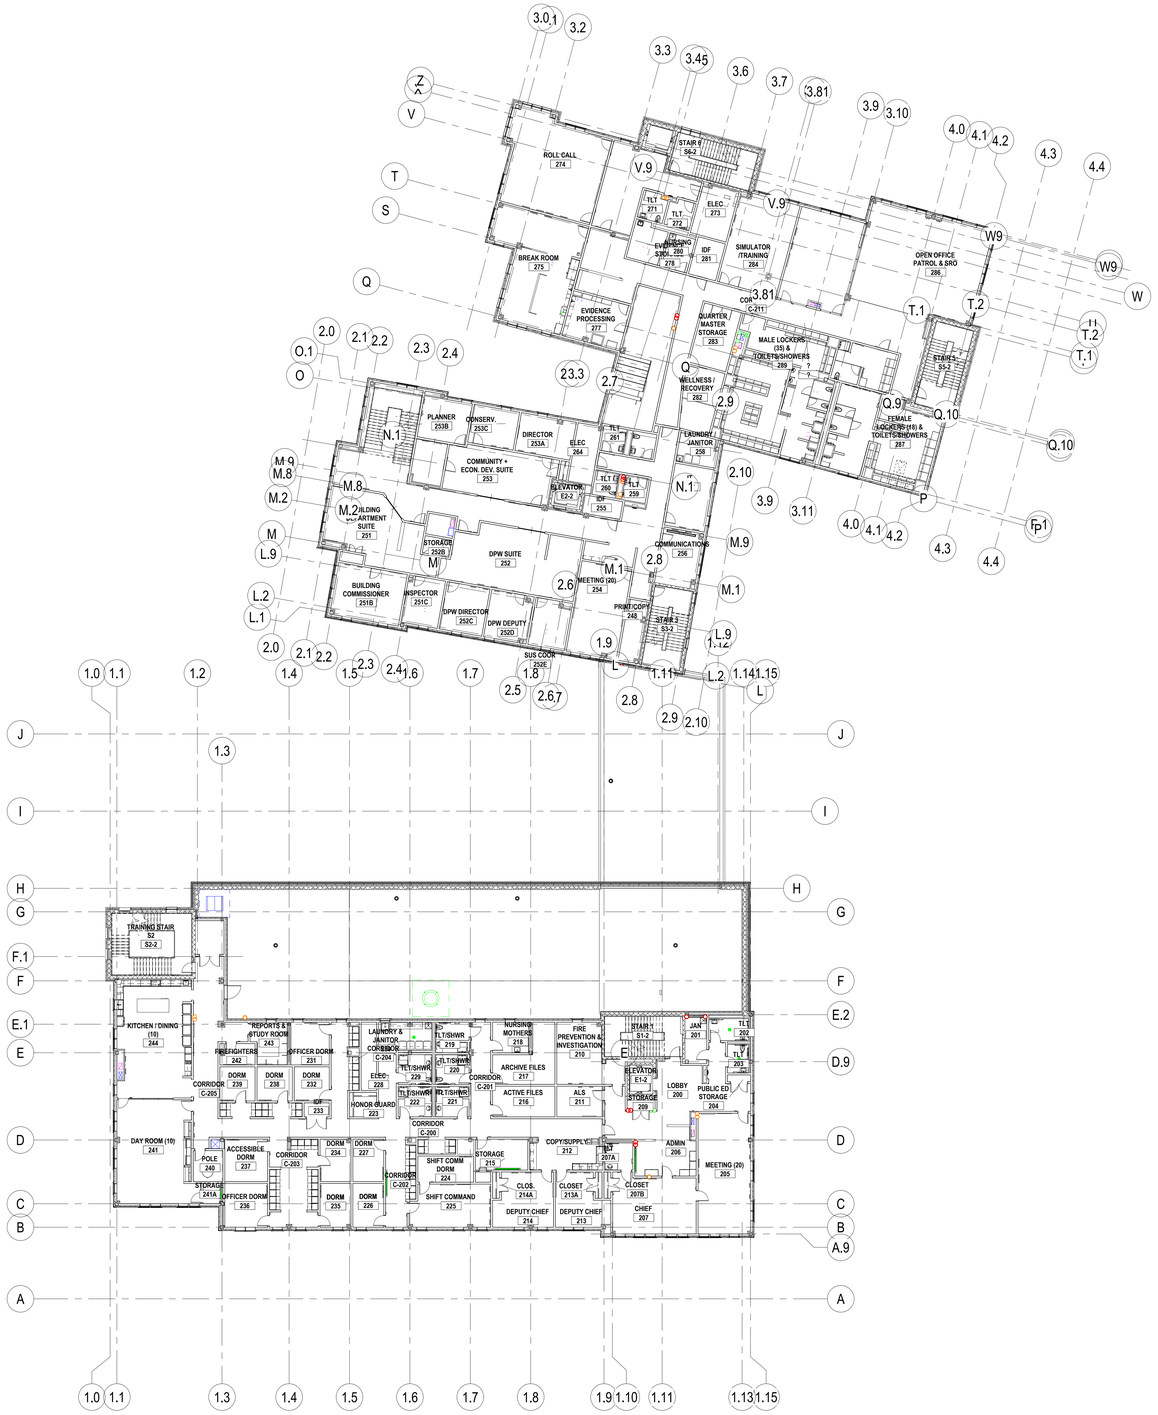

B24 LEVEL 2 OVERALL
1/16" = 1'-0"

PLAN GENERAL NOTES

1. ALL INTERIOR CMU PARTITIONS ARE TYPE "E", UNLESS NOTED OTHERWISE. ALL INTERIOR STUD PARTITIONS ARE TYPE "A", UNLESS NOTED OTHERWISE.
2. WHERE DOORS, WINDOWS, BORROWED LITES, GRILLES, OR OPENINGS OCCUR IT SHALL BE ASSUMED THAT THE WALL CONSTRUCTION IS THE SAME ABOVE AS ADJACENT, UNLESS NOTED OTHERWISE.
3. WHERE COLUMN LINES ARE SHOWN INSIDE WALLS AND PARALLEL TO THE WALL, IT SHALL BE ASSUMED THAT THE WALL IS CENTERED ON THE COLUMN LINE UNLESS DIMENSIONED OTHERWISE.
4. WHERE ENLARGED PLANS ARE INDICATED, REFER TO ENLARGED PLAN SHEET FOR DIMENSIONS, WALL TYPES, AND DETAIL REFERENCES.
5. REFER TO HORIZONTAL CONTROL PLANS AND STRUCTURAL DRAWINGS FOR SLAB INFORMATION (INCLUDING DEPRESSIONS, EDGE DIMENSIONS, AND SHAFT OPENINGS).

DORE + WHITTIER

MASSACHUSETTS
260 MERRIMAC STREET BUILDING 7, 2ND FLOOR
NEWBURYPORT, MA 01950
P: (978) 499-2999

VERMONT
212 BATTERY STREET
BURLINGTON, VT 05401
P: (802) 863-1428

MEDWAY MUNICIPAL COMPLEX

120 Main Street
Medway Massachusetts 02053

PROJECT NUMBER: 25-0867

SEAL AND SIGNATURE:

REVISIONS:


NO.	DATE	TITLE

ISSUE TITLE AND DATE:

BID SET
12/08/2026

COPYRIGHT © 2026 by Dore & Whittier Architects, Inc. (D+W). These documents are D+W's instruments of service and as such, D+W retains all copyrights, common law, and statutory rights. Use of these documents without D+W's express written permission will result in copyright infringement.

KEY PLAN

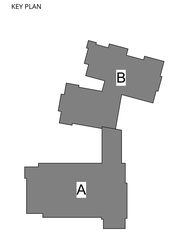

ORIENTATION AND SCALE:



PROJECT NORTH


SHEET TITLE:
LEVEL 2 OVERALL PLAN

SHEET NUMBER:
A1.20

Autodesk Docs://Medway Municipal Complex/ARCH - 867 - MEDWAY MUNICIPAL COMPLEX.rvt
11/16/2026 9:34:31 PM

PLAN GENERAL NOTES

1. ALL INTERIOR CMU PARTITIONS ARE TYPE "E", UNLESS NOTED OTHERWISE. ALL INTERIOR STUD PARTITIONS ARE TYPE "A", UNLESS NOTED OTHERWISE.
2. WHERE DOORS, WINDOWS, BORROWED LITES, GRILLES, OR OPENINGS OCCUR IT SHALL BE ASSUMED THAT THE WALL CONSTRUCTION IS THE SAME ABOVE AS ADJACENT, UNLESS NOTED OTHERWISE.
3. WHERE COLUMN LINES ARE SHOWN INSIDE WALLS AND PARALLEL TO THE WALL, IT SHALL BE ASSUMED THAT THE WALL IS CENTERED ON THE COLUMN LINE UNLESS DIMENSIONED OTHERWISE.
4. WHERE ENLARGED PLANS ARE INDICATED, REFER TO ENLARGED PLAN SHEET FOR DIMENSIONS, WALL TYPES, AND DETAIL REFERENCES.
5. REFER TO HORIZONTAL CONTROL PLANS AND STRUCTURAL DRAWINGS FOR SLAB INFORMATION (INCLUDING DEPRESSIONS, EDGE DIMENSIONS, AND SHAFT OPENINGS).

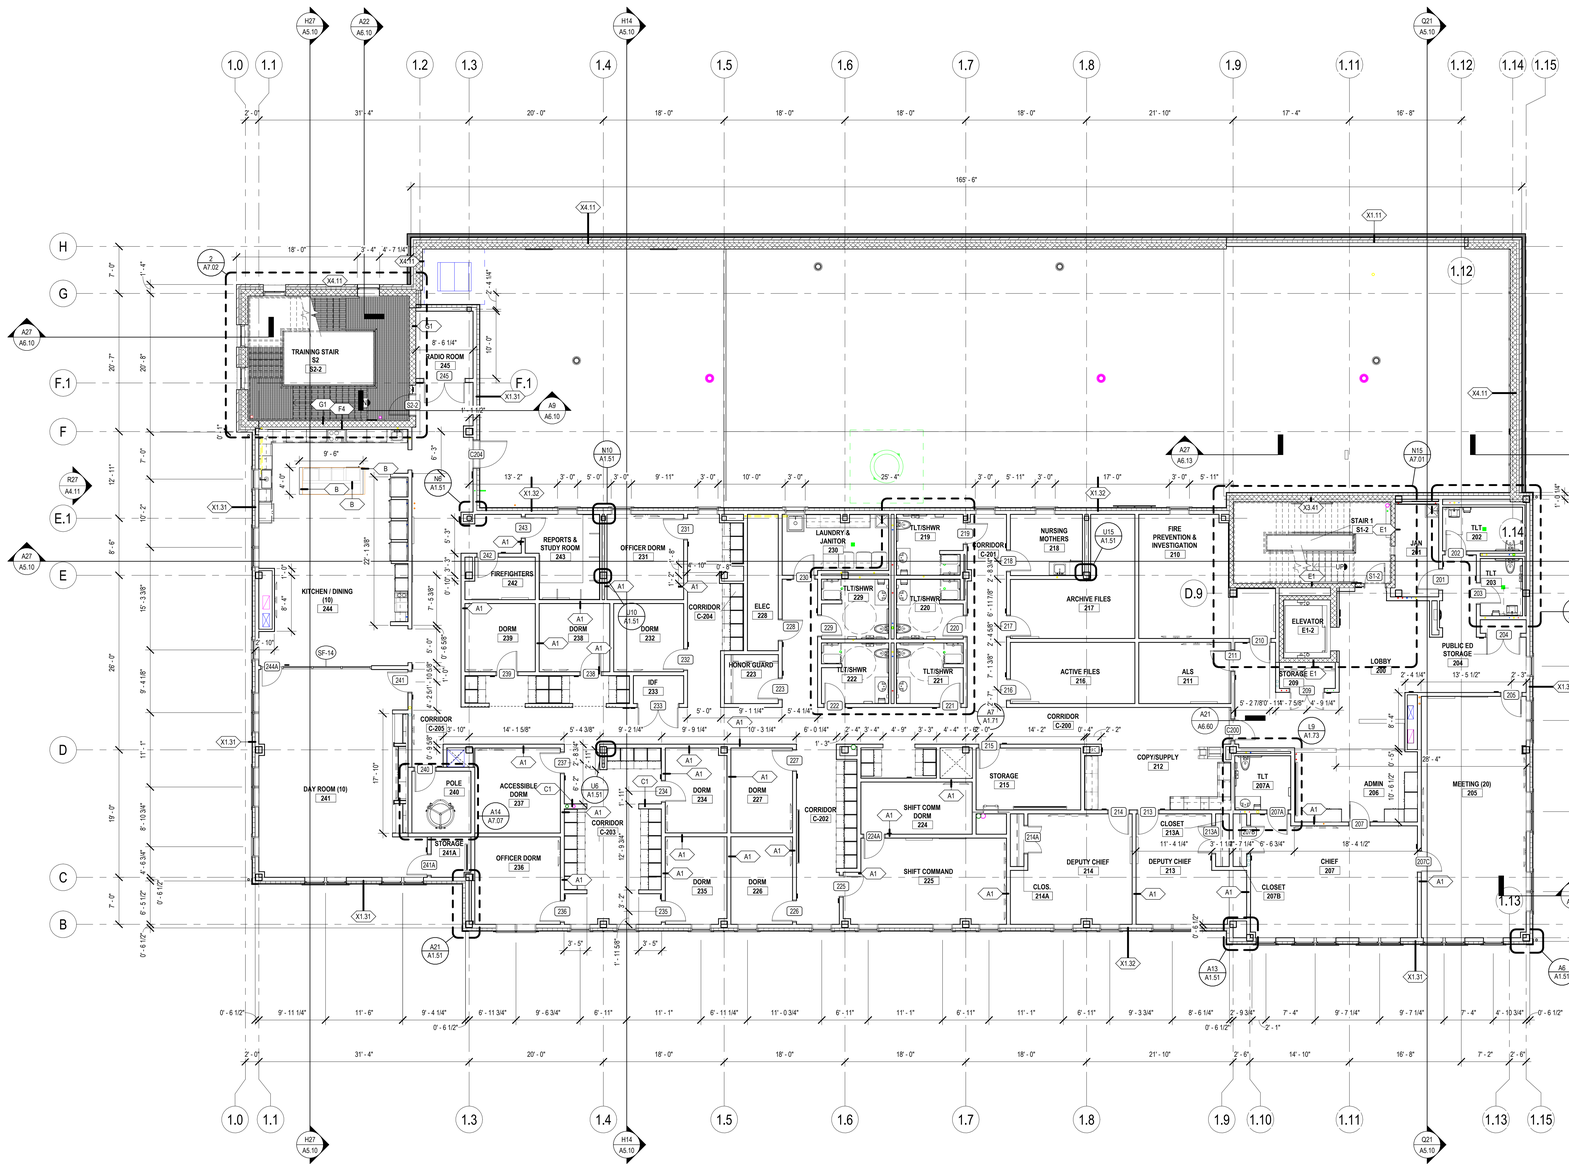

2 MEZZANINE - A
1/8" = 1'-0"

A27 LEVEL 2 - A
1/8" = 1'-0"

DORE + WHITTIER

MASSACHUSETTS
260 MERRIMAC STREET BUILDING 7, 2ND FLOOR
NEWBURYPORT, MA 01950
P: (978) 499-2999

VERMONT
212 BATTERY STREET
BURLINGTON, VT 05401
P: (802) 863-1428

MEDWAY MUNICIPAL COMPLEX

120 Main Street
Medway Massachusetts 02053

PROJECT NUMBER: 25-0867

SEAL AND SIGNATURE:

REVISIONS:


NO.	DATE	TITLE

ISSUE TITLE AND DATE:


BID SET
12/08/2026

COPYRIGHT © 2026 by Dore & Whittier Architects, Inc. (D+W). These documents are D+W's instruments of service and as such, D+W retains all copyrights, common law, and statutory rights. Use of these documents without D+W's express written permission will result in copyright infringement.

KEY PLAN

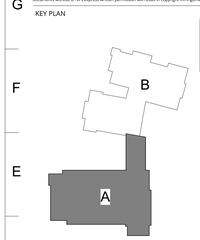

ORIENTATION AND SCALE:

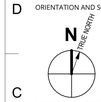



PROJECT NORTH


SHEET TITLE:
LEVEL 2 & MEZZANINE - AREA A

SHEET NUMBER:
A1.21

Autodesk Docs://Medway Municipal Complex/ARCH - 867 - MEDWAY MUNICIPAL COMPLEX.rvt
11/19/2026 9:34:38 PM

PLAN GENERAL NOTES

1. ALL INTERIOR CMU PARTITIONS ARE TYPE "E", UNLESS NOTED OTHERWISE. ALL INTERIOR STUD PARTITIONS ARE TYPE "A", UNLESS NOTED OTHERWISE.
2. WHERE DOORS, WINDOWS, BORROWED LITES, GRILLES, OR OPENINGS OCCUR IT SHALL BE ASSUMED THAT THE WALL CONSTRUCTION IS THE SAME ABOVE AS ADJACENT, UNLESS NOTED OTHERWISE.
3. WHERE COLUMN LINES ARE SHOWN INSIDE WALLS AND PARALLEL TO THE WALL, IT SHALL BE ASSUMED THAT THE WALL IS CENTERED ON THE COLUMN LINE UNLESS DIMENSIONED OTHERWISE.
4. WHERE ENLARGED PLANS ARE INDICATED, REFER TO ENLARGED PLAN SHEET FOR DIMENSIONS, WALL TYPES, AND DETAIL REFERENCES.
5. REFER TO HORIZONTAL CONTROL PLANS AND STRUCTURAL DRAWINGS FOR SLAB INFORMATION (INCLUDING DEPRESSIONS, EDGE DIMENSIONS, AND SHAFT OPENINGS).

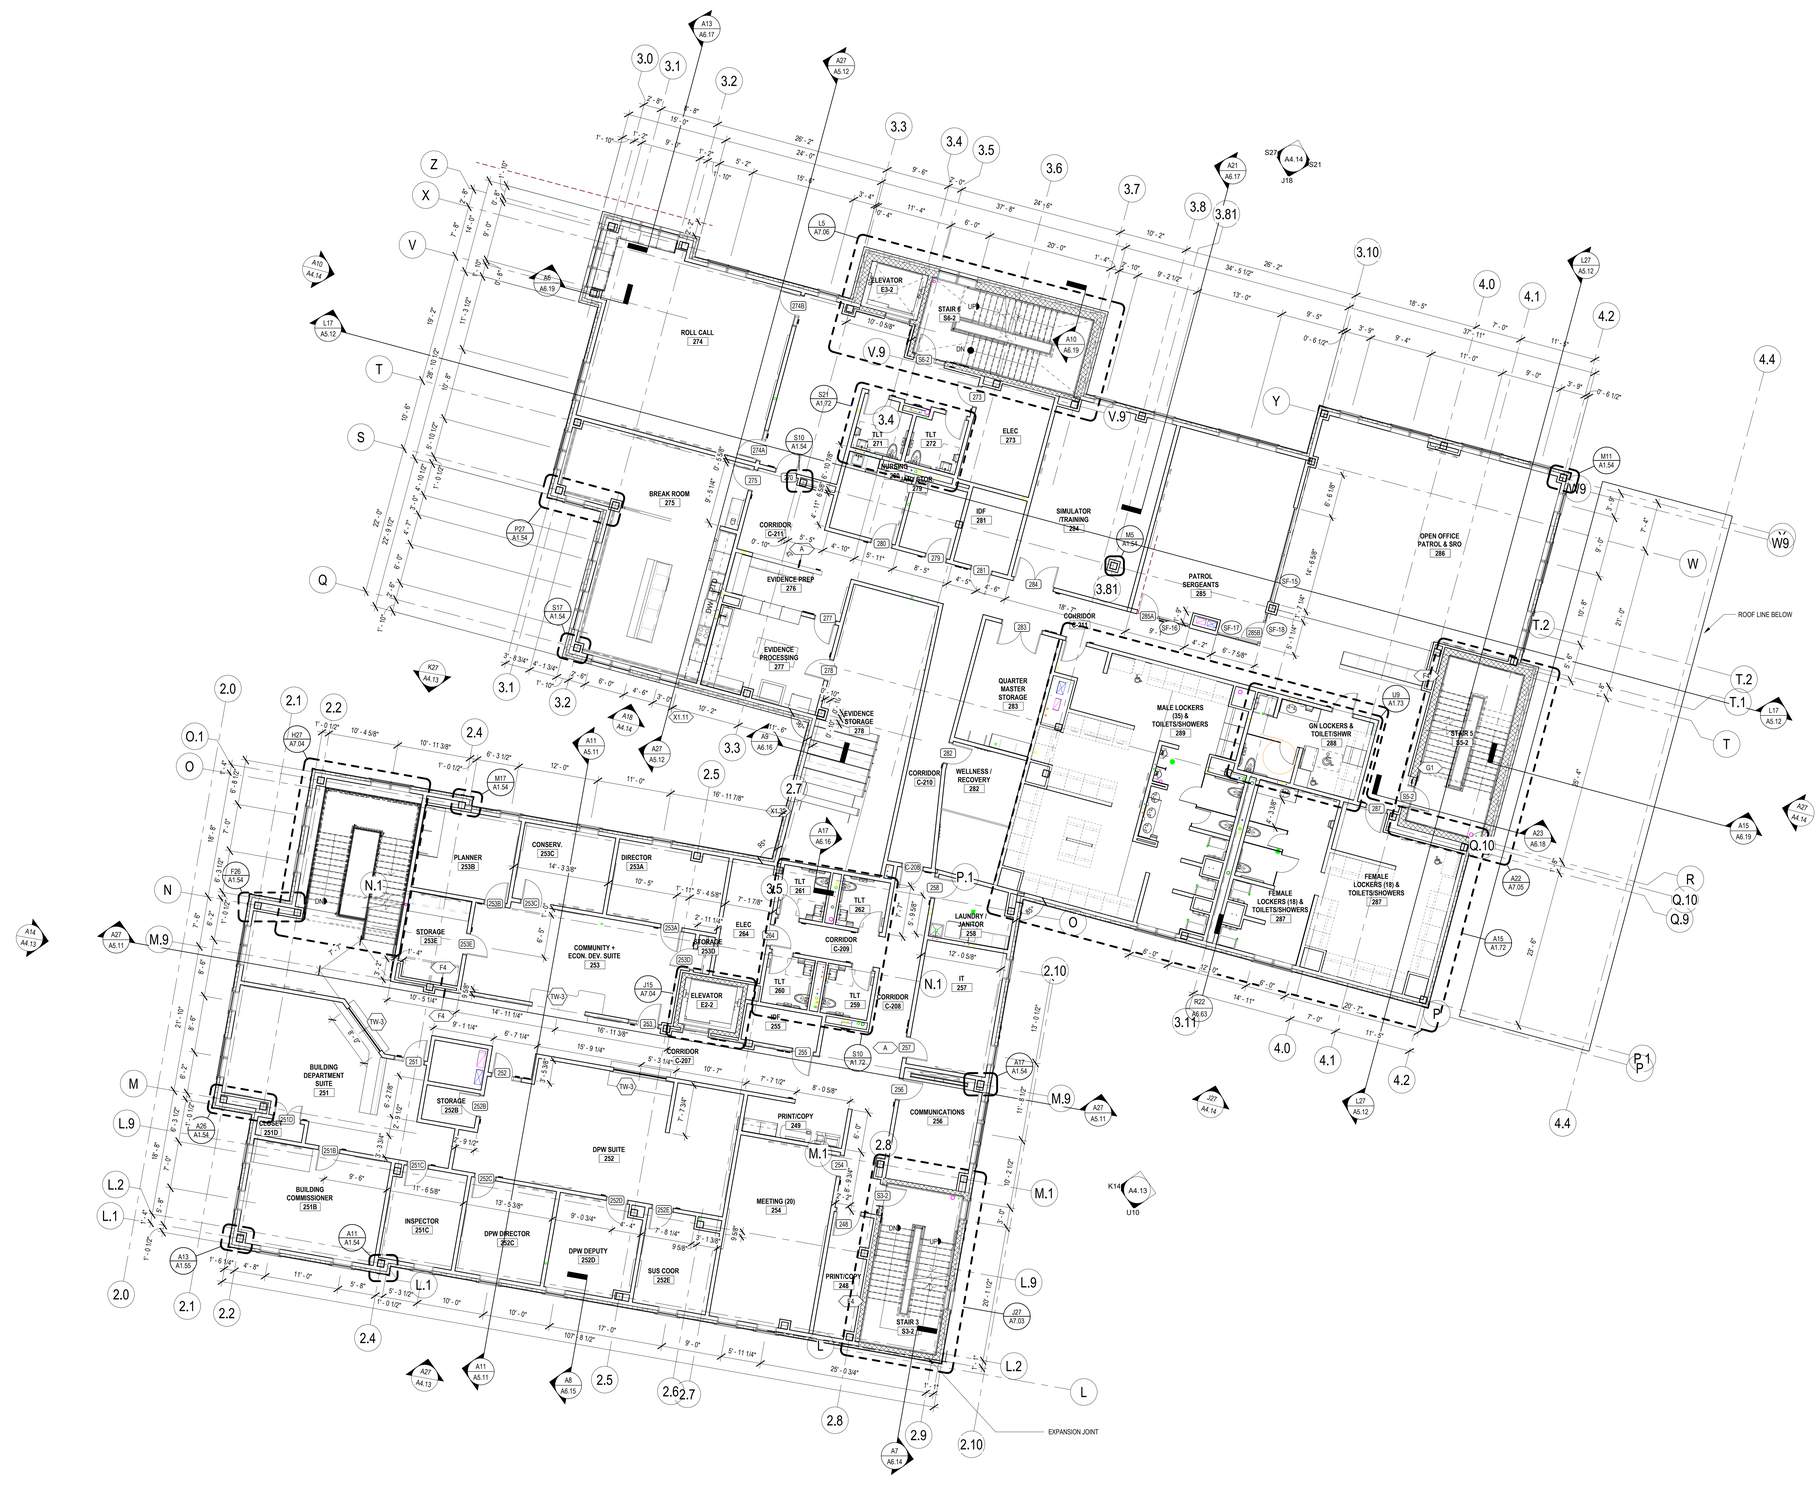

A27 LEVEL 2 - B
1/8" = 1'-0"

DORE + WHITTIER

MASSACHUSETTS
260 MERRIMAC STREET BUILDING 7, 2ND FLOOR
NEWBURYPORT, MA 01950
P: (978) 499-2999

VERMONT
212 BATTERY STREET
BURLINGTON, VT 05401
P: (802) 863-1428

MEDWAY MUNICIPAL COMPLEX

120 Main Street
Medway Massachusetts 02053

PROJECT NUMBER: 25-0867

SEAL AND SIGNATURE:

REVISIONS:


NO.	DATE	TITLE

ISSUE TITLE AND DATE:


BID SET
12/08/2026

COPYRIGHT © 2026 by Dore & Whittier Architects, Inc. (D+W). These documents are D+W's instruments of service and as such, D+W retains all copyrights, common law, and statutory rights. Use of these documents without D+W's express written permission will result in copyright infringement.

KEY PLAN

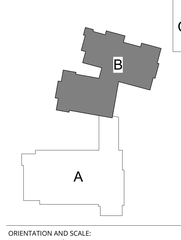

ORIENTATION AND SCALE:

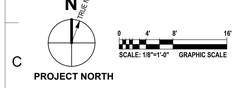

PROJECT NORTH

SHEET TITLE:


LEVEL 2 - AREA B

SHEET NUMBER:

A1.22

Autodesk Docs://Medway Municipal Complex/ARCH - 867 - MEDWAY MUNICIPAL COMPLEX.rvt

11/16/2026 9:34:45 PM

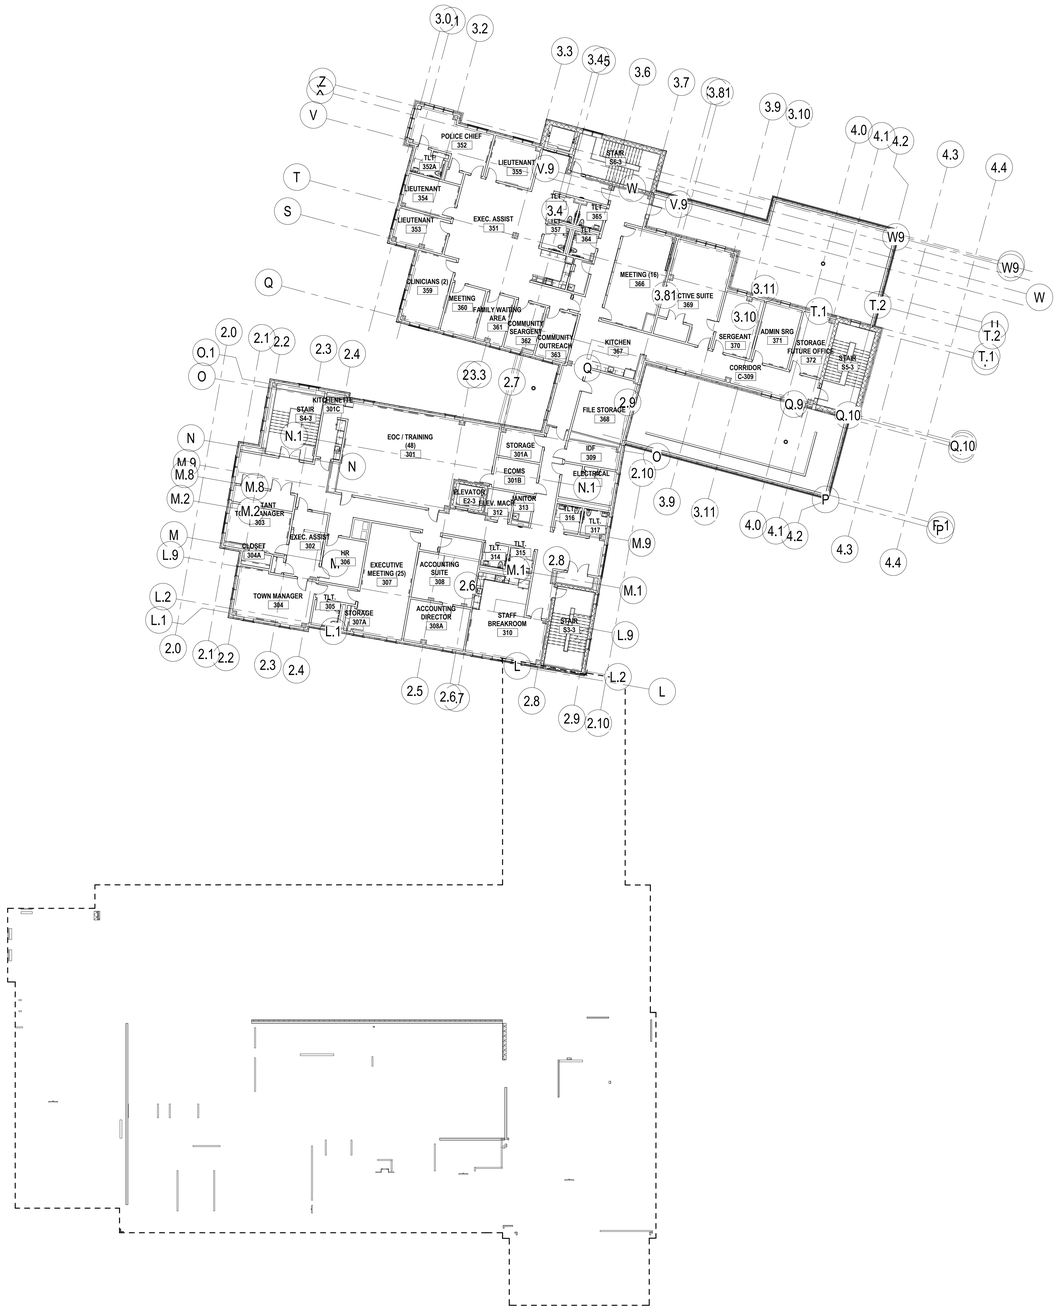

A22 LEVEL 3 OVERALL
1/16" = 1'-0"

DORE + WHITTIER

MASSACHUSETTS
260 MERRIMAC STREET BUILDING 7, 2ND FLOOR
NEWBURYPORT, MA 01950
P: (978) 499-2999

VERMONT
212 BATTERY STREET
BURLINGTON, VT 05401
P: (802) 863-1428

MEDWAY MUNICIPAL COMPLEX

120 Main Street
Medway Massachusetts 02053

PROJECT NUMBER: 25-0867

SEAL AND SIGNATURE:

REVISIONS:


NO.	DATE	TITLE

ISSUE TITLE AND DATE:


BID SET
12/08/2026

COPYRIGHT © 2026 by Dore & Whittier Architects, Inc. (D+W). These documents are D+W's instruments of service and as such, D+W retains all copyrights, common law, and statutory rights. Use of these documents without D+W's express written permission will result in copyright infringement.

KEY PLAN

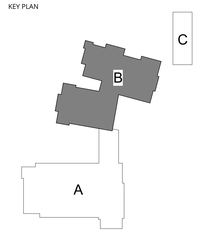

ORIENTATION AND SCALE:

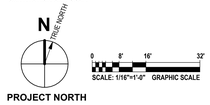

PROJECT NORTH

SHEET TITLE:

LEVEL 3 OVERALL PLAN

SHEET NUMBER:

A1.30

PLAN GENERAL NOTES

1. ALL INTERIOR CMU PARTITIONS ARE TYPE "E", UNLESS NOTED OTHERWISE. ALL INTERIOR STUD PARTITIONS ARE TYPE "A", UNLESS NOTED OTHERWISE.
2. WHERE DOORS, WINDOWS, BORROWED LITES, GRILLES, OR OPENINGS OCCUR IT SHALL BE ASSUMED THAT THE WALL CONSTRUCTION IS THE SAME ABOVE AS ADJACENT, UNLESS NOTED OTHERWISE.
3. WHERE COLUMN LINES ARE SHOWN INSIDE WALLS AND PARALLEL TO THE WALL, IT SHALL BE ASSUMED THAT THE WALL IS CENTERED ON THE COLUMN LINE UNLESS DIMENSIONED OTHERWISE.
4. WHERE ENLARGED PLANS ARE INDICATED, REFER TO ENLARGED PLAN SHEET FOR DIMENSIONS, WALL TYPES, AND DETAIL REFERENCES.
5. REFER TO HORIZONTAL CONTROL PLANS AND STRUCTURAL DRAWINGS FOR SLAB INFORMATION (INCLUDING DEPRESSIONS, EDGE DIMENSIONS, AND SHAFT OPENINGS).

EQUIPMENT PLATFORM 401

EQUIPMENT PLATFORM 402

A27 EQUIPMENT PLATFORM
1/8" = 1'-0"

DORE + WHITTIER

MASSACHUSETTS
260 MERRIMAC STREET BUILDING 7, 2ND FLOOR
NEWBURYPORT, MA 01950
P: (978) 499-2999

VERMONT
212 BATTERY STREET
BURLINGTON, VT 05401
P: (802) 863-1428

MEDWAY MUNICIPAL COMPLEX

120 Main Street
Medway Massachusetts 02053

PROJECT NUMBER: 25-0867

SEAL AND SIGNATURE:

REVISIONS:


NO.	DATE	TITLE

ISSUE TITLE AND DATE:


BID SET
12/08/2026

COPYRIGHT © 2026 by Dore & Whittier Architects, Inc. (D+W). These documents are D+W's instruments of service and, as such, D+W retains all copyrights, common law, and statutory rights. Use of these documents without D+W's express written permission will result in copyright infringement.

KEY PLAN

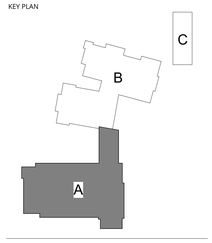

ORIENTATION AND SCALE:

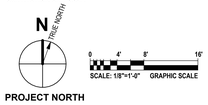

PROJECT NORTH

SHEET TITLE:
EQUIP. PLATFORM - AREA A

SHEET NUMBER:
A1.31

Autodesk Docs://Medway Municipal Complex/ARCH - 867 - MEDWAY MUNICIPAL COMPLEX.rvt
11/16/2026 9:34:52 PM

PLAN GENERAL NOTES

1. ALL INTERIOR CMU PARTITIONS ARE TYPE "E", UNLESS NOTED OTHERWISE. ALL INTERIOR STUD PARTITIONS ARE TYPE "A", UNLESS NOTED OTHERWISE.
2. WHERE DOORS, WINDOWS, BORROWED LITES, GRILLES, OR OPENINGS OCCUR IT SHALL BE ASSUMED THAT THE WALL CONSTRUCTION IS THE SAME ABOVE AS ADJACENT, UNLESS NOTED OTHERWISE.
3. WHERE COLUMN LINES ARE SHOWN INSIDE WALLS AND PARALLEL TO THE WALL, IT SHALL BE ASSUMED THAT THE WALL IS CENTERED ON THE COLUMN LINE UNLESS DIMENSIONED OTHERWISE.
4. WHERE ENLARGED PLANS ARE INDICATED, REFER TO ENLARGED PLAN SHEET FOR DIMENSIONS, WALL TYPES, AND DETAIL REFERENCES.
5. REFER TO HORIZONTAL CONTROL PLANS AND STRUCTURAL DRAWINGS FOR SLAB INFORMATION (INCLUDING DEPRESSIONS, EDGE DIMENSIONS, AND SHAFT OPENINGS).



A27 LEVEL 3 - B
1/8" = 1'-0"

DORE + WHITTIER

MASSACHUSETTS
260 MERRIMAC STREET BUILDING 7, 2ND FLOOR
NEWBURYPORT, MA 01950
P: (978) 499-2999

VERMONT
212 BATTERY STREET
BURLINGTON, VT 05401
P: (802) 863-1428

MEDWAY MUNICIPAL COMPLEX

120 Main Street
Medway Massachusetts 02053

PROJECT NUMBER: 25-0867

SEAL AND SIGNATURE:

REVISIONS:


NO.	DATE	TITLE

ISSUE TITLE AND DATE:


BID SET
12/08/2026

COPYRIGHT © 2026 by Dore & Whittier Architects, Inc. ID+RD. These documents are D+W's instruments of service and as such, D+W retains all copyrights, common law, and statutory rights. Use of these documents without D+W's express written permission will result in copyright infringement.

KEY PLAN

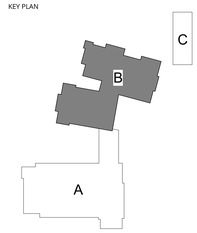

ORIENTATION AND SCALE:

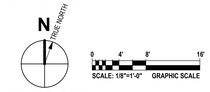


PROJECT NORTH


SHEET TITLE:
LEVEL 3 - AREA B

SHEET NUMBER:
A1.32


Autodesk Docs://Medway Municipal Complex/ARCH1 - 867 - MEDWAY MUNICIPAL COMPLEX.rvt
11/19/2026 9:34:58 PM

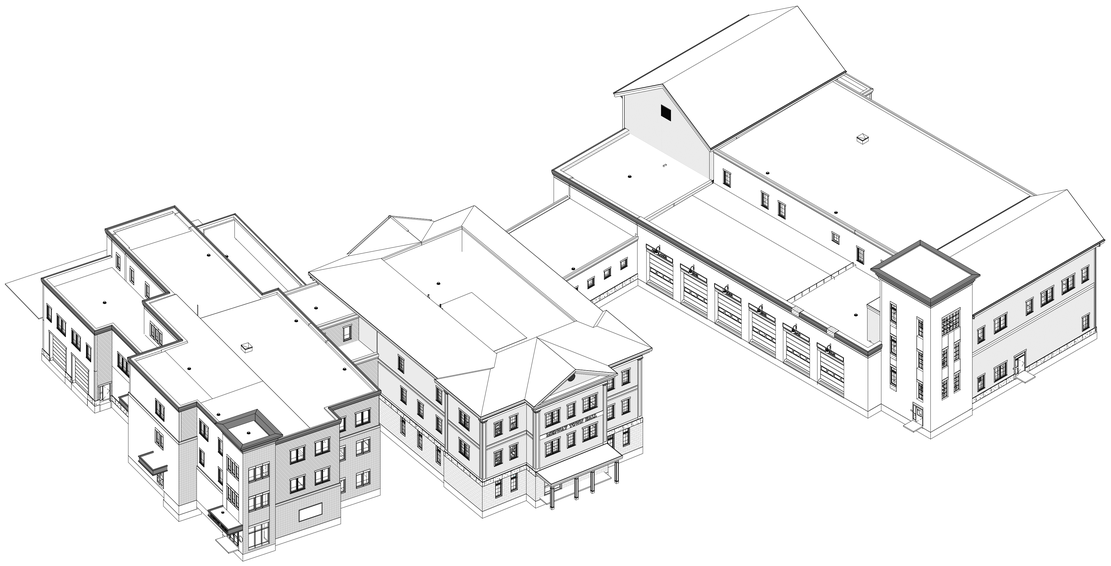


M27 AXON - NORTHWEST

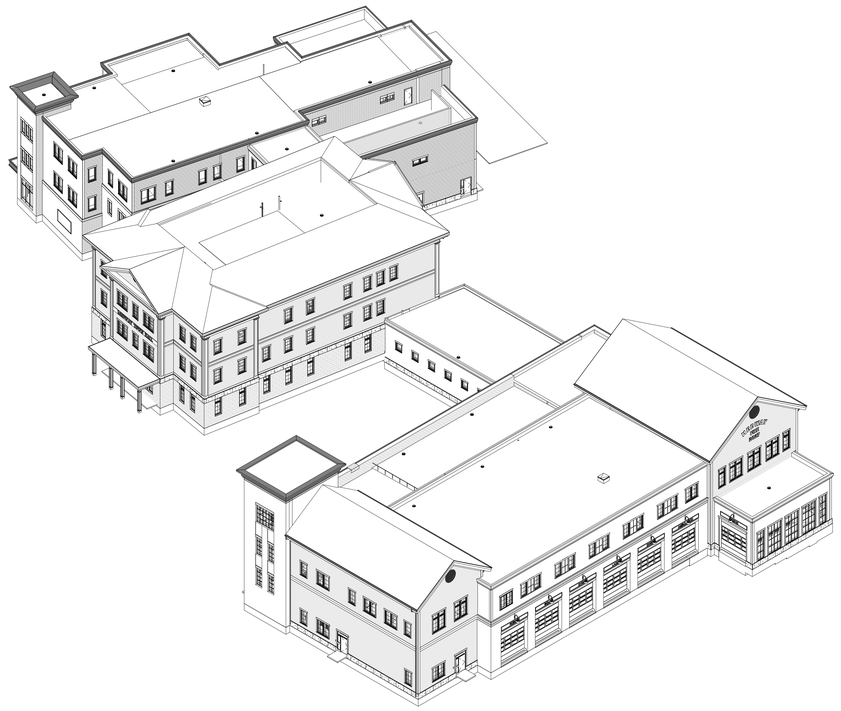

M12 AXON - SOUTHWEST

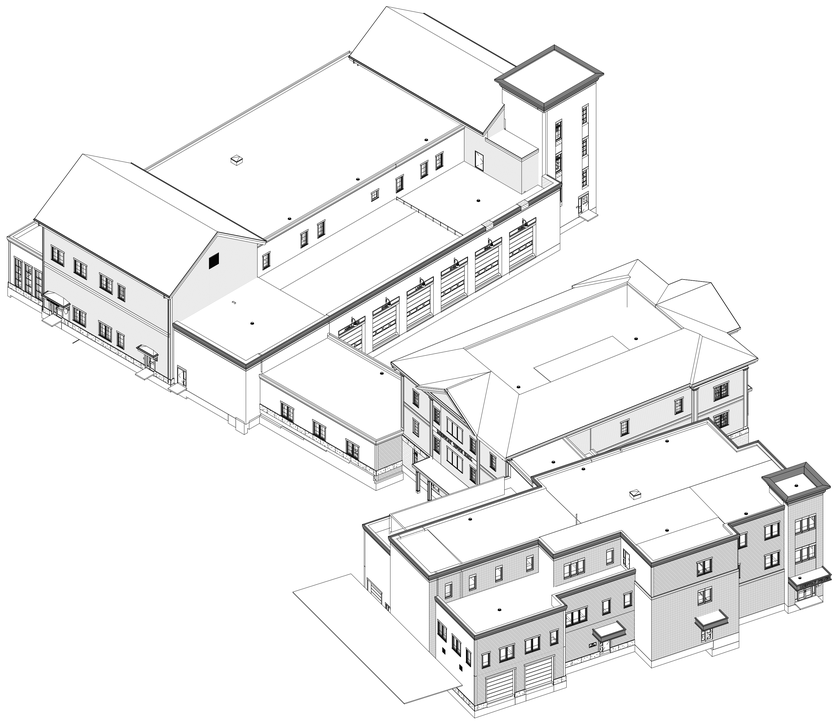

A27 AXON - NORTHEAST

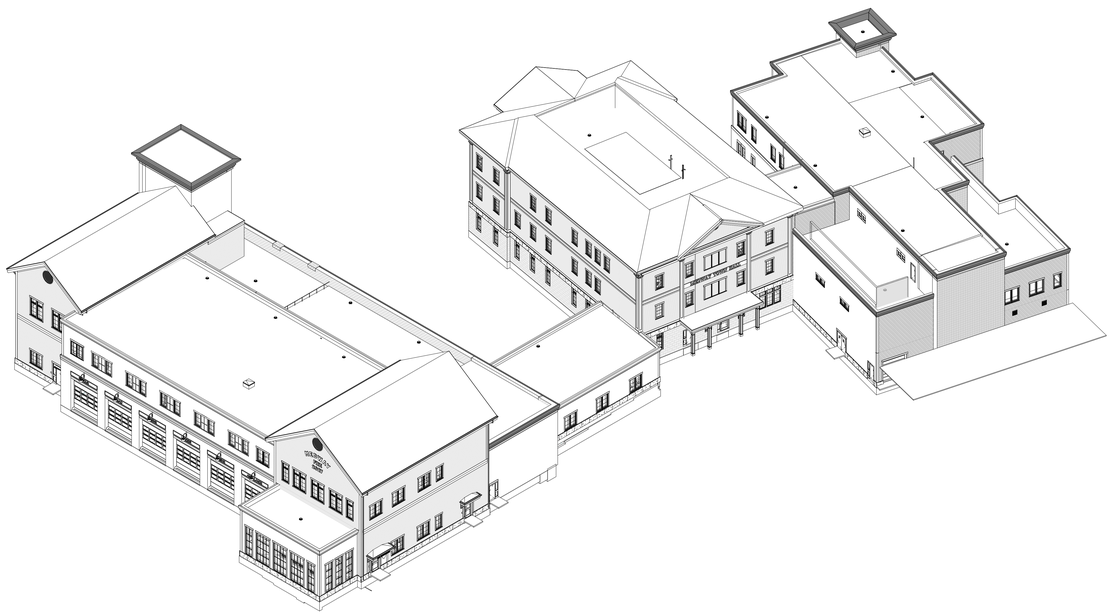

A15 AXON - SOUTHEAST

DORE + WHITTIER

MASSACHUSETTS
260 MERRIMAC STREET BUILDING 7, 2ND FLOOR
NEWBURYPORT, MA 01950
P: (978) 499-2999

VERMONT
212 BATTERY STREET
BURLINGTON, VT 05401
P: (802) 863-1428

MEDWAY MUNICIPAL COMPLEX

120 Main Street
Medway Massachusetts 02053

PROJECT NUMBER: 25-0867

SEAL AND SIGNATURE:

REVISIONS:


NO.	DATE	TITLE

ISSUE TITLE AND DATE:

BID SET
12/08/2026

COPYRIGHT © 2026 by Dore & Whittier Architects, Inc. (D+W). These documents are D+W's instruments of service and as such, D+W retains all copyrights, common law, and statutory rights. Use of these documents without D+W's express written permission will result in copyright infringement.

KEY PLAN

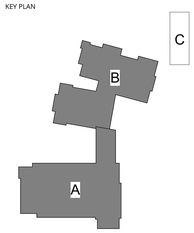


ORIENTATION AND SCALE:


SHEET TITLE:
AXONOMETRIC VIEWS

SHEET NUMBER:
A4.00


Autodesk Docs://Medway Municipal Complex/ARCH - 667 - MEDWAY MUNICIPAL COMPLEX.rvt
11/16/2026 9:40:02 PM

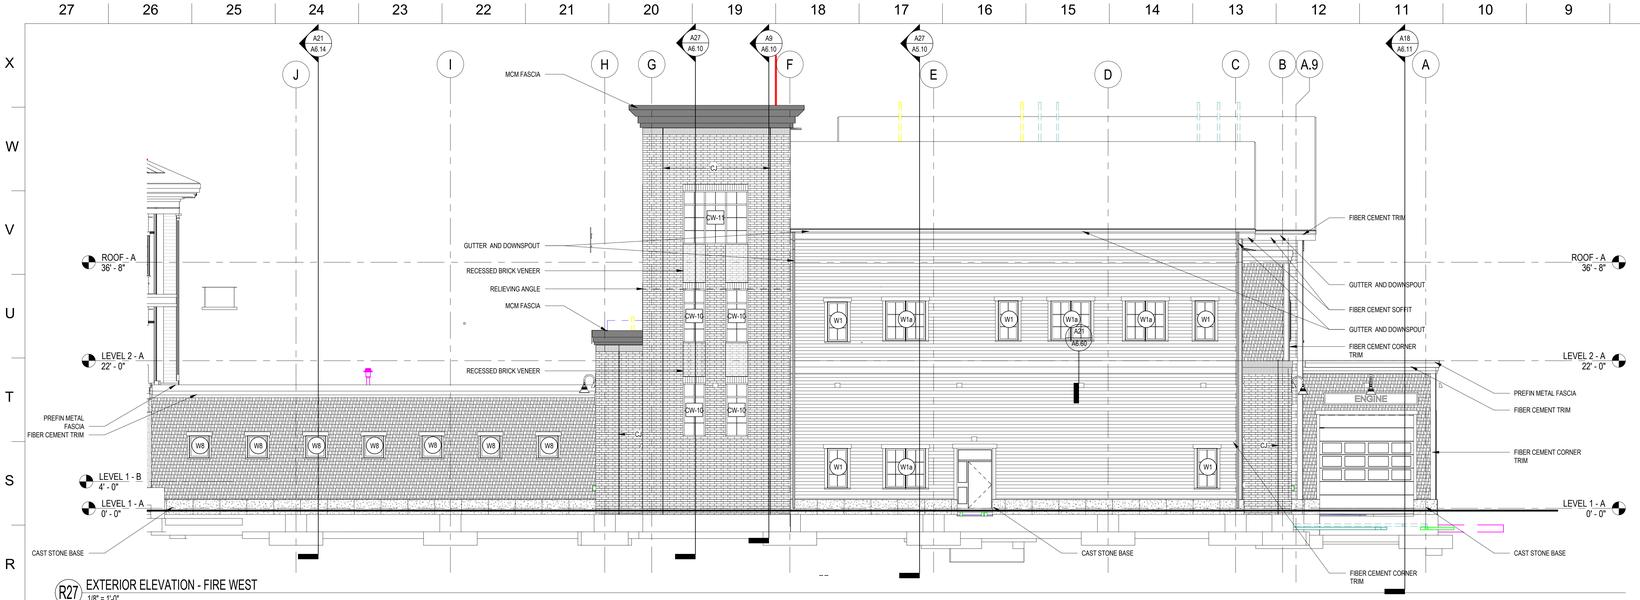

R27 EXTERIOR ELEVATION - FIRE WEST
1/8" = 1'-0"

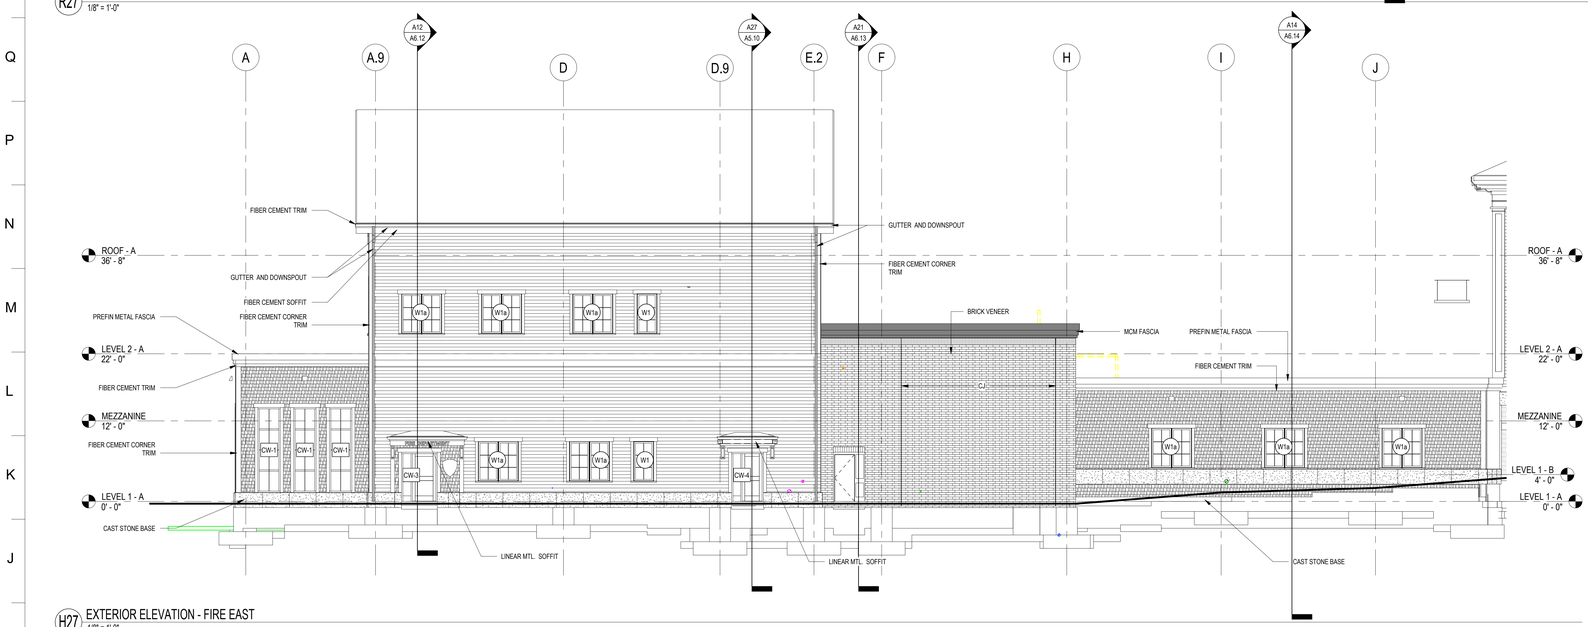

H27 EXTERIOR ELEVATION - FIRE EAST
1/8" = 1'-0"

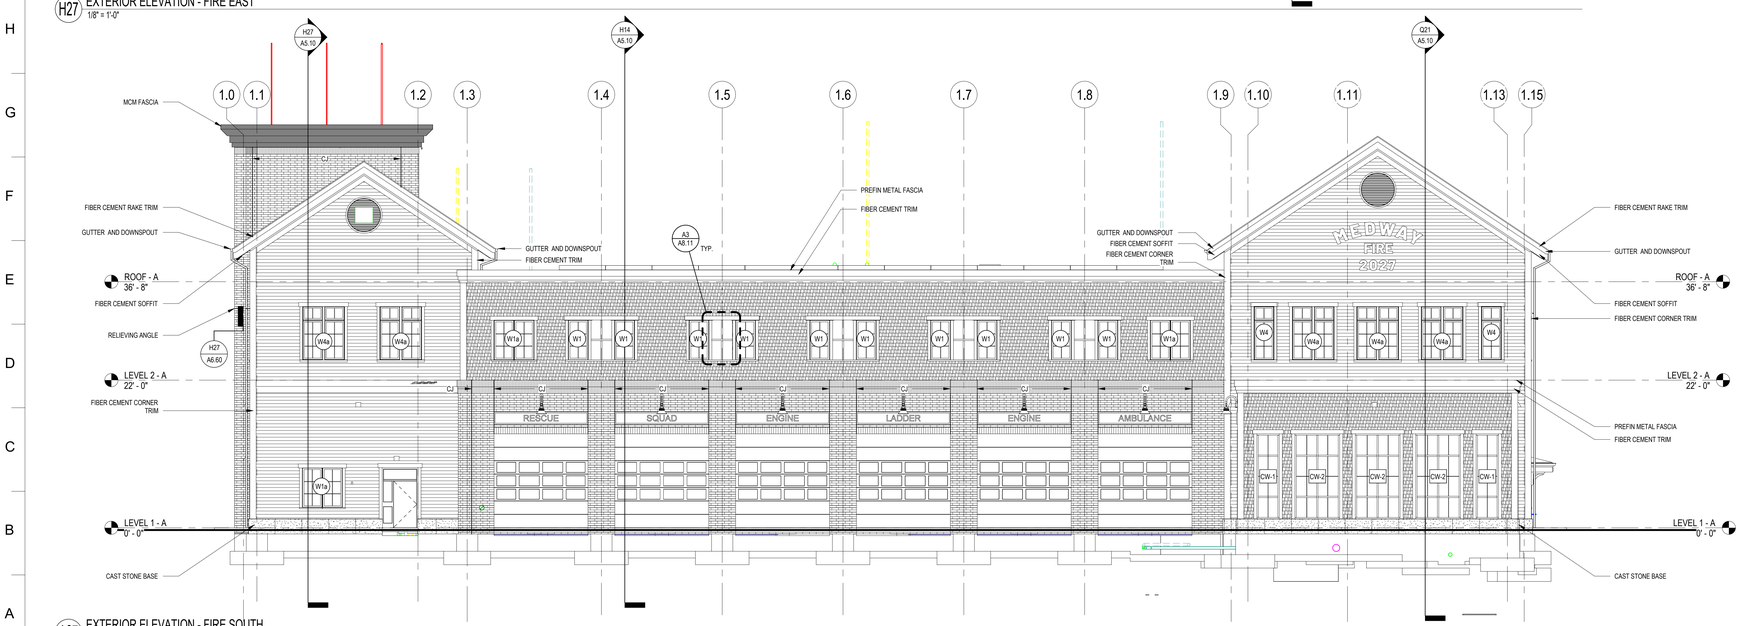

A27 EXTERIOR ELEVATION - FIRE SOUTH
1/8" = 1'-0"

EXTERIOR ELEVATION GENERAL NOTES

1. EXTERIOR ELEVATIONS ARE PROVIDED TO SHOW THE GENERAL ARRANGEMENT OF EXTERIOR WALL FINISH MATERIALS. REFER TO WALL SECTIONS AND DETAILS FOR DETAILED DESCRIPTION OF CONSTRUCTION.
2. LINE OF GRADE INDICATED IS APPROXIMATE – REFER TO CIVIL / LANDSCAPE GRADING PLANS FOR GRADING INFORMATION.
3. WHERE PORTIONS OF ELEVATIONS ARE OBSCURED FROM VIEW BY FREESTANDING COLUMNS, FASCIA, ROOF EDGES, OR OTHER PROJECTING CONSTRUCTION, THE CONTRACTOR SHALL ASSUME THAT THE ADJACENT WALL FINISHES EXTEND INTO THE AREAS OBSCURED FROM VIEW, UNLESS SPECIFICALLY INDICATED AS OTHERWISE IN BUILDING AND WALL SECTIONS.
4. DIMENSIONAL INFORMATION PROVIDED RELATIVE TO MASONRY VENEER IS BASED ON NOMINAL FULL INCH MASONRY COURSING.
5. REFER TO ROOF PLAN FOR DESCRIPTION OF ROOFING SYSTEMS AND MATERIALS.
6. REFER TO CURTAIN-WALL TYPES AND DETAILS FOR INFORMATION RELATED TO CURTAIN-WALL, GLAZING TYPES, INSTALLATION, AND TRIM AT OPENINGS.
7. REFER TO WINDOW TYPES AND DETAILS FOR INFORMATION RELATED TO WINDOWS, OPERABLE SASH, GLAZING TYPES, INSTALLATION, AND TRIM AT OPENINGS.
8. REFER TO LOUVER TYPES AND DETAILS FOR INFORMATION RELATED TO LOUVER OPENINGS, SIZES, INSTALLATION, AND TRIM AT OPENINGS.
9. REFER TO BUILDING AND WALL SECTIONS FOR HEIGHT OF MASONRY COURSING AND TOP OF MASONRY ELEVATIONS.
10. PROVIDE MASONRY VENEER CONTROL JOINTS WHERE INDICATED IN ELEVATIONS. IN ADDITION, PROVIDE CONTROL JOINTS AT THE FOLLOWING LOCATIONS:
    a. ON ONE SIDE OF AN OUTWARD BUILDING CORNER WITHIN 2 '-4" OF THE CORNER.
    b. AT EACH INWARD BUILDING CORNER.
    c. WHERE THE HEIGHT OF THE FACADE MASONRY VENEER CHANGES.
    d. WHERE THE METHOD OF SUPPORT FOR MASONRY VENEER CHANGES, SUCH AS AT ENDS OF RELIEVING ANGLES OR STRUCTURAL LINTELS SUPPORTED FROM ROOF STRUCTURE.
    e. ON UNINTERRUPTED SPANS OF MASONRY VENEER AT MAXIMUM 24 '-0" SPACING.
11. SEALANT AND BACKER ROD AT MASONRY VENEER CONTROL JOINTS SHALL BE PROVIDED AND INSTALLED BY THE WATERPROOFING / JOINT SEALANT SUB-CONTRACTOR.
12. WHERE LOOSE LINTELS CROSS CONTROL JOINTS, PROVIDE BOND-BREAK FABRIC WRAP OF LINTEL END AT PORTION OF LINTEL EXTENDING PAST CONTROL JOINT.
13. WHERE MASONRY VENEER MATERIAL CHANGES OCCUR, INCLUDING FROM BRICK TO CMU OR PRECAST CONCRETE, PROVIDE A BOND BREAK SEPARATOR BETWEEN COURSES.
14. ELEVATIONS MAY NOT SHOW ALL BUILDING FEATURES WITH CLARITY, SUCH AS REGLET COUNTER-FLASHINGS AND TERMINATION BARS WHERE ROOF MEMBRANE FLASHINGS TERMINATE ON SIDE WALLS. REFER TO WALL SECTION AND ROOF EDGE DETAILS FOR DETAILS AND INFORMATION RELATED TO THESE CONDITIONS.
15. PAINT ALL EXPOSED LINTELS TO MATCH ADJACENT WALL.

EXTERIOR ELEVATION SYMBOLS LEGEND

- CAM — CAMERA; SEE SECURITY DWGS
- SPK — SPEAKER; SEE COMMUNICATION DWGS
- CR — CARD READER; SEE TECHNOLOGY DWGS
- A1 — VIDEO INTERCOM; SEE TECHNOLOGY DWGS
- DO — VIDEO INTERCOM; SEE TECHNOLOGY DWGS
- H/S — FIRE ALARM HORN/ STROBE; SEE FIRE ALARM DWGS
- FA — RED FIRE ALARM BEACON; SEE FIRE ALARM DWGS
- SEC — AMBER SECURITY BEACON; SEE FIRE ALARM AND TECHNOLOGY DRAWINGS
- SPR — SPRINKLER ALARM BEACON AND BELL; SEE FIRE ALARM DWGS
- H — HOSE BIB; SEE PLUMBING DWGS
- PENDANT MOUNT LIGHT FIXTURE, SEE ELEC. DWGS. LOCATE SL4 AT 8'-0" ABOVE LEVEL 1 TO B.O. FIXTURE. LOCATE SL5 AT 14'-0" ABOVE LEVEL 1 TO B.O. FIXTURE.
- WALL SCONCE LIGHT FIXTURE, SEE ELEC. DWGS. LOCATE LEVEL 1 SC1 AT 7'-8" ABOVE LEVEL 1 TO B.O. FIXTURE. LOCATE LEVEL 2 SC-1 AT 4'-0" ABOVE LEVEL 2 TO B.O. FIXTURE
- 1 3/4" — EXTENT OF BRICK VENEER PROJECTING BEYOND THE DATUM FACE OF BRICK VENEER PLANE. SEE PROJECT DETAILS AND SPECIAL BRICK SHAPES FOR ASSEMBLIES

ELEVATION SYMBOLS LEGEND

- CAM — CAMERA; SEE SECURITY DWGS
- SPK — SPEAKER; SEE COMMUNICATION DWGS
- CR — CARD READER; SEE TECHNOLOGY DWGS
- A1 — VIDEO INTERCOM; SEE TECHNOLOGY DWGS
- DO — DOOR OPENER; SEE SECURITY DWGS
- H/S — FIRE ALARM HORN/STROBE; SEE FIRE ALARM DWGS
- FA — RED FIRE ALARM BEACON; SEE FIRE ALARM DWGS
- SEC — AMBER SECURITY BEACON; SEE FIRE ALARM AND TECHNOLOGY DRAWINGS
- SPR — SPRINKLER ALARM BEACON AND BELL; SEE FIRE ALARM DWGS
- H — HOSE BIB; SEE PLUMBING DWGS
- PENDANT MOUNT LIGHT FIXTURE, SEE ELEC. DWGS. LOCATE SL4 AT 8'-0" ABOVE LEVEL 1 TO B.O. FIXTURE. LOCATE SL5 AT 14'-0" ABOVE LEVEL 1 TO B.O. FIXTURE.
- WALL SCONCE LIGHT FIXTURE, SEE ELEC. DWGS. LOCATE LEVEL 1 SC1 AT 7'-8" ABOVE LEVEL 1 TO B.O. FIXTURE. LOCATE LEVEL 2 SC-1 AT 4'-0" ABOVE LEVEL 2 TO B.O. FIXTURE
- 1 3/4" — EXTENT OF BRICK VENEER PROJECTING BEYOND THE DATUM FACE OF BRICK VENEER PLANE. SEE PROJECT DETAILS AND SPECIAL BRICK SHAPES FOR ASSEMBLIES

EXTERIOR MATERIALS LEGEND

- BRICK VENEER
- FIBER CEMENT SIDING
- FIBER CEMENT SHINGLE
- METAL PANEL / MCM PANEL
- CAST STONE
- CORRUGATED METAL PANEL (SIDING AND EQUIPMENT SCREENS)
- ALUMINUM DIAMOND PLATE
- VISION PANEL - OPERABLE

DORE + WHITTIER

MASSACHUSETTS
260 MERRIMAC STREET BUILDING 7, 2ND FLOOR
NEWBURYPORT, MA 01950
P; (978) 499-2999

VERMONT
212 BATTERY STREET
BURLINGTON, VT 05401
P: (802) 863-1428

MEDWAY MUNICIPAL COMPLEX

120 Main Street
Medway Massachusetts 02053

PROJECT NUMBER: 25-0867

SEAL AND SIGNATURE:

REVISIONS:


NO.	DATE	TITLE

ISSUE TITLE AND DATE:

BID SET
12/08/2026

COPYRIGHT © 2026 by Dore & Whittier Architects, Inc. (D+W). These documents are D+W's instruments of service and as such, D+W retains all copyrights, common law, and statutory rights. Use of these documents without D+W's express written permission will result in copyright infringement.

KEY PLAN

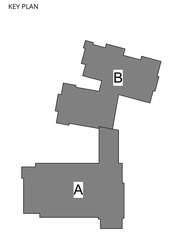


ORIENTATION AND SCALE:

0 4' 8' 16'
SCALE: 1/8"=1'-0" GRAPHIC SCALE


SHEET TITLE:
EXTERIOR ELEVATIONS

SHEET NUMBER:
A4.11

Autodesk Docs://Medway Municipal Complex/ARCH - 867 - MEDWAY MUNICIPAL COMPLEX.rvt
11/18/2026 9:40:34 PM

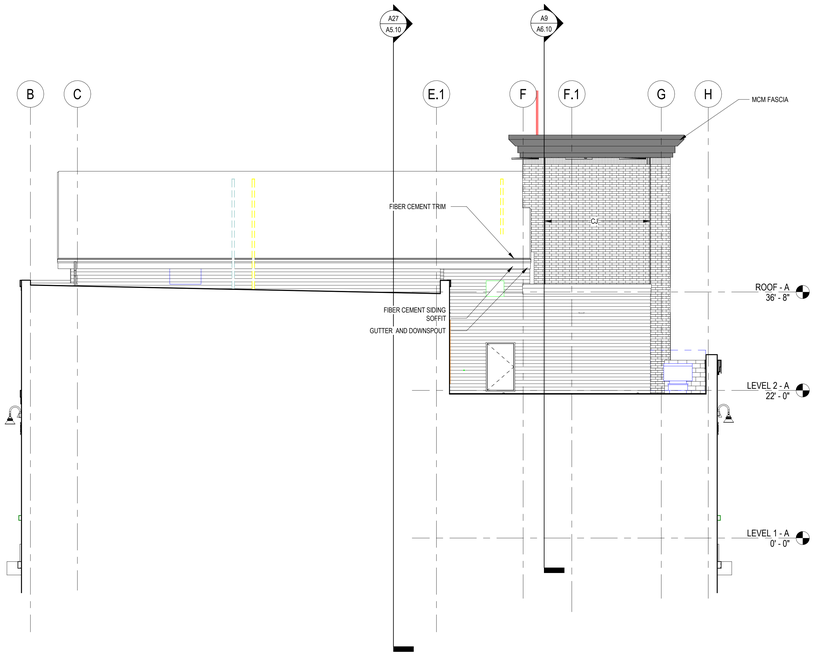

J16 EXTERIOR ELEVATION - FIRE EAST 2
1/8" = 1'-0"

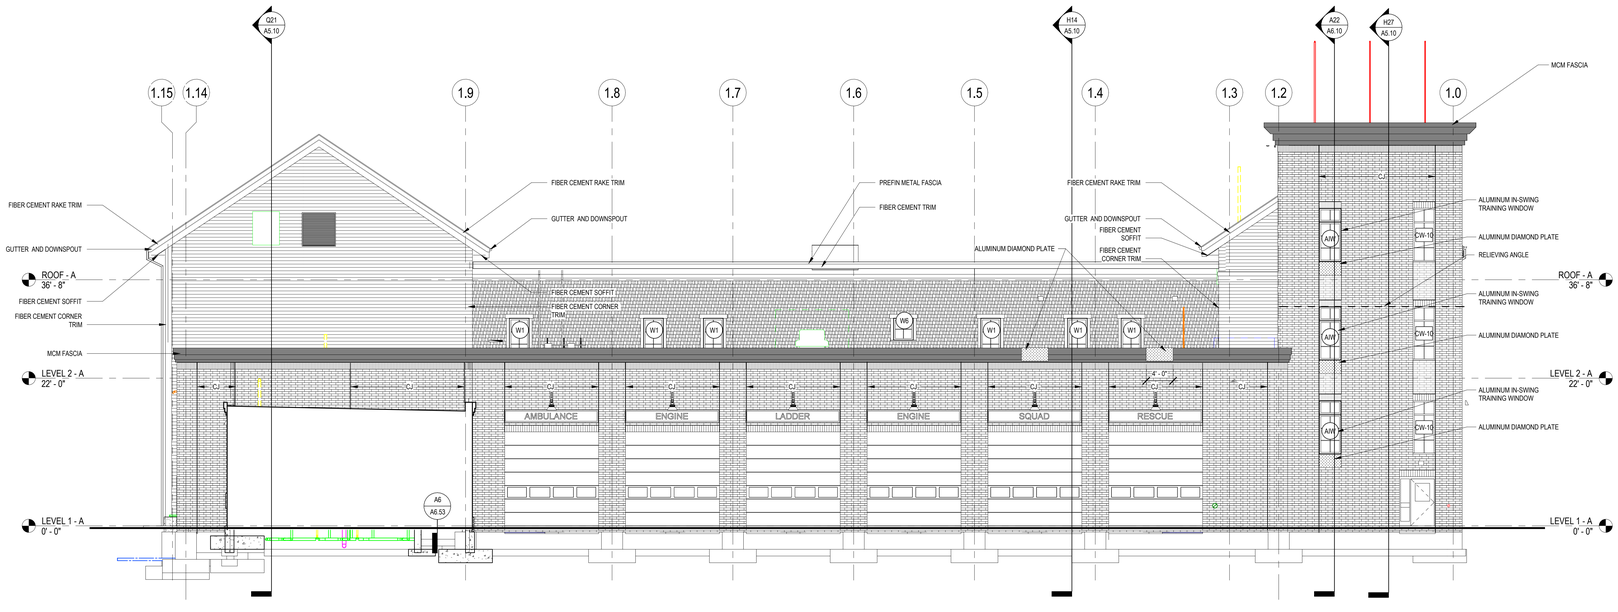

A27 EXTERIOR ELEVATION - FIRE NORTH
1/8" = 1'-0"

EXTERIOR ELEVATION GENERAL NOTES

1. EXTERIOR ELEVATIONS ARE PROVIDED TO SHOW THE GENERAL ARRANGEMENT OF EXTERIOR WALL FINISH MATERIALS. REFER TO WALL SECTIONS AND DETAILS FOR DETAILED DESCRIPTION OF CONSTRUCTION.
2. LINE OF GRADE INDICATED IS APPROXIMATE – REFER TO CIVIL / LANDSCAPE GRADING PLANS FOR GRADING INFORMATION.
3. WHERE PORTIONS OF ELEVATIONS ARE OBSCURED FROM VIEW BY FREESTANDING COLUMNS, FASCIA, ROOF EDGES, OR OTHER PROJECTING CONSTRUCTION, THE CONTRACTOR SHALL ASSUME THAT THE ADJACENT WALL FINISHES EXTEND INTO THE AREAS OBSCURED FROM VIEW, UNLESS SPECIFICALLY INDICATED AS OTHERWISE IN BUILDING AND WALL SECTIONS.
4. DIMENSIONAL INFORMATION PROVIDED RELATIVE TO MASONRY VENEER IS BASED ON NOMINAL FULL INCH MASONRY COURSING.
5. REFER TO ROOF PLAN FOR DESCRIPTION OF ROOFING SYSTEMS AND MATERIALS.
6. REFER TO CURTAIN-WALL TYPES AND DETAILS FOR INFORMATION RELATED TO CURTAIN-WALL, GLAZING TYPES, INSTALLATION, AND TRIM AT OPENINGS.
7. REFER TO WINDOW TYPES AND DETAILS FOR INFORMATION RELATED TO WINDOWS, OPERABLE SASH, GLAZING TYPES, INSTALLATION, AND TRIM AT OPENINGS.
8. REFER TO LOUVER TYPES AND DETAILS FOR INFORMATION RELATED TO LOUVER OPENINGS, SIZES, INSTALLATION, AND TRIM AT OPENINGS.
9. REFER TO BUILDING AND WALL SECTIONS FOR HEIGHT OF MASONRY COURSING AND TOP OF MASONRY ELEVATIONS.
10. PROVIDE MASONRY VENEER CONTROL JOINTS WHERE INDICATED IN ELEVATIONS. IN ADDITION, PROVIDE CONTROL JOINTS AT THE FOLLOWING LOCATIONS:
    a. ON ONE SIDE OF AN OUTWARD BUILDING CORNER WITHIN 2 '-4" OF THE CORNER.
    b. AT EACH INWARD BUILDING CORNER.
    c. WHERE THE HEIGHT OF THE FACADE MASONRY VENEER CHANGES.
    d. WHERE THE METHOD OF SUPPORT FOR MASONRY VENEER CHANGES, SUCH AS AT ENDS OF RELIEVING ANGLES OR STRUCTURAL LINTELS SUPPORTED FROM ROOF STRUCTURE.
    e. ON UNINTERRUPTED SPANS OF MASONRY VENEER AT MAXIMUM 24 '-0" SPACING.
11. SEALANT AND BACKER ROD AT MASONRY VENEER CONTROL JOINTS SHALL BE PROVIDED AND INSTALLED BY THE WATERPROOFING / JOINT SEALANT SUB-CONTRACTOR.
12. WHERE LOOSE LINTELS CROSS CONTROL JOINTS, PROVIDE BOND-BREAK FABRIC WRAP OF LINTEL END AT PORTION OF LINTEL EXTENDING PAST CONTROL JOINT.
13. WHERE MASONRY VENEER MATERIAL CHANGES OCCUR, INCLUDING FROM BRICK TO CMU OR PRECAST CONCRETE, PROVIDE A BOND BREAK SEPARATOR BETWEEN COURSES.
14. ELEVATIONS MAY NOT SHOW ALL BUILDING FEATURES WITH CLARITY, SUCH AS REGLET COUNTER-FLASHINGS AND TERMINATION BARS WHERE ROOF MEMBRANE FLASHINGS TERMINATE ON SIDE WALLS. REFER TO WALL SECTION AND ROOF EDGE DETAILS FOR DETAILS AND INFORMATION RELATED TO THESE CONDITIONS.
15. PAINT ALL EXPOSED LINTELS TO MATCH ADJACENT WALL.

EXTERIOR ELEVATION SYMBOLS LEGEND

- CAM — CAMERA; SEE SECURITY DWGS
- SPK — SPEAKER; SEE COMMUNICATION DWGS
- CR — CARD READER; SEE TECHNOLOGY DWGS
- A1 — VIDEO INTERCOM; SEE TECHNOLOGY DWGS
- DO — VIDEO INTERCOM; SEE TECHNOLOGY DWGS
- H/S — FIRE ALARM HORN/ STROBE; SEE FIRE ALARM DWGS
- FA — RED FIRE ALARM BEACON; SEE FIRE ALARM DWGS
- SEC — AMBER SECURITY BEACON; SEE FIRE ALARM AND TECHNOLOGY DRAWINGS
- SPR — SPRINKLER ALARM BEACON AND BELL; SEE FIRE ALARM DWGS
- H — HOSE BIB; SEE PLUMBING DWGS
- PENDANT MOUNT LIGHT FIXTURE, SEE ELEC. DWGS. LOCATE SL4 AT 8'-0" ABOVE LEVEL 1 TO B.O. FIXTURE. LOCATE SL5 AT 14'-0" ABOVE LEVEL 1 TO B.O. FIXTURE.
- WALL SCONCE LIGHT FIXTURE, SEE ELEC. DWGS. LOCATE LEVEL 1 SC1 AT 7'-8" ABOVE LEVEL 1 TO B.O. FIXTURE. LOCATE LEVEL 2 SC-1 AT 4'-0" ABOVE LEVEL 2 TO B.O. FIXTURE
- 3/4" — EXTENT OF BRICK VENEER PROJECTING BEYOND THE DATUM FACE OF BRICK VENEER PLANE. SEE PROJECT DETAILS AND SPECIAL BRICK SHAPES FOR ASSEMBLIES

ELEVATION SYMBOLS LEGEND

- CAM — CAMERA; SEE SECURITY DWGS
- SPK — SPEAKER; SEE COMMUNICATION DWGS
- CR — CARD READER; SEE TECHNOLOGY DWGS
- A1 — VIDEO INTERCOM; SEE TECHNOLOGY DWGS
- DO — DOOR OPENER; SEE SECURITY DWGS
- H/S — FIRE ALARM HORN/STROBE; SEE FIRE ALARM DWGS
- FA — RED FIRE ALARM BEACON; SEE FIRE ALARM DWGS
- SEC — AMBER SECURITY BEACON; SEE FIRE ALARM AND TECHNOLOGY DRAWINGS
- SPR — SPRINKLER ALARM BEACON AND BELL; SEE FIRE ALARM DWGS
- H — HOSE BIB; SEE PLUMBING DWGS
- PENDANT MOUNT LIGHT FIXTURE, SEE ELEC. DWGS. LOCATE SL4 AT 8'-0" ABOVE LEVEL 1 TO B.O. FIXTURE. LOCATE SL5 AT 14'-0" ABOVE LEVEL 1 TO B.O. FIXTURE.
- WALL SCONCE LIGHT FIXTURE, SEE ELEC. DWGS. LOCATE LEVEL 1 SC1 AT 7'-8" ABOVE LEVEL 1 TO B.O. FIXTURE. LOCATE LEVEL 2 SC-1 AT 4'-0" ABOVE LEVEL 2 TO B.O. FIXTURE
- 3/4" — EXTENT OF BRICK VENEER PROJECTING BEYOND THE DATUM FACE OF BRICK VENEER PLANE. SEE PROJECT DETAILS AND SPECIAL BRICK SHAPES FOR ASSEMBLIES

EXTERIOR MATERIALS LEGEND

- BRICK VENEER
- FIBER CEMENT SIDING
- FIBER CEMENT SHINGLE
- METAL PANEL / MCM PANEL
- CAST STONE
- CORRUGATED METAL PANEL (SIDING AND EQUIPMENT SCREENS)
- ALUMINUM DIAMOND PLATE
- VISION PANEL - OPERABLE

DORE + WHITTIER

MASSACHUSETTS
260 MERRIMAC STREET BUILDING 7, 2ND FLOOR
NEWBURYPORT, MA 01950
P; (978) 499-2999

VERMONT
212 BATTERY STREET
BURLINGTON, VT 05401
P: (802) 863-1428

MEDWAY MUNICIPAL COMPLEX

120 Main Street
Medway Massachusetts 02053

PROJECT NUMBER: 25-0867

SEAL AND SIGNATURE:

REVISIONS:


NO.	DATE	TITLE

ISSUE TITLE AND DATE:

BID SET
12/08/2026

COPYRIGHT © 2026 by Dore & Whittier Architects, Inc. (D+W). These documents are D+W's instruments of service and as such, D+W retains all copyrights, common law, and statutory rights. Use of these documents without D+W's express written permission will result in copyright infringement.

KEY PLAN

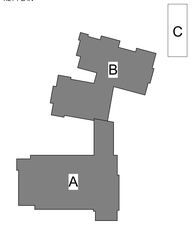


ORIENTATION AND SCALE:

0 4' 8' 16'
SCALE: 1/8"=1'-0" GRAPHIC SCALE


SHEET TITLE:
EXTERIOR ELEVATIONS

SHEET NUMBER:
A4.12


Autodesk Docs://Medway Municipal Complex/ARCH - 887 - MEDWAY MUNICIPAL COMPLEX.rvt
11/6/2026 9:40:47 PM

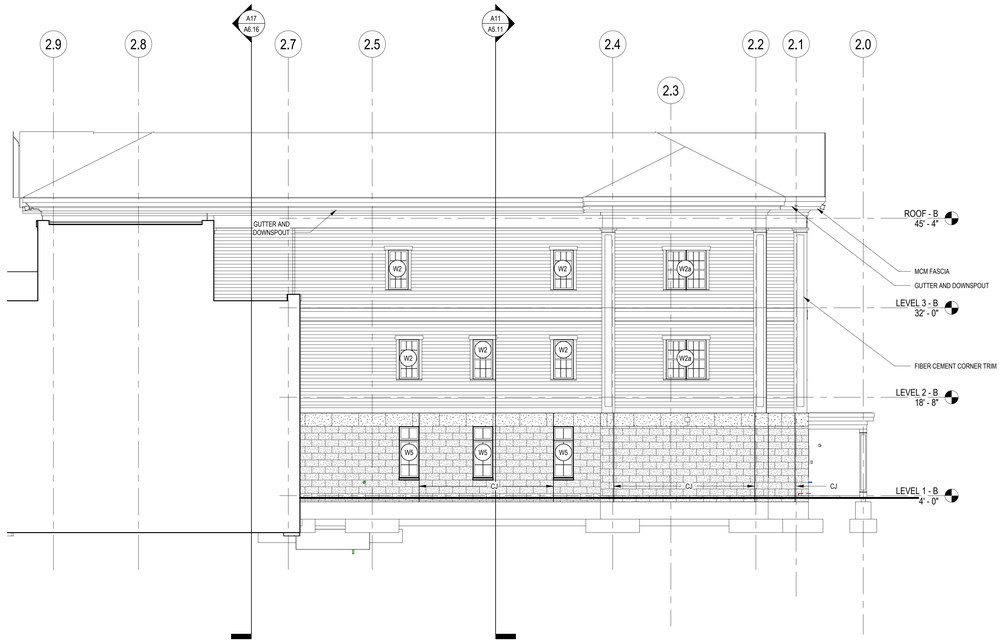


K27 EXTERIOR ELEVATION - TOWN HALL NORTH
1/8" = 1'-0"

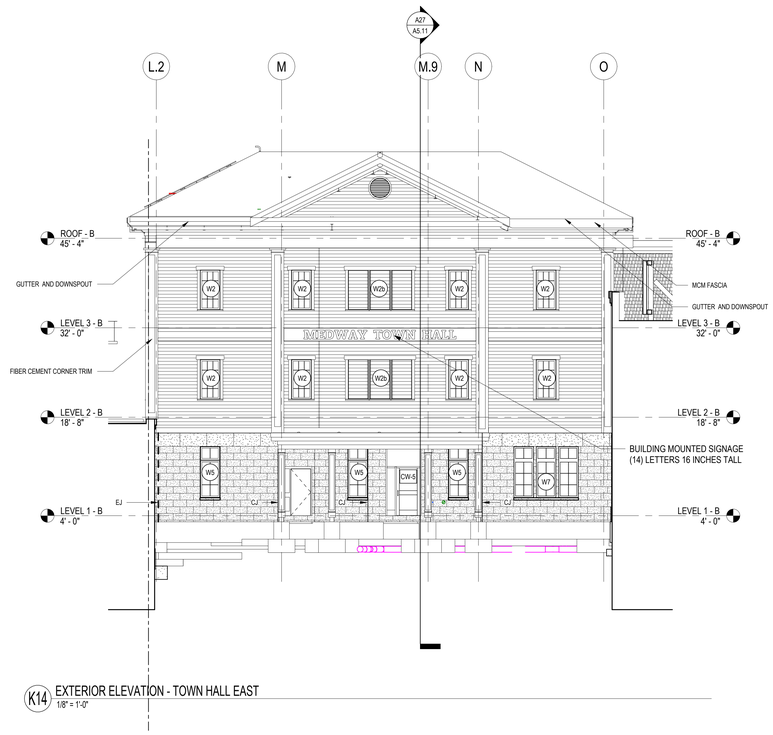


K14 EXTERIOR ELEVATION - TOWN HALL EAST
1/8" = 1'-0"

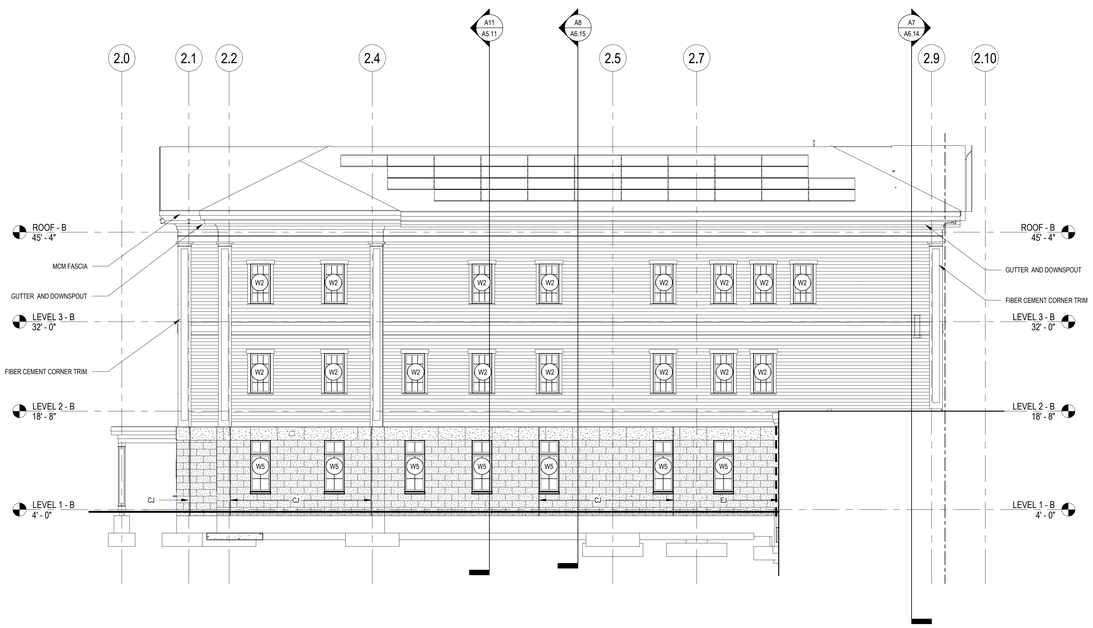

A27 EXTERIOR ELEVATION - TOWN HALL SOUTH
1/8" = 1'-0"

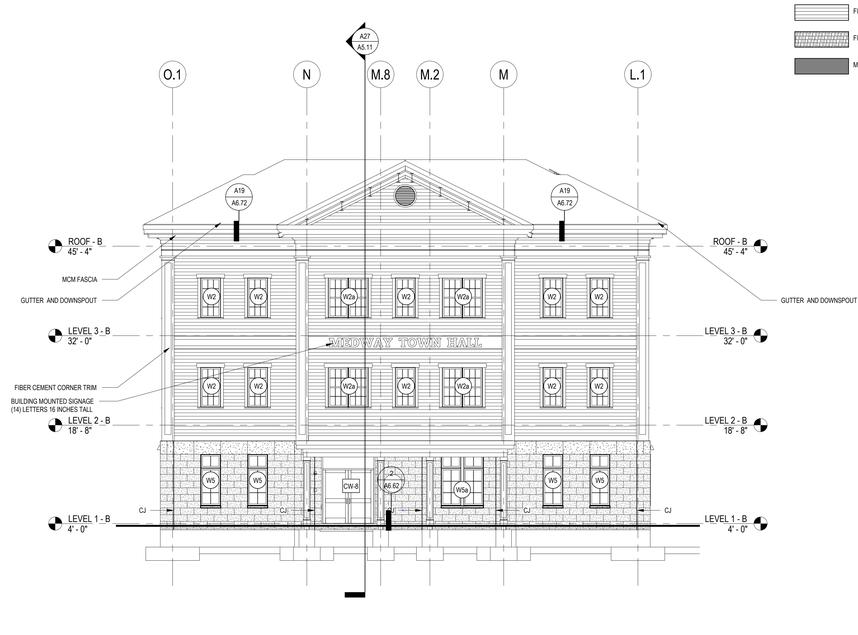

A14 EXTERIOR ELEVATION - TOWN HALL WEST
1/8" = 1'-0"

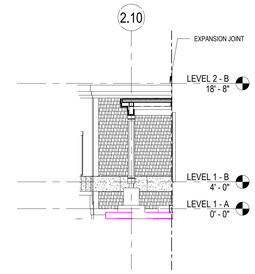

U10 EXTERIOR ELEVATION - FITNESS NORTH
1/8" = 1'-0"

EXTERIOR ELEVATION GENERAL NOTES

1. EXTERIOR ELEVATIONS ARE PROVIDED TO SHOW THE GENERAL ARRANGEMENT OF EXTERIOR WALL FINISH MATERIALS. REFER TO WALL SECTIONS AND DETAILS FOR DETAILED DESCRIPTION OF CONSTRUCTION.
2. LINE OF GRADE INDICATED IS APPROXIMATE – REFER TO CIVIL / LANDSCAPE GRADING PLANS FOR GRADING INFORMATION.
3. WHERE PORTIONS OF ELEVATIONS ARE OBSCURED FROM VIEW BY FREESTANDING COLUMNS, FASCIA, ROOF EDGES, OR OTHER PROJECTING CONSTRUCTION, THE CONTRACTOR SHALL ASSUME THAT THE ADJACENT WALL FINISHES EXTEND INTO THE AREAS OBSCURED FROM VIEW, UNLESS SPECIFICALLY INDICATED AS OTHERWISE IN BUILDING AND WALL SECTIONS.
4. DIMENSIONAL INFORMATION PROVIDED RELATIVE TO MASONRY VENEER IS BASED ON NOMINAL FULL INCH MASONRY COURSING.
5. REFER TO ROOF PLAN FOR DESCRIPTION OF ROOFING SYSTEMS AND MATERIALS.
6. REFER TO CURTAIN-WALL TYPES AND DETAILS FOR INFORMATION RELATED TO CURTAIN-WALL, GLAZING TYPES, INSTALLATION, AND TRIM AT OPENINGS.
7. REFER TO WINDOW TYPES AND DETAILS FOR INFORMATION RELATED TO WINDOWS, OPERABLE SASH, GLAZING TYPES, INSTALLATION, AND TRIM AT OPENINGS.
8. REFER TO LOUVER TYPES AND DETAILS FOR INFORMATION RELATED TO LOUVER OPENINGS, SIZES, INSTALLATION, AND TRIM AT OPENINGS.
9. REFER TO BUILDING AND WALL SECTIONS FOR HEIGHT OF MASONRY COURSING AND TOP OF MASONRY ELEVATIONS.
10. PROVIDE MASONRY VENEER CONTROL JOINTS WHERE INDICATED IN ELEVATIONS. IN ADDITION, PROVIDE CONTROL JOINTS AT THE FOLLOWING LOCATIONS:
    a. ON ONE SIDE OF AN OUTWARD BUILDING CORNER WITHIN 2 '-4" OF THE CORNER.
    b. AT EACH INWARD BUILDING CORNER.
    c. WHERE THE HEIGHT OF THE FACADE MASONRY VENEER CHANGES.
    d. WHERE THE METHOD OF SUPPORT FOR MASONRY VENEER CHANGES, SUCH AS AT ENDS OF RELIEVING ANGLES OR STRUCTURAL LINTELS SUPPORTED FROM ROOF STRUCTURE.
    e. ON UNINTERRUPTED SPANS OF MASONRY VENEER AT MAXIMUM 24 '-0" SPACING.
11. SEALANT AND BACKER ROD AT MASONRY VENEER CONTROL JOINTS SHALL BE PROVIDED AND INSTALLED BY THE WATERPROOFING / JOINT SEALANT SUB-CONTRACTOR.
12. WHERE LOOSE LINTELS CROSS CONTROL JOINTS, PROVIDE BOND-BREAK FABRIC WRAP OF LINTEL END AT PORTION OF LINTEL EXTENDING PAST CONTROL JOINT.
13. WHERE MASONRY VENEER MATERIAL CHANGES OCCUR, INCLUDING FROM BRICK TO CMU OR PRECAST CONCRETE, PROVIDE A BOND BREAK SEPARATOR BETWEEN COURSES.
14. ELEVATIONS MAY NOT SHOW ALL BUILDING FEATURES WITH CLARITY, SUCH AS REGLET COUNTER-FLASHINGS AND TERMINATION BARS WHERE ROOF MEMBRANE FLASHINGS TERMINATE ON SIDE WALLS. REFER TO WALL SECTION AND ROOF EDGE DETAILS FOR DETAILS AND INFORMATION RELATED TO THESE CONDITIONS.
15. PAINT ALL EXPOSED LINTELS TO MATCH ADJACENT WALL.

EXTERIOR ELEVATION SYMBOLS LEGEND

- CAMERA; SEE SECURITY DWGS
- SPEAKER; SEE COMMUNICATION DWGS
- CARD READER; SEE TECHNOLOGY DWGS
- VIDEO INTERCOM; SEE TECHNOLOGY DWGS
- VIDEO INTERCOM; SEE TECHNOLOGY DWGS
- PENDANT MOUNT LIGHT FIXTURE, SEE ELEC. DWGS. LOCATE SL4 AT 8'-0" ABOVE LEVEL 1 TO B.O. FIXTURE. LOCATE SL5 AT 14'-0" ABOVE LEVEL 1 TO B.O. FIXTURE.
- WALL SCONCE LIGHT FIXTURE, SEE ELEC. DWGS. LOCATE LEVEL 1 SC1 AT 7'-8" ABOVE LEVEL 1 TO B.O. FIXTURE. LOCATE LEVEL 2 SC-1 AT 4'-0" ABOVE LEVEL 2 TO B.O. FIXTURE
- EXTENT OF BRICK VENEER PROJECTING BEYOND THE DATUM FACE OF BRICK VENEER PLANE. SEE PROJECT DETAILS AND SPECIAL BRICK SHAPES FOR ASSEMBLIES
- FIRE ALARM HORN/ STROBE; SEE FIRE ALARM DWGS
- RED FIRE ALARM BEACON; SEE FIRE ALARM DWGS
- AMBER SECURITY BEACON; SEE FIRE ALARM AND TECHNOLOGY DRAWINGS
- SPRINKLER ALARM BEACON AND BELL; SEE FIRE ALARM DWGS
- HOSE BIB; SEE PLUMBING DWGS

ELEVATION SYMBOLS LEGEND

- CAM — CAMERA; SEE SECURITY DWGS
- SPK — SPEAKER; SEE COMMUNICATION DWGS
- CR — CARD READER; SEE TECHNOLOGY DWGS
- A1 — VIDEO INTERCOM; SEE TECHNOLOGY DWGS
- DO — DOOR OPENER; SEE SECURITY DWGS
- PENDANT MOUNT LIGHT FIXTURE, SEE ELEC. DWGS. LOCATE SL4 AT 8'-0" ABOVE LEVEL 1 TO B.O. FIXTURE. LOCATE SL5 AT 14'-0" ABOVE LEVEL 1 TO B.O. FIXTURE.
- WALL SCONCE LIGHT FIXTURE, SEE ELEC. DWGS. LOCATE LEVEL 1 SC1 AT 7'-8" ABOVE LEVEL 1 TO B.O. FIXTURE. LOCATE LEVEL 2 SC-1 AT 4'-0" ABOVE LEVEL 2 TO B.O. FIXTURE
- 3/4" — EXTENT OF BRICK VENEER PROJECTING BEYOND THE DATUM FACE OF BRICK VENEER PLANE. SEE PROJECT DETAILS AND SPECIAL BRICK SHAPES FOR ASSEMBLIES
- H/S — FIRE ALARM HORN/STROBE, SEE FIRE ALARM DWGS
- FA — RED FIRE ALARM BEACON; SEE FIRE ALARM DWGS
- SEC — AMBER SECURITY BEACON; SEE FIRE ALARM AND TECHNOLOGY DRAWINGS
- SPR — SPRINKLER ALARM BEACON AND BELL; SEE FIRE ALARM DWGS
- H — HOSE BIB; SEE PLUMBING DWGS

EXTERIOR MATERIALS LEGEND

- BRICK VENEER
- FIBER CEMENT SIDING
- FIBER CEMENT SHINGLE
- METAL PANEL / MCM PANEL
- CAST STONE
- CORRUGATED METAL PANEL (SIDING AND EQUIPMENT SCREENS)
- ALUMINUM DIAMOND PLATE
- VISION PANEL - OPERABLE

DORE + WHITTIER

MASSACHUSETTS
260 MERRIMAC STREET BUILDING 7, 2ND FLOOR
NEWBURYPORT, MA 01950
P: (978) 499-2999

VERMONT
212 BATTERY STREET
BURLINGTON, VT 05401
P: (802) 863-1428

MEDWAY MUNICIPAL COMPLEX

120 Main Street
Medway Massachusetts 02053

PROJECT NUMBER: 25-0867

SEAL AND SIGNATURE:

REVISIONS:


NO.	DATE	TITLE

ISSUE TITLE AND DATE:

BID SET
12/08/2026

COPYRIGHT © 2026 by Dore & Whittier Architects, Inc. (D+W). These documents are D+W's instruments of service and as such, D+W retains all copyrights, common law, and statutory rights. Use of these documents without D+W's express written permission will result in copyright infringement.

KEY PLAN

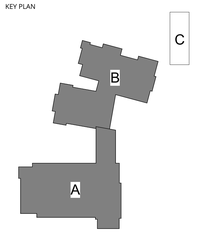


ORIENTATION AND SCALE:

0 4' 8' 16'
SCALE: 1/8"=1'-0" GRAPHIC SCALE

SHEET TITLE:
EXTERIOR ELEVATIONS

SHEET NUMBER:
A4.13

Autodesk Docs://Medway Municipal Complex/ARCH - 867 - MEDWAY MUNICIPAL COMPLEX.rvt
11/16/2026 9:41:04 PM

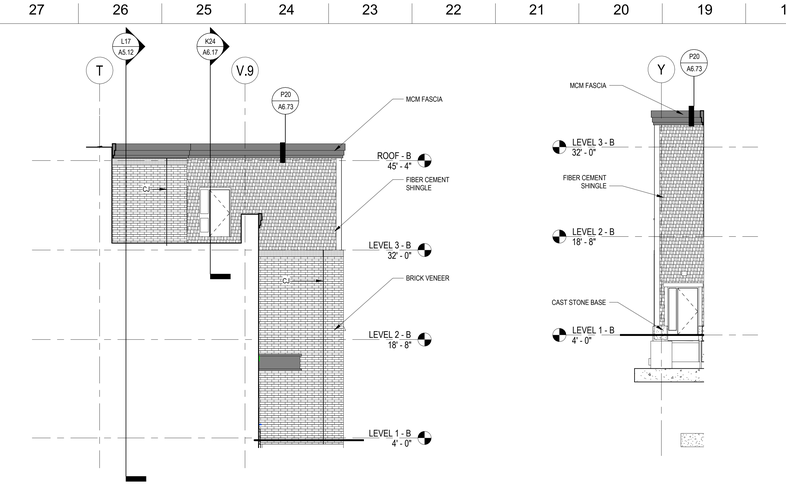

S27 EXTERIOR ELEVATION - POLICE EAST 2
1/8" = 1'-0"

S21 EXTERIOR ELEVATION - POLICE WEST 2
1/8" = 1'-0"

ELEVATION SYMBOLS LEGEND

CAM	CAMERA; SEE SECURITY DWGS	H/S	FIRE ALARM HORN/STROBE; SEE FIRE ALARM DWGS
SPK	SPEAKER; SEE COMMUNICATION DWGS	FA	RED FIRE ALARM BEACON; SEE FIRE ALARM DWGS
CR	CARD READER; SEE TECHNOLOGY DWGS	SEC	AMBER SECURITY BEACON; SEE FIRE ALARM AND TECHNOLOGY DRAWINGS
A1	VIDEO INTERCOM; SEE TECHNOLOGY DWGS	SPR	SPRINKLER ALARM BEACON AND BELL; SEE FIRE ALARM DWGS
DO	DOOR OPENER; SEE SECURITY DWGS	H	HOSE BIB; SEE PLUMBING DWGS

PENDANT MOUNT LIGHT FIXTURE, SEE ELEC. DWGS. LOCATE SL4 AT 8'-0" ABOVE LEVEL 1 TO B.O. FIXTURE. LOCATE SL5 AT 14'-0" ABOVE LEVEL 1 TO B.O. FIXTURE.

WALL SCONCE LIGHT FIXTURE, SEE ELEC. DWGS. LOCATE LEVEL 1 SC1 AT 7'-8" ABOVE LEVEL 1 TO B.O. FIXTURE. LOCATE LEVEL 2 SC-1 AT 4'-0" ABOVE LEVEL 2 TO B.O. FIXTURE

3/4" = EXTENT OF BRICK VENEER PROJECTING BEYOND THE DATUM FACE OF BRICK VENEER PLANE. SEE PROJECT DETAILS AND SPECIAL BRICK SHAPES FOR ASSEMBLIES

EXTERIOR ELEVATION SYMBOLS LEGEND

O CAM	CAMERA; SEE SECURITY DWGS	H/ S)	FIRE ALARM HORN/ STROBE; SEE FIRE ALARM DWGS
SP K)	SPEAKER; SEE COMMUNICATION DWGS	FA	RED FIRE ALARM BEACON; SEE FIRE ALARM DWGS
CR	CARD READER; SEE TECHNOLOGY DWGS	SE C)	AMBER SECURITY BEACON; SEE FIRE ALARM AND TECHNOLOGY DRAWINGS
A1	VIDEO INTERCOM; SEE TECHNOLOGY DWGS	SP R)	SPRINKLER ALARM BEACON AND BELL; SEE FIRE ALARM DWGS
D O)	VIDEO INTERCOM; SEE TECHNOLOGY DWGS	H	HOSE BIB; SEE PLUMBING DWGS

PENDANT MOUNT LIGHT FIXTURE, SEE ELEC. DWGS. LOCATE SL4 AT 8'-0" ABOVE LEVEL 1 TO B.O. FIXTURE. LOCATE SL5 AT 14'-0" ABOVE LEVEL 1 TO B.O. FIXTURE.

WALL SCONCE LIGHT FIXTURE, SEE ELEC. DWGS. LOCATE LEVEL 1 SC1 AT 7'-8" ABOVE LEVEL 1 TO B.O. FIXTURE. LOCATE LEVEL 2 SC-1 AT 4'-0" ABOVE LEVEL 2 TO B.O. FIXTURE


3/4" = EXTENT OF BRICK VENEER PROJECTING BEYOND THE DATUM FACE OF BRICK VENEER PLANE. SEE PROJECT DETAILS AND SPECIAL BRICK SHAPES FOR ASSEMBLIES


EXTERIOR MATERIALS LEGEND

- BRICK VENEER
- FIBER CEMENT SIDING
- FIBER CEMENT SHINGLE
- METAL PANEL / MCM PANEL
- CAST STONE
- CORRUGATED METAL PANEL (SIDING AND EQUIPMENT SCREENS)
- ALUMINUM DIAMOND PLATE
- VISION PANEL - OPERABLE


EXTERIOR ELEVATION GENERAL NOTES

1. EXTERIOR ELEVATIONS ARE PROVIDED TO SHOW THE GENERAL ARRANGEMENT OF EXTERIOR WALL FINISH MATERIALS. REFER TO WALL SECTIONS AND DETAILS FOR DETAILED DESCRIPTION OF CONSTRUCTION.
2. LINE OF GRADE INDICATED IS APPROXIMATE – REFER TO CIVIL / LANDSCAPE GRADING PLANS FOR GRADING INFORMATION.
3. WHERE PORTIONS OF ELEVATIONS ARE OBSCURED FROM VIEW BY FREESTANDING COLUMNS, FASCIA, ROOF EDGES, OR OTHER PROJECTING CONSTRUCTION, THE CONTRACTOR SHALL ASSUME THAT THE ADJACENT WALL FINISHES EXTEND INTO THE AREAS OBSCURED FROM VIEW, UNLESS SPECIFICALLY INDICATED AS OTHERWISE IN BUILDING AND WALL SECTIONS.
4. DIMENSIONAL INFORMATION PROVIDED RELATIVE TO MASONRY VENEER IS BASED ON NOMINAL FULL INCH MASONRY COURSING.
5. REFER TO ROOF PLAN FOR DESCRIPTION OF ROOFING SYSTEMS AND MATERIALS.
6. REFER TO CURTAIN-WALL TYPES AND DETAILS FOR INFORMATION RELATED TO CURTAIN-WALL, GLAZING TYPES, INSTALLATION, AND TRIM AT OPENINGS.
7. REFER TO WINDOW TYPES AND DETAILS FOR INFORMATION RELATED TO WINDOWS, OPERABLE SASH, GLAZING TYPES, INSTALLATION, AND TRIM AT OPENINGS.
8. REFER TO LOUVER TYPES AND DETAILS FOR INFORMATION RELATED TO LOUVER OPENINGS, SIZES, INSTALLATION, AND TRIM AT OPENINGS.
9. REFER TO BUILDING AND WALL SECTIONS FOR HEIGHT OF MASONRY COURSING AND TOP OF MASONRY ELEVATIONS.
10. PROVIDE MASONRY VENEER CONTROL JOINTS WHERE INDICATED IN ELEVATIONS. IN ADDITION, PROVIDE CONTROL JOINTS AT THE FOLLOWING LOCATIONS:
    a. ON ONE SIDE OF AN OUTWARD BUILDING CORNER WITHIN 2 '-4" OF THE CORNER.
    b. AT EACH INWARD BUILDING CORNER.
    c. WHERE THE HEIGHT OF THE FACADE MASONRY VENEER CHANGES.
    d. WHERE THE METHOD OF SUPPORT FOR MASONRY VENEER CHANGES, SUCH AS AT ENDS OF RELIEVING ANGLES OR STRUCTURAL LINTELS SUPPORTED FROM ROOF STRUCTURE.
    e. ON UNINTERRUPTED SPANS OF MASONRY VENEER AT MAXIMUM 24 '-0" SPACING.
11. SEALANT AND BACKER ROD AT MASONRY VENEER CONTROL JOINTS SHALL BE PROVIDED AND INSTALLED BY THE WATERPROOFING / JOINT SEALANT SUB-CONTRACTOR.
12. WHERE LOOSE LINTELS CROSS CONTROL JOINTS, PROVIDE BOND-BREAK FABRIC WRAP OF LINTEL END AT PORTION OF LINTEL EXTENDING PAST CONTROL JOINT.
13. WHERE MASONRY VENEER MATERIAL CHANGES OCCUR, INCLUDING FROM BRICK TO CMU OR PRECAST CONCRETE, PROVIDE A BOND BREAK SEPARATOR BETWEEN COURSES.
14. ELEVATIONS MAY NOT SHOW ALL BUILDING FEATURES WITH CLARITY, SUCH AS REGLET COUNTER-FLASHINGS AND TERMINATION BARS WHERE ROOF MEMBRANE FLASHINGS TERMINATE ON SIDE WALLS. REFER TO WALL SECTION AND ROOF EDGE DETAILS FOR DETAILS AND INFORMATION RELATED TO THESE CONDITIONS.
15. PAINT ALL EXPOSED LINTELS TO MATCH ADJACENT WALL.

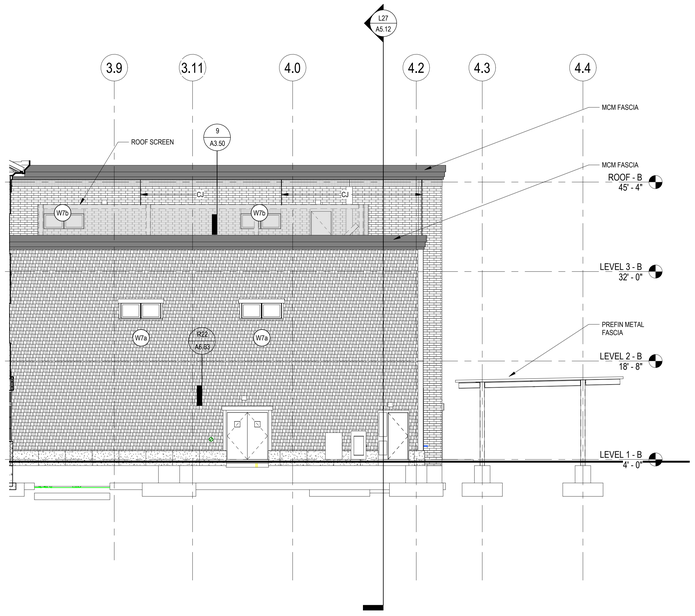

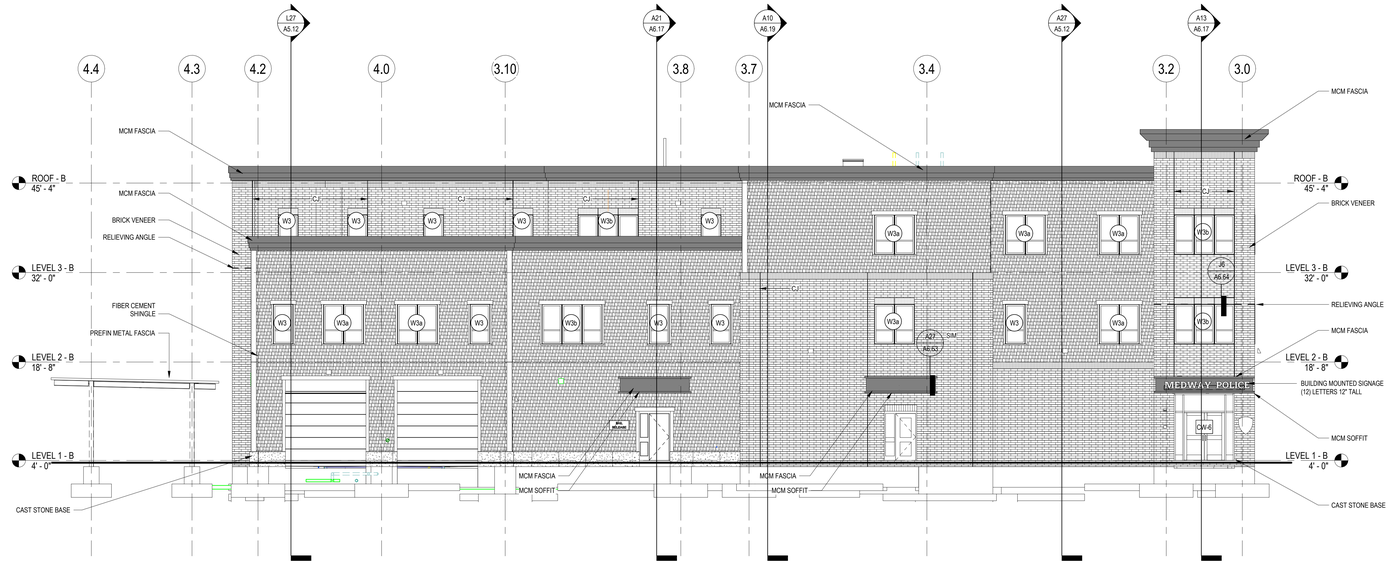


J27 EXTERIOR ELEVATION - POLICE SOUTH
1/8" = 1'-0"

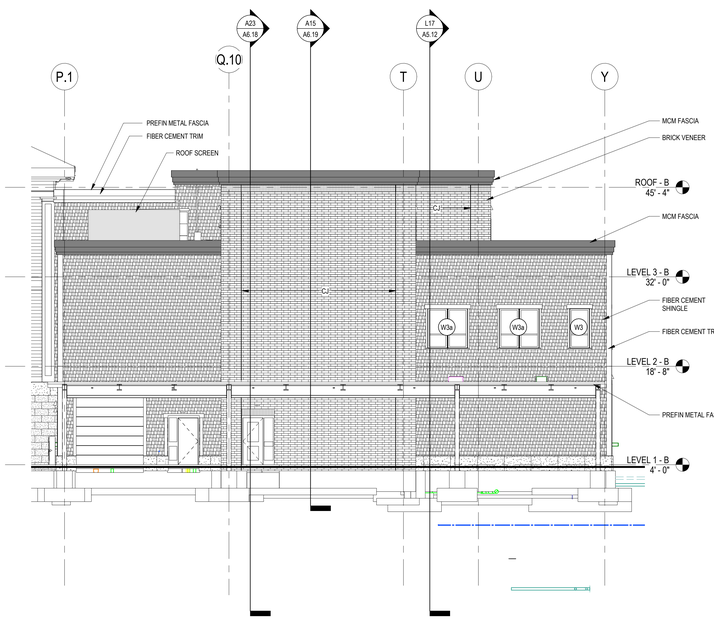


A27 EXTERIOR ELEVATION - POLICE EAST
1/8" = 1'-0"

J18 EXTERIOR ELEVATION - POLICE NORTH
1/8" = 1'-0"

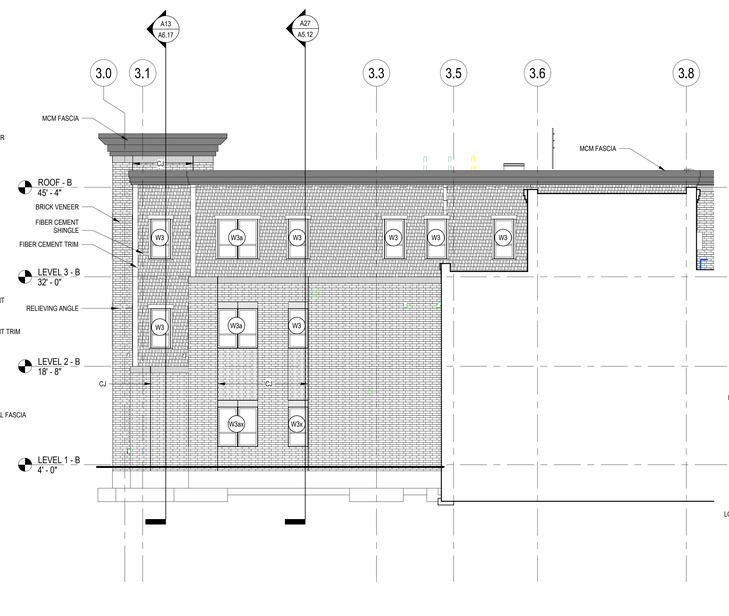

A18 EXTERIOR ELEVATION - POLICE SOUTH 2
1/8" = 1'-0"

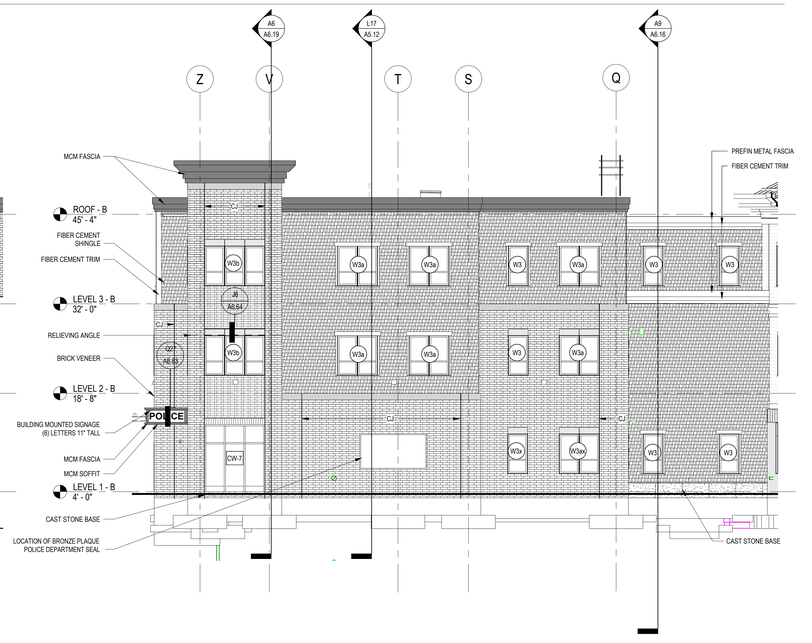

A10 EXTERIOR ELEVATION - POLICE WEST
1/8" = 1'-0"

DORE + WHITTIER

MASSACHUSETTS
260 MERRIMAC STREET BUILDING 7, 2ND FLOOR
NEWBURYPORT, MA 01950
P: (978) 499-2999

VERMONT
212 BATTERY STREET
BURLINGTON, VT 05401
P: (802) 863-1428

MEDWAY MUNICIPAL COMPLEX

120 Main Street
Medway Massachusetts 02053

PROJECT NUMBER: 25-0867

SEAL AND SIGNATURE:

REVISIONS:


NO.	DATE	TITLE

ISSUE TITLE AND DATE:

BID SET
12/08/2026

COPYRIGHT © 2026 by Dore & Whittier Architects, Inc. (D+W). These documents are D+W's instruments of service and as such, D+W retains all copyrights, common law, and statutory rights. Use of these documents without D+W's express written permission will result in copyright infringement.

KEY PLAN

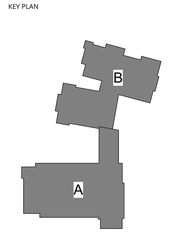

ORIENTATION AND SCALE:

0 4' 8' 16'
SCALE: 1/8"=1'-0" GRAPHIC SCALE

SHEET TITLE:

EXTERIOR ELEVATIONS

SHEET NUMBER:

A4.14

Autodesk Docs://Medway Municipal Complex/ARCH - 867 - MEDWAY MUNICIPAL COMPLEX.rvt

11/19/2026 9:41:30 PM