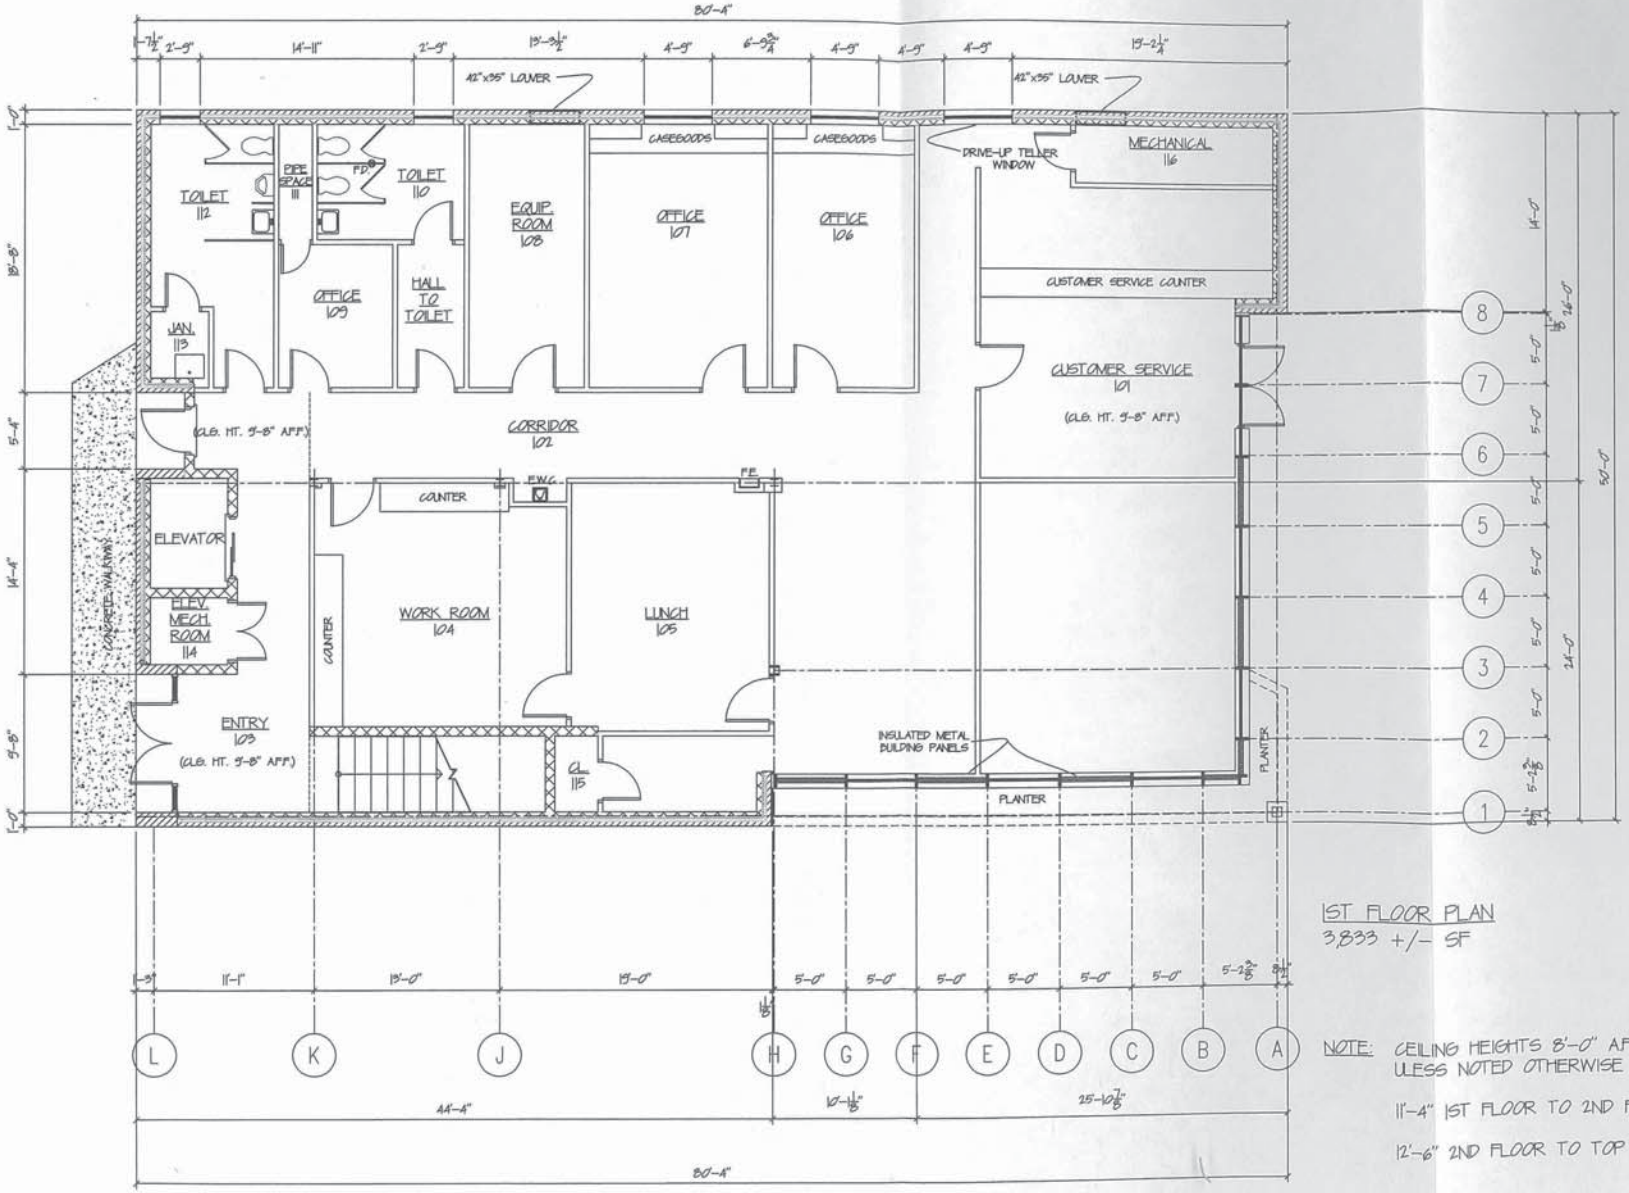



1ST FLOOR PLAN
3,833 +/- SF

NOTE: CEILING HEIGHTS 8'-0" A.F.F. UNLESS NOTED OTHERWISE

11'-4" 1ST FLOOR TO 2ND FLOOR

12'-6" 2ND FLOOR TO TOP OF JOISTS

DRAWING EXISTING 1st FLOOR
PROJECT PROPOSED ORANGE BROADBAND FACILITY
211 N. FLORES ALAMOGORDO, NEW MEXICO
PROJECT NO
DESCRIPTION
APP
BY
DATE
ACTION
DRAWING NO A1-1

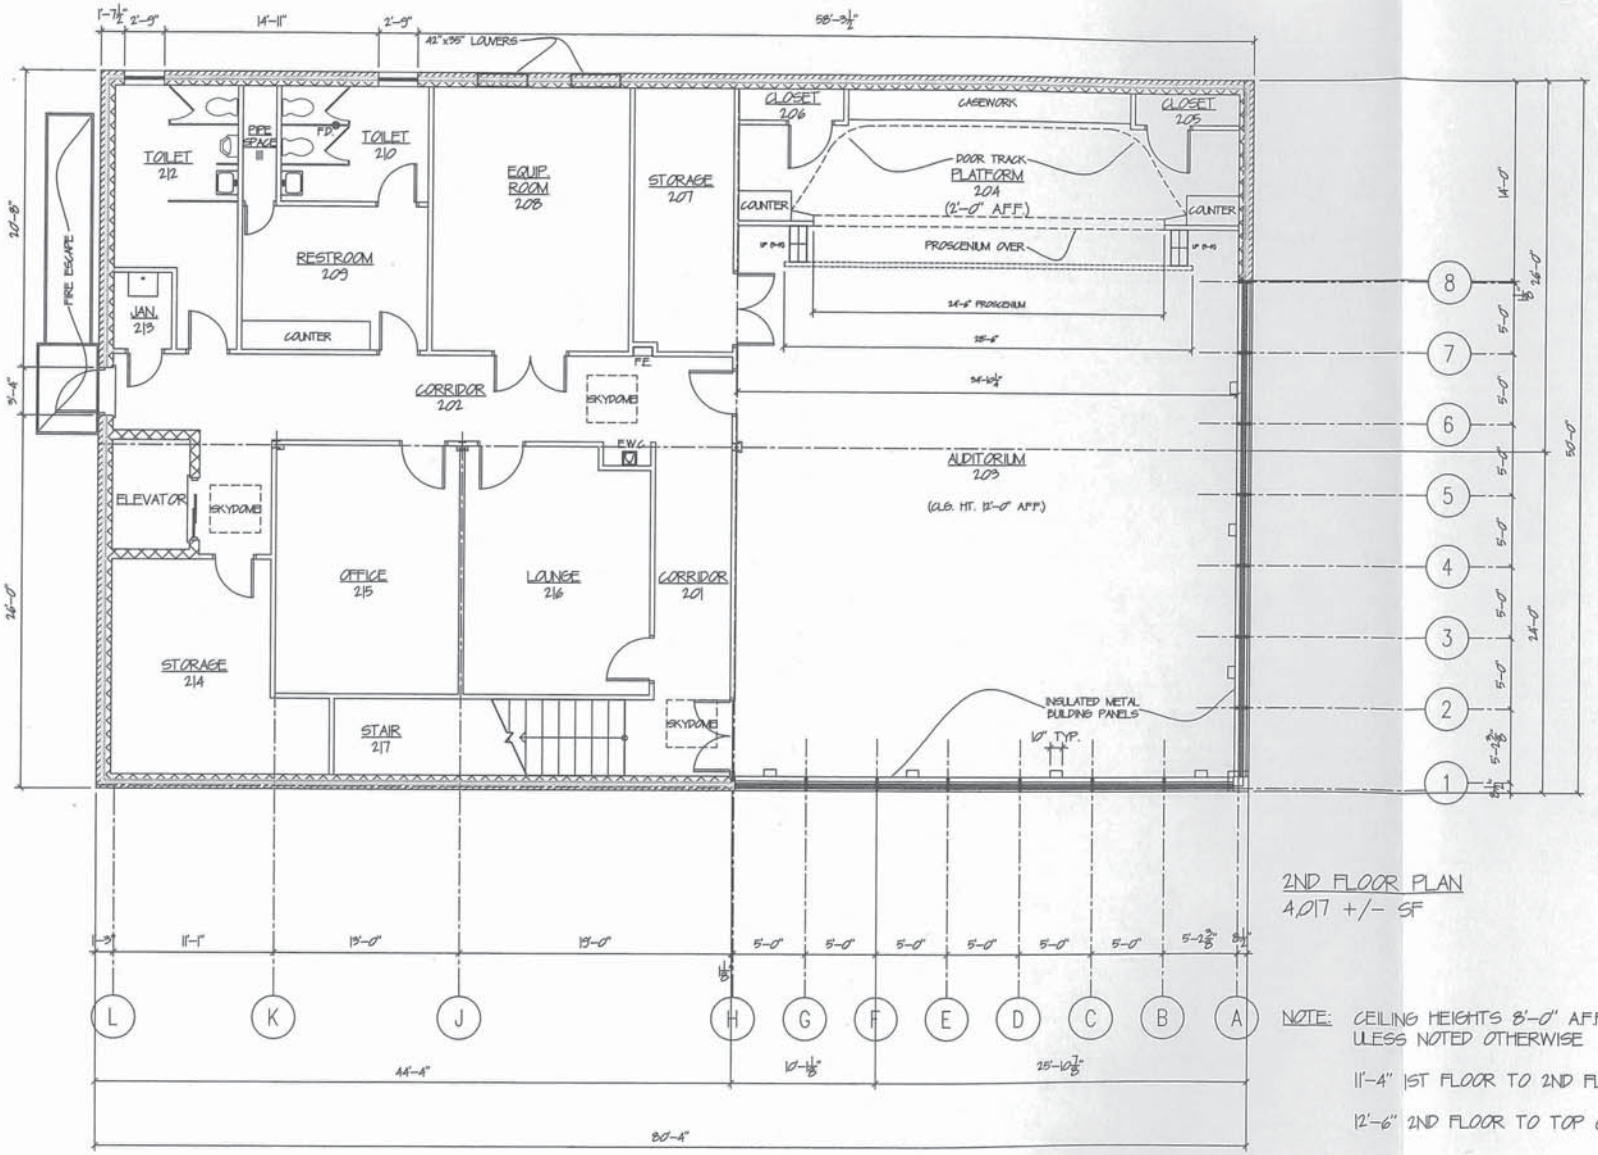

2ND FLOOR PLAN
4,017 +/- SF

NOTE: CEILING HEIGHTS 8'-0" AFF. ULESS NOTED OTHERWISE

11'-4" 1ST FLOOR TO 2ND FLOOR


12'-6" 2ND FLOOR TO TOP OF JOISTS


DRAWING EXISTING 2nd FLOOR 1/4"=1'-0"
PROJECT PROPOSED ORANGE BROADBAND FACILITY
51h & PLAZA
ALAMOGORDO, NEW MEXICO
PROJECT NO

BY	APP	DESCRIPTION
		ADDITIONS

BY	DATE	ACTION
SAM	7/9/07	

DRAWING NO
A1-2

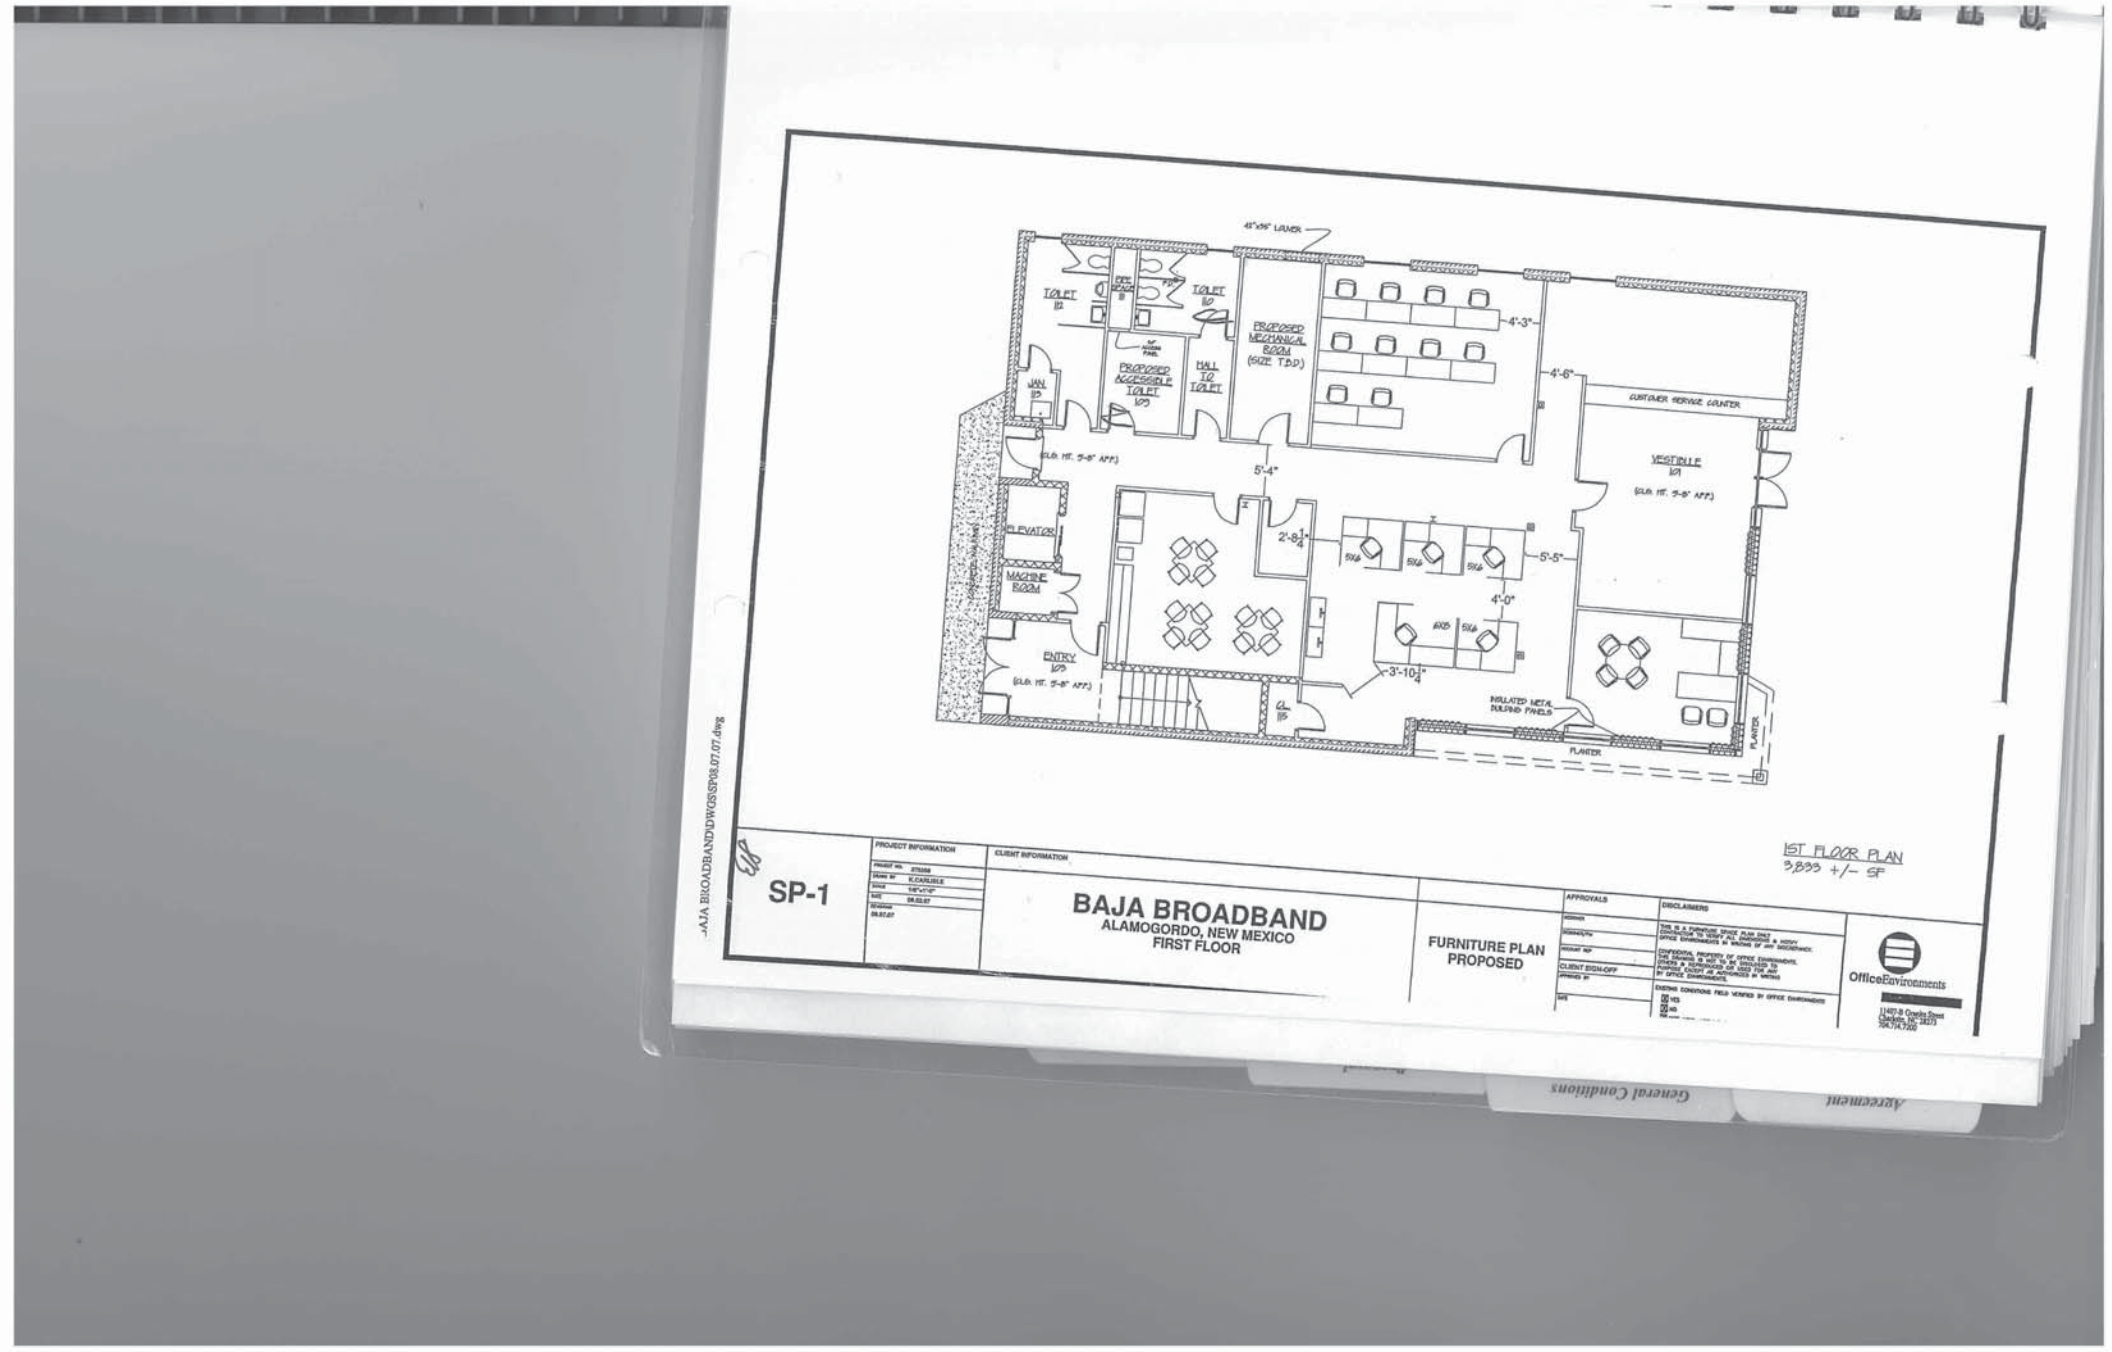
45"x95" LAVER
TOILET
PROPOSED MECHANICAL ROOM (SIZE TBD)
HALL TO TOILET
PROPOSED ACCESSIBLE TOILET
4'-3"
4'-6"
CUSTOMER SERVICE COUNTER
VESTIBULE
(ELEV. FF. 5'-8" AFF.)
5'-4"
ELEVATOR
MACHINE ROOM
ENTRY
2'-8 1/4"
5'-5"
4'-0"
3'-10 1/4"
INSULATED METAL SIDING PANELS
PLANTER
SP-1
PROJECT INFORMATION
CLIENT INFORMATION
BAJA BROADBAND
ALAMOGORDO, NEW MEXICO
FIRST FLOOR
FURNITURE PLAN
PROPOSED
APPROVALS
DISCLAIMERS
OfficeEnvironments
1ST FLOOR PLAN
3,833 +/- SF
-AJA BROADBAND\DWGS\SP08.07.07.dwg

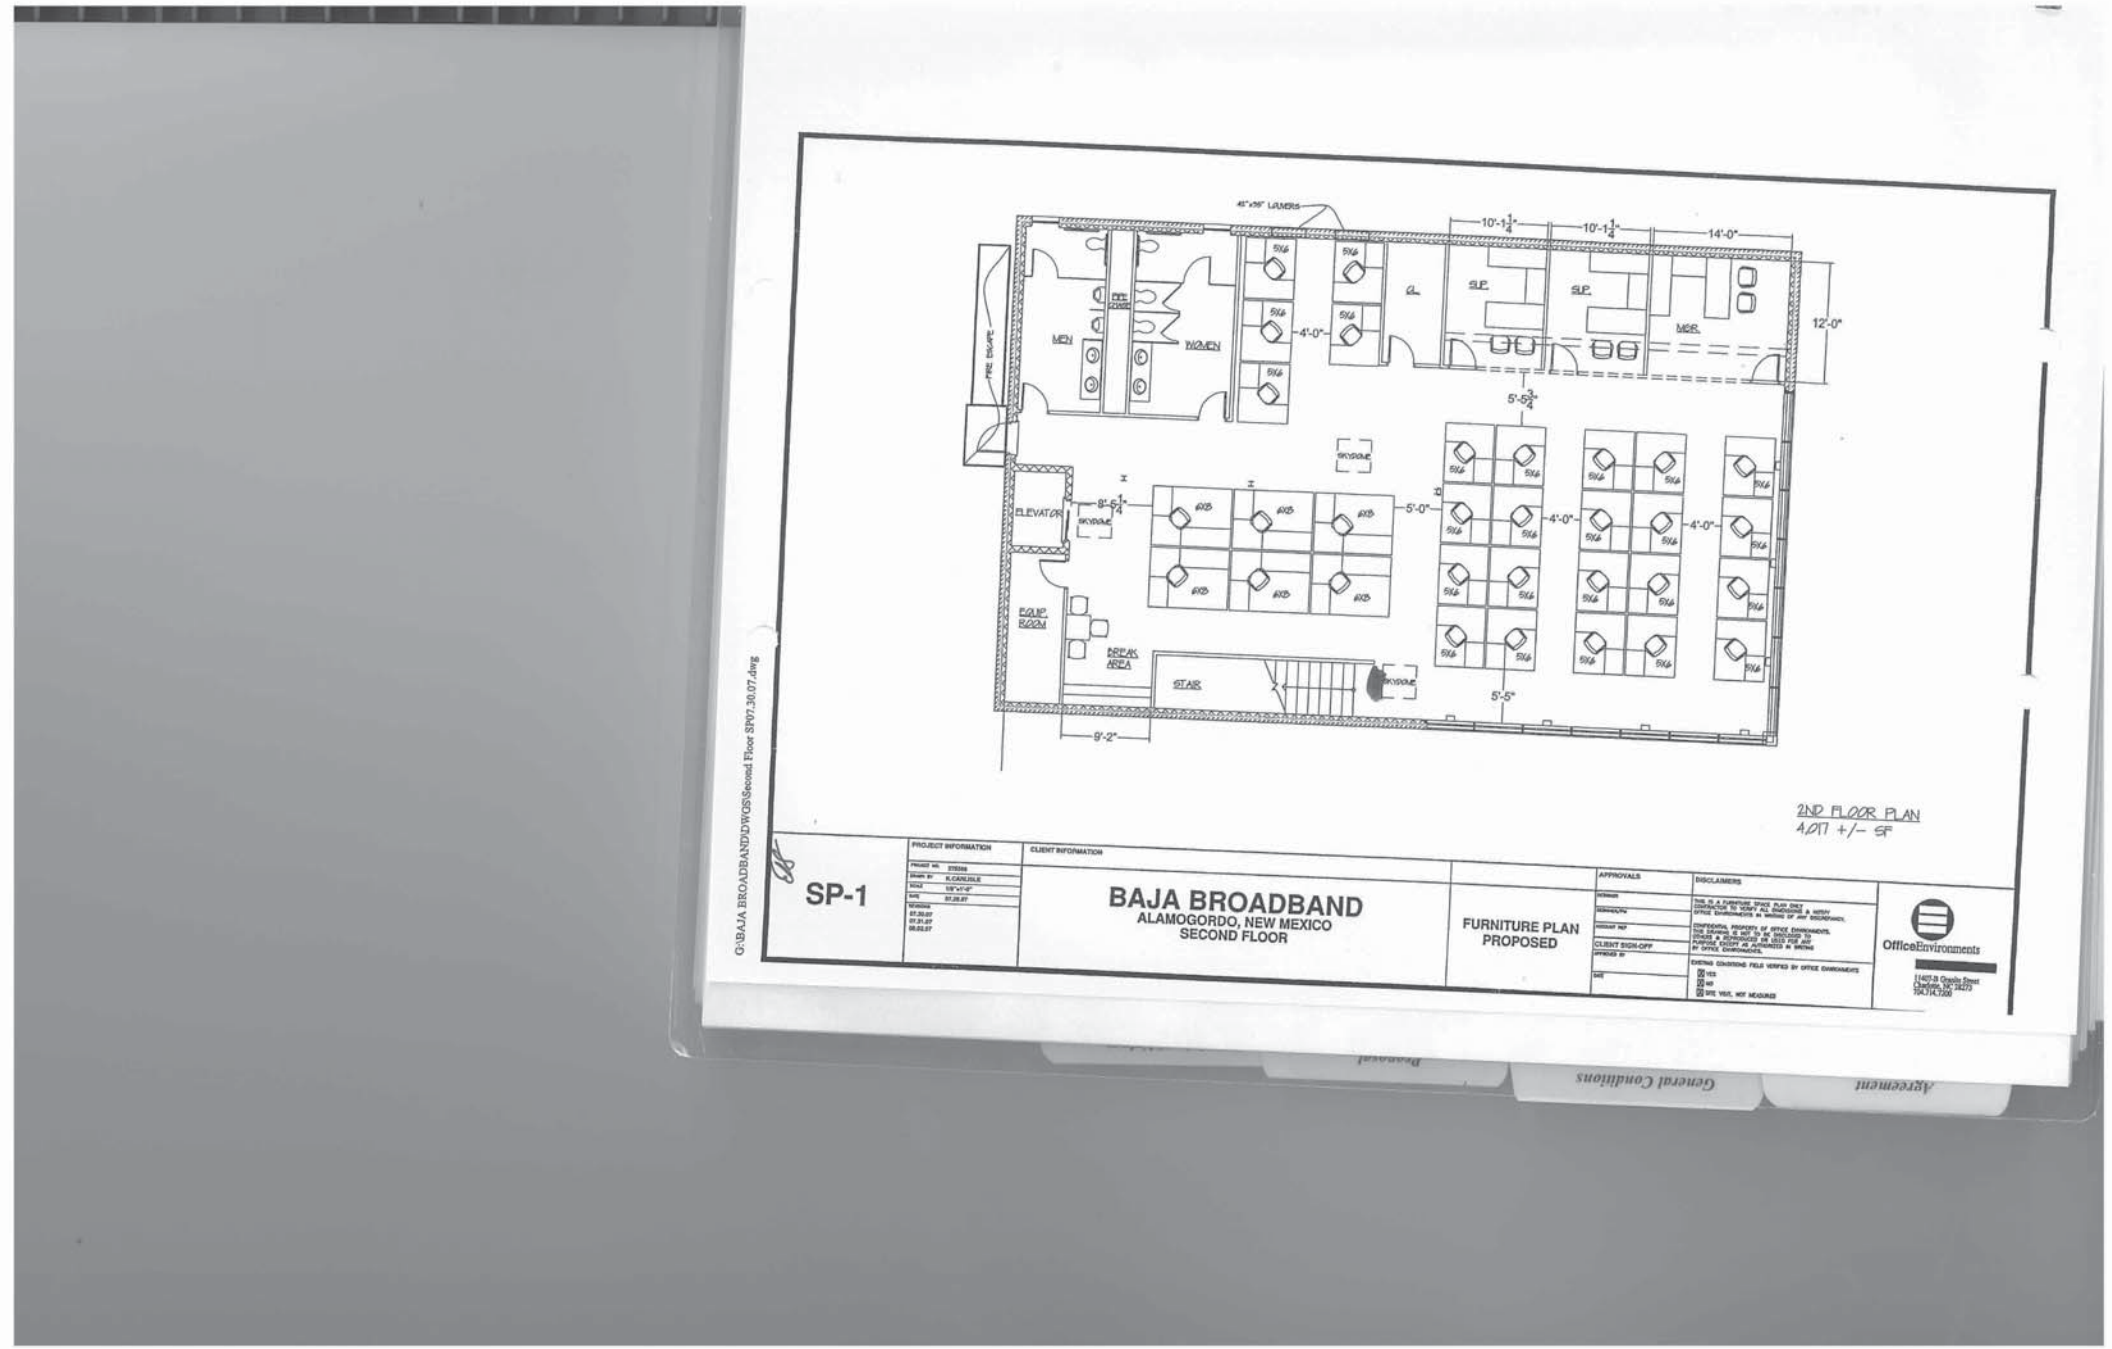
45"x96" LOUVERS
10'-1 1/4"
10'-1 1/4"
14'-0"
12'-0"
MEN
WOMEN
FIRE EXTING.
FIRE ESCAPE
4'-0"
CL.
SLP.
SLP.
MBR.
5'-5 3/4"
SKYDOME
ELEVATOR
8'-6 1/4"
5'-0"
4'-0"
4'-0"
EQUIP. ROOM
BREAK AREA
STAIR
5'-5"
9'-2"
2ND FLOOR PLAN
4,071 +/- SF
SP-1
PROJECT INFORMATION
CLIENT INFORMATION
BAJA BROADBAND
ALAMOGORDO, NEW MEXICO
SECOND FLOOR
FURNITURE PLAN
PROPOSED
APPROVALS
DISCLAIMERS
OfficeEnvironments
G:\BAJA BROADBAND\DWGS\Second Floor SP07.30.07.dwg