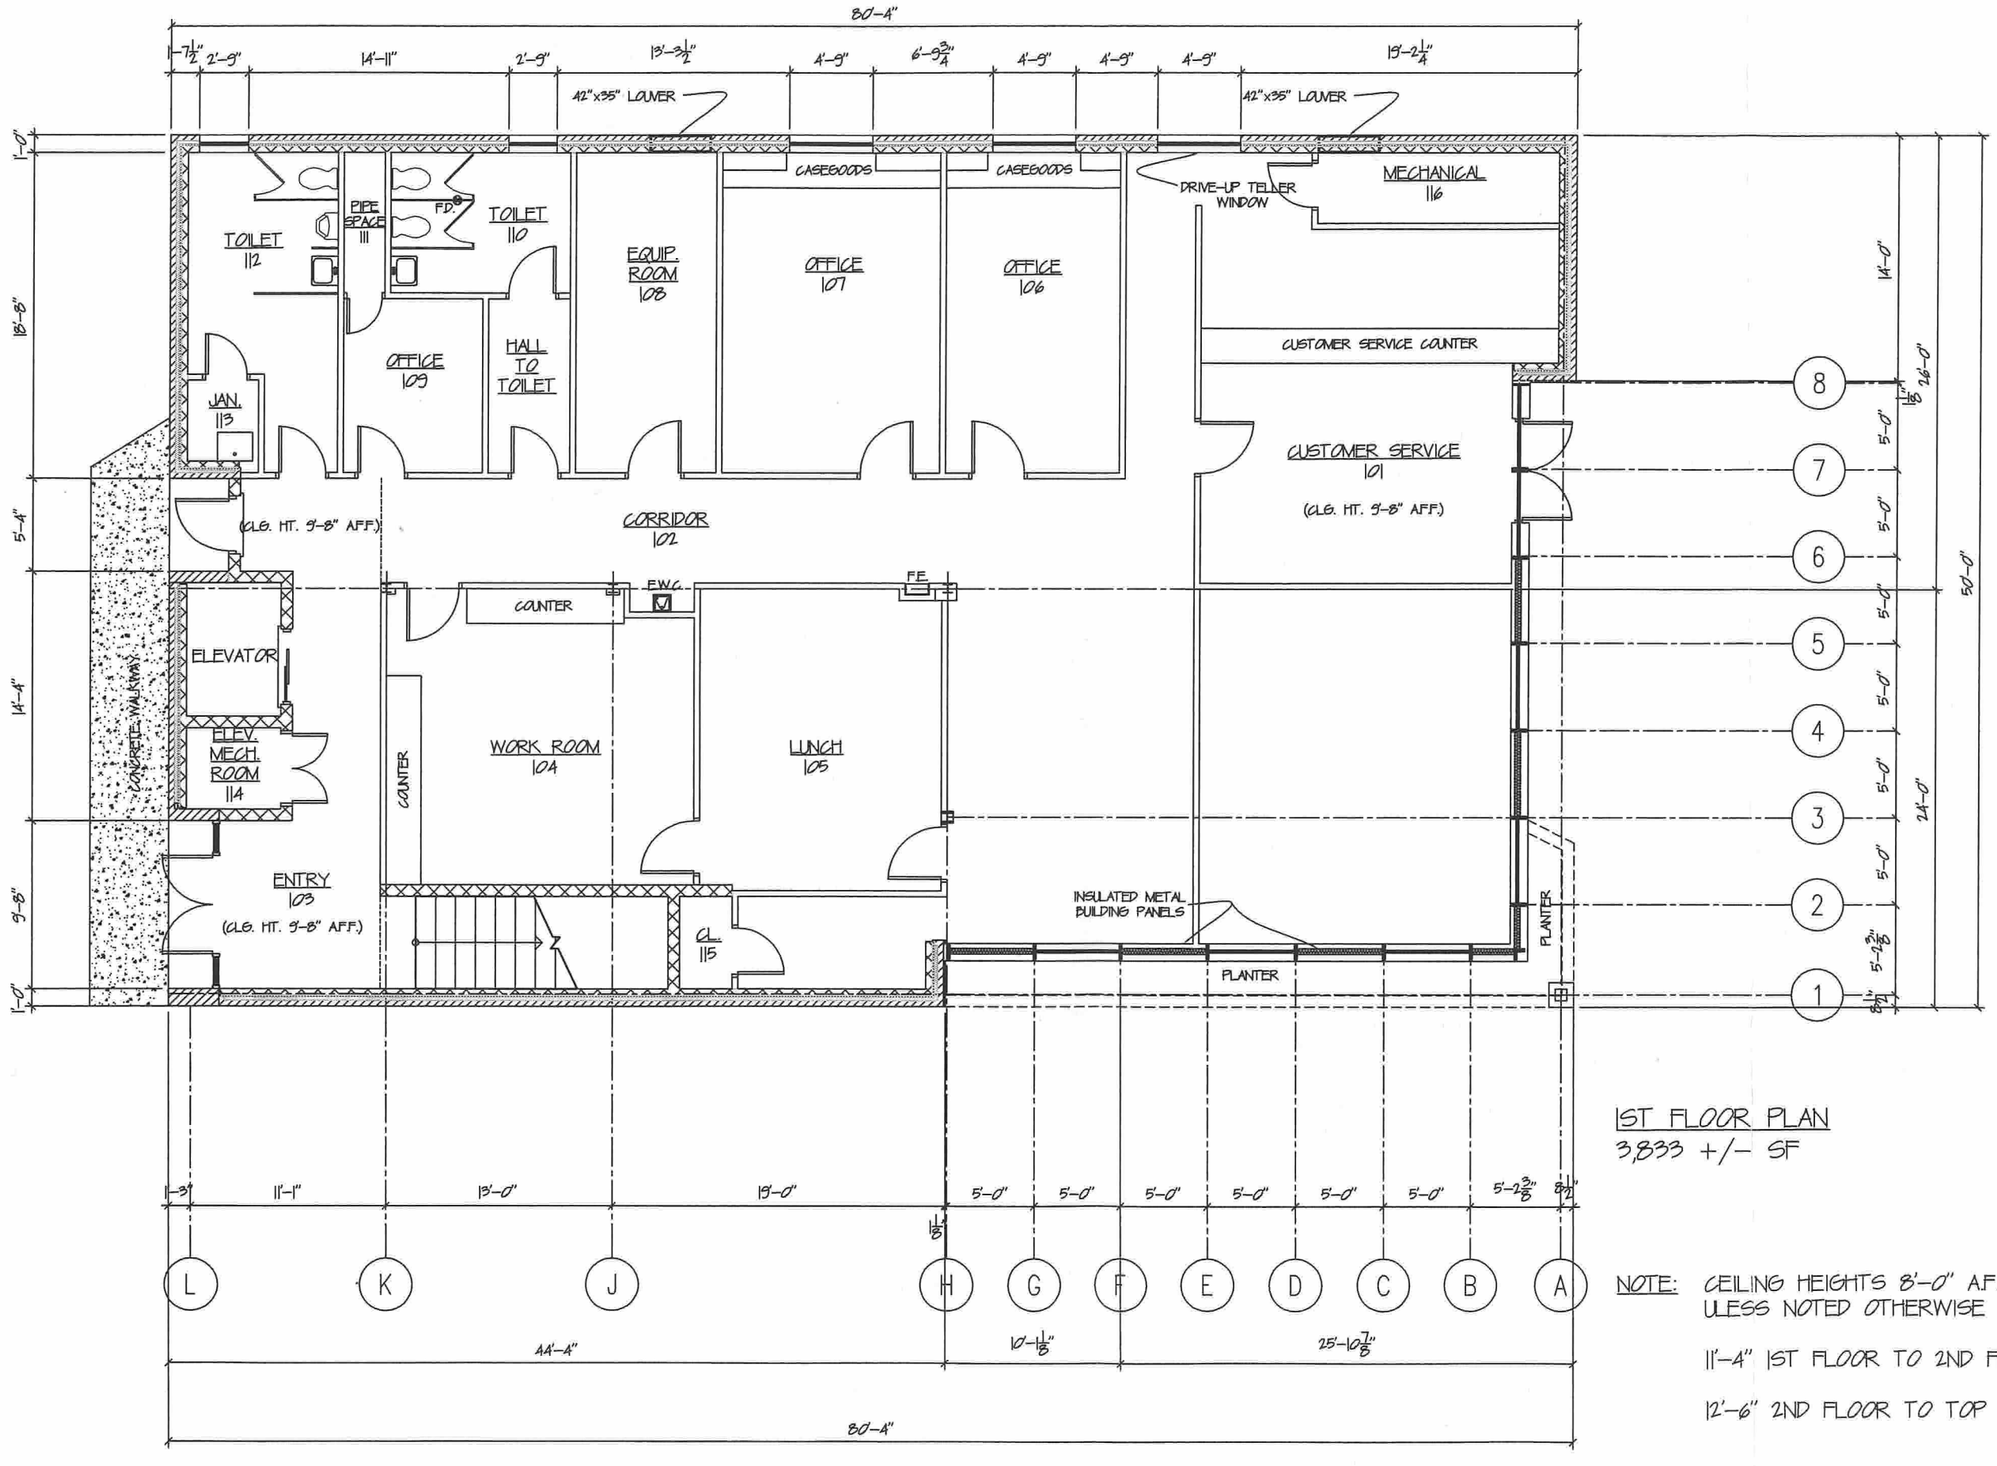


1ST FLOOR PLAN
3,833 +/- SF

NOTE: CEILING HEIGHTS 8'-0" A.F.F. ULESS NOTED OTHERWISE

11'-4" 1ST FLOOR TO 2ND FLOOR


12'-6" 2ND FLOOR TO TOP OF JOISTS

P:\Marketing\Logo\New Logos as of 7-06\Channel LOGO LARGER From CreaNew Style.JPG

DRAWING EXISTING 1st FLOOR 1/4"=1'-0"
PROJECT PROPOSED ORANGE BROADBAND FACILITY
21th & FLORIDA
ALAMOGORDO, NEW MEXICO
PROJECT NO

DESCRIPTION	APR	BY	DATE	ACTION
UPDATE EXISTING FLOOR PLAN TO REFLECT EXISTING CONDITIONS		SAM JAMES	2/22/07	REVISED

DRAWING NO
A1-1

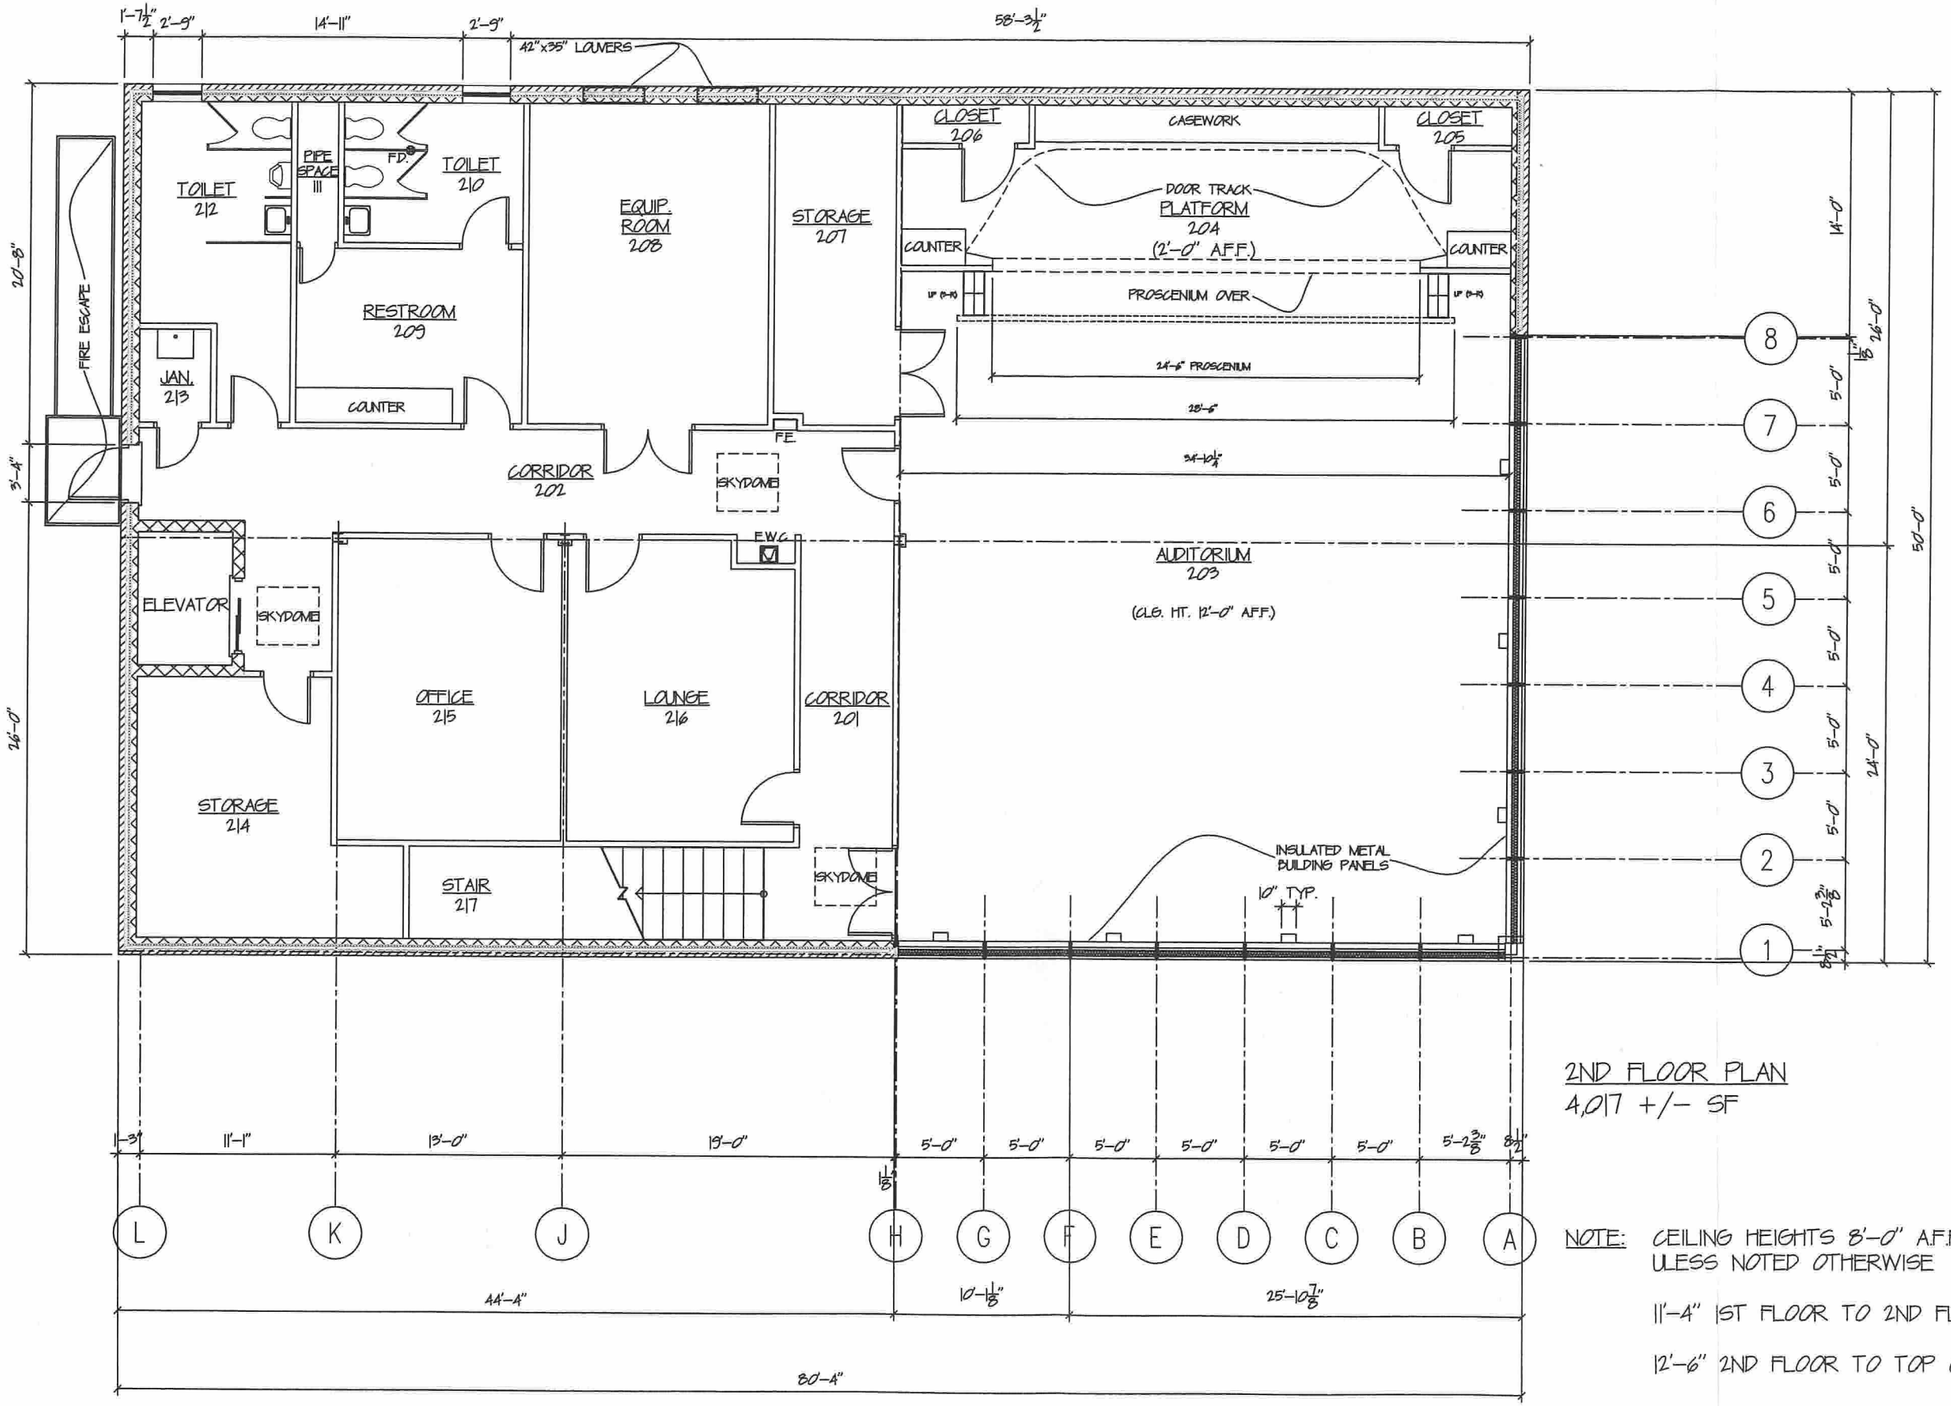

2ND FLOOR PLAN
4,017 +/- SF

NOTE: CEILING HEIGHTS 8'-0" A.F.F. ULESS NOTED OTHERWISE

11'-4" 1ST FLOOR TO 2ND FLOOR

12'-6" 2ND FLOOR TO TOP OF JOISTS

X:\Marketing\Logo\New Logos as of 7-06\Channel LOGO LARGER from Creative Zip.JPG

DRAWING EXISTING 2nd FLOOR
PROJECT PROPOSED ORANGE BROADBAND FACILITY
9th & FLORIDA
ALAMOGORDO, NEW MEXICO
PROJECT NO

APP	DESCRIPTION
SAM SAM	UPDATE EXISTING CONDITIONS
BY	
DATE	07/09/07
ACTION	PERMIT

DRAWING NO
A1-2