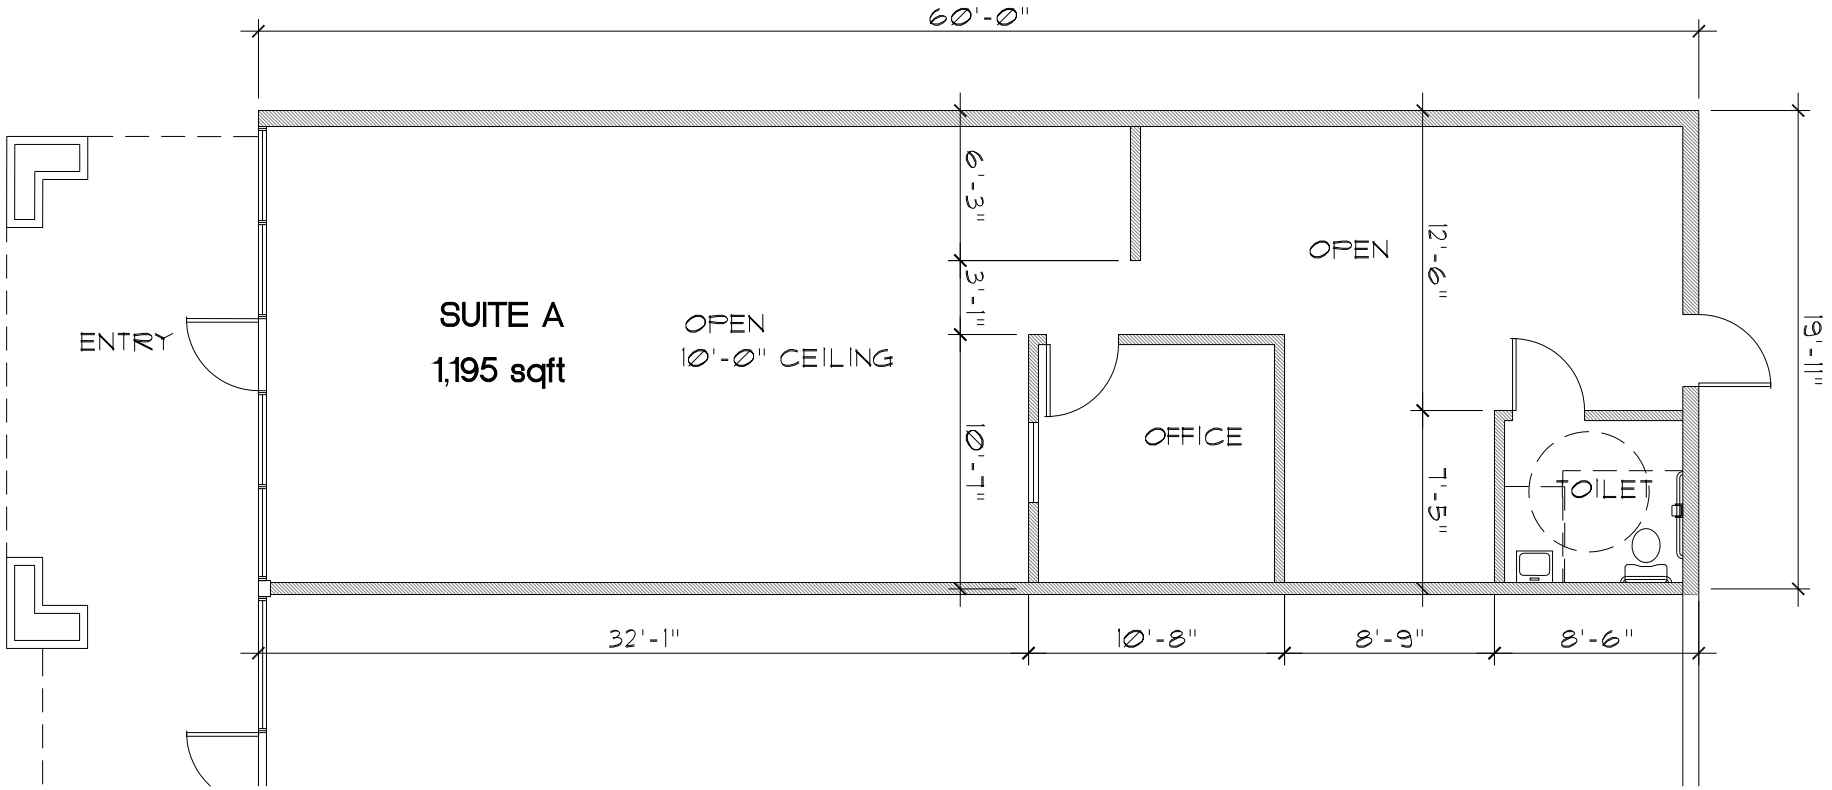

EXISTING FLOOR PLAN

SCALE: 1/8" = 1'-0"

architecture | planning
2480 roadrunner parkway
las cruces, nm 88011
505.525.0241
fax 505.525.9405
email dvi@zianet.com
d1211pfl
11/8/06