
E. K. ELLIOTT CO. 102 500 8-63

ROOM FINISH SCHEDULE


ROOM	FLOOR	BASE	WALLS	CEILING	CEILING MOLD	TRIM	REMARKS
Chancel	Carpet	None	Brick	Exp Wood Deck	Fir or W.Pine	Birch	Note ornamental rail on cut stone predella
Foyers 1 & 2	Vinyl Asb Tile	Vinyl	Exposed Block	Acous Tile	None	Do	
Working Sacristy	Do	Do	Do	Do	Do	Do	Note cabinetry & wood stair
Sacristy	Do	Do	Do	Do	Do	Do	Note wood stair
Closet No. 1	Do	Do	Do	Do	Do	Do	Shelf and rod required
Lavatory	Do	Do	Do	Do	Do	Do	
Nave	Carpet & V.A. Tile	Do	Brick	Exp Wood Deck	Fir or W.Pine	Do	Soffit of balc overhang acous plaster
Narthex	Vinyl Asb Tile	Do	Brick & Wd Paneling	Acous plaster	W. Pine	Do	Note metal wardrobes, tract rack & guest registers
Ushers 1 & 2	Do	Do	Exp Block	W. C. plaster	Do	Do	Plastering of stair soffit to specifications for 1 hr fire protection
Vestibule 1	Do	Do	Brick	Mechanically susp acous tile	None	Do	Note metal wardrobes
Chapel	Carpet & V.A. Tile	Do	Do	Exp. Wood Deck	Do	Do	
Chapel Chancel	Carpet	None	Do	Do	Do	None	Note raised floor & ornamental railing
Vestibule 2	Vinyl Asb Tile	Vinyl	Brick	Exp. Wood Deck	None	Birch	Note metal wardrobes
Janitor	Exp. Conc.	None	Exp Block	Do	Do	Do	
Men & Women Rest Room	Ceramic Tile	Ceramic	Ceramic Tile	Do	Do	Do	Ceramic Wainscot, Exp painted block above
Corridor & R.R. Entries	Vinyl Asb Tile	Vinyl	Exp Block	Do	Do	Do	
Lounge - Council	Do	Do	Do	Do	Do	Do	Modernfold Door
Reception	Do	Do	Do	Do	Do	Do	
Closet No. 2	Do	Do	Do	Do	Do	Do	Cabinetry
Work Room	Do	Do	Do	Do	Do	Do	Do
Pastor's Study	Carpet	Wood	Wood Paneling	Contact Acous Tile	Birch	Do	
Stairs to Balcony	Rubber Treads Risers & Strings		Brick	Acous Plaster	W. Pine	Do	
Hall	Vinyl Asb Tile	Vinyl	Wood Paneling	Do	Do	Do	
Choir Robing	Do	Do	W. C. Plaster	W. C. Plaster	None	Do	
Balcony Proper	Do	Do	Wood Paneling	Exp Wood Deck	W. Pine	Do	Stepped level treads to be vinyl asbestos tile with rubber nose and risers

COAT & HAT RACK SCHEDULE

NO.	LENGTH	VOGEL PETERSON CO. - WM. CHECKER SERIES
1 & 2	4'-1⅜"	" "
3	8'-1⅜"	" "
4	6'-1⅜"	" "
5	11'-1⅜"	" "

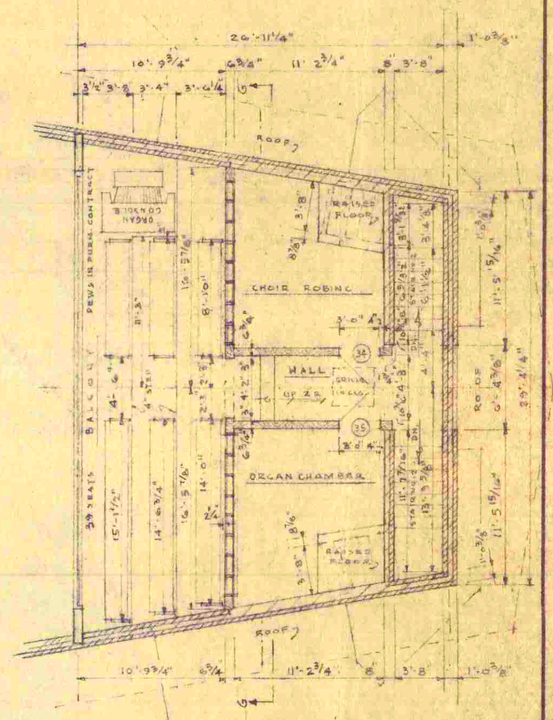

BALCONY PLAN
SCALE 1/8"=1'-0"

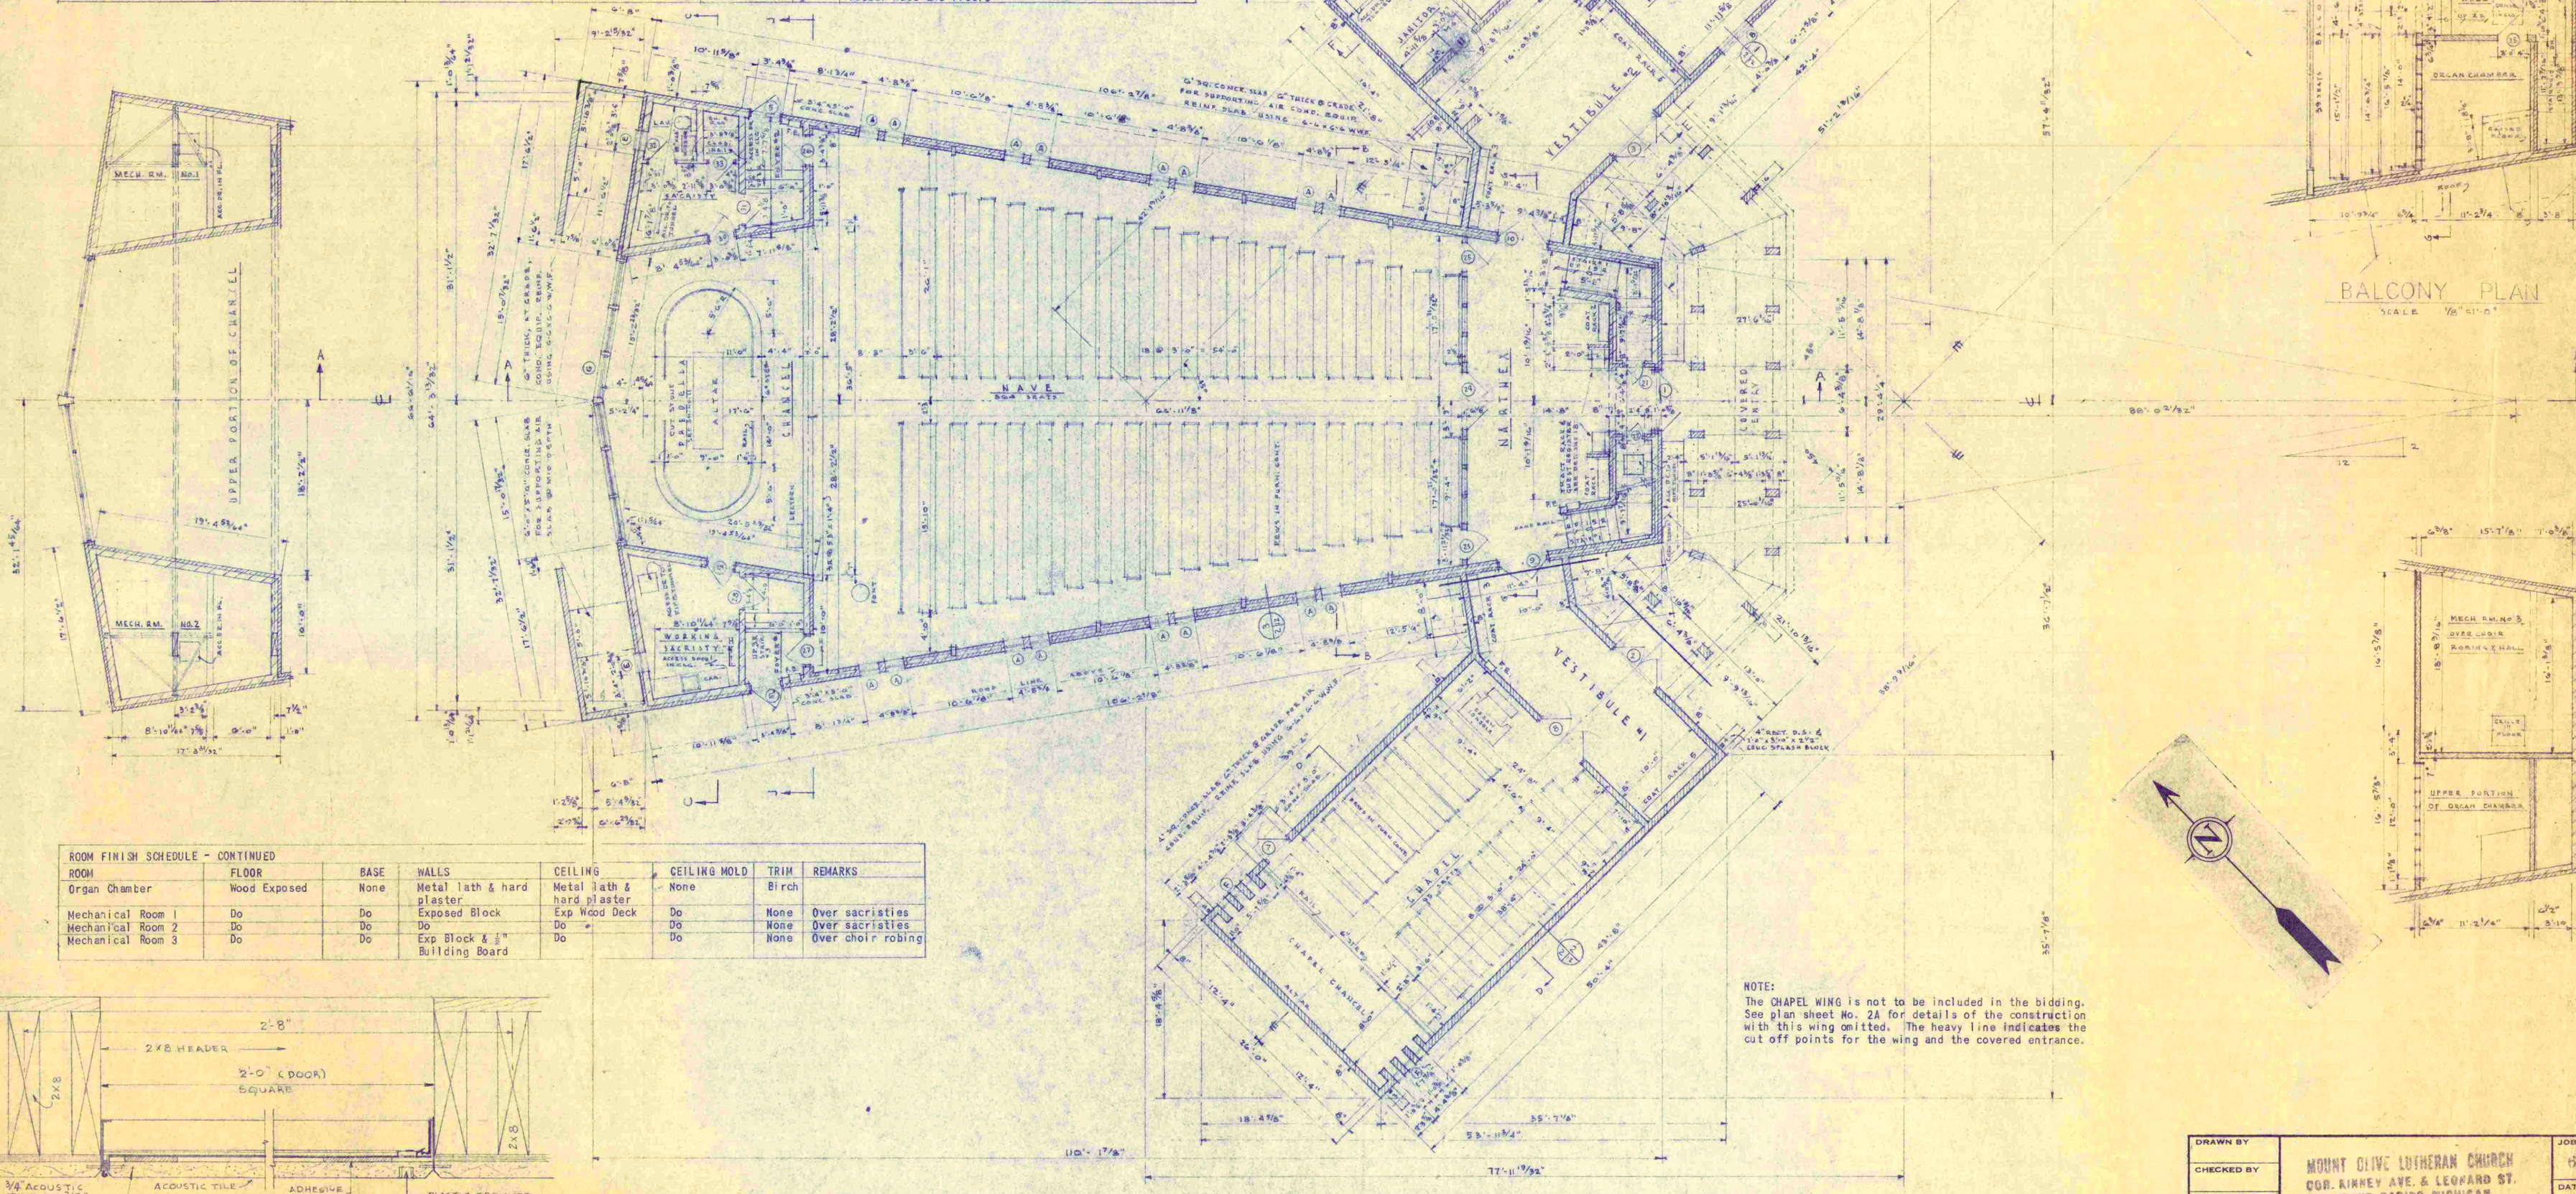

FLOOR PLAN
SCALE 1/8"=1'-0"

ROOM FINISH SCHEDULE - CONTINUED

ROOM	FLOOR	BASE	WALLS	CEILING	CEILING MOLD	TRIM	REMARKS
Organ Chamber	Wood Exposed	None	Metal lath & hard plaster	Metal lath & hard plaster	None	Birch	
Mechanical Room 1	Do	Do	Exposed Block	Exp Wood Deck	Do	None	Over sacristies
Mechanical Room 2	Do	Do	Do	Do	Do	None	Over sacristies
Mechanical Room 3	Do	Do	Exp Block & ½" Building Board	Do	Do	None	Over choir robing

CEILING ACCESS DOOR
SCALE 3"=1'-0"

NOTE:
The CHAPEL WING is not to be included in the bidding. See plan sheet No. 2A for details of the construction with this wing omitted. The heavy line indicates the cut off points for the wing and the covered entrance.

DRAWN BY	MOUNT OLIVE LUTHERAN CHURCH COR. KINNEY AVE. & LEONARD ST. GRAND RAPIDS, MICHIGAN	JOB NO. 6407
CHECKED BY		DATE APR 20 1965
REVISIONS NO. / DATE	lester a. trier ... STRUCTURAL ENGINEER IND. 112 WEST OF ELKHART 2400 BY-PASS RD. ELKHART, INDIANA	SHEET NO. 2 OF 19

B. K. ELLIOTT CO. 112 300 5-33

94-86

MOUNT OLIVE LUTHERAN CHURCH

GRAND RAPIDS. MICH.

DRAWING INDEX	
PLOT PLAN	
FOUNDATION PLAN	1
FLOOR PLANS	2 & 2A
ROOF PLAN	3
STRUCTURAL FRAMING PLAN	4
STRUCTURAL DETAILS	5
STRUCTURAL DETAILS	6
ELEVATIONS - DETAILS	7
ELEVATIONS	8
CROSS SECTIONS	9
CROSS SECTIONS	10
CROSS SECTIONS & DETAILS	11
WALL SECTIONS - WINDOW DETAILS	12
WALL SECTIONS & COVERED ENTRY & WALKWAY DETAILS	13 & 13A
CHANCEL WINDOW DETAIL	14
NARTHEX SCREEN DETAILS	15
ORGAN GRILLE DETAILS	16
STAIR DETAILS	17
DETAILS	18
DOOR DETAILS	19
ELECTRICAL PLAN	E-1
MECHANICAL PLAN (HEATING)	M-1
MECHANICAL PLAN (AIR CONDITIONING)	M-2
MECHANICAL PLAN (PLUMBING)	M-3
MECHANICAL PLAN - EXISTING BUILDING (HEATING)	M-4

SCHEDULE INDEX	
ROOM FINISH	2
BEAM AND LINTELS	4
BEAM AND LINTELS (CONT'D)	5
SASH	12
DOOR AND HARDWARE	19
ELECTRICAL FIXTURES	E-1
MECHANICAL EQUIPMENT	M-1
PLUMBING FIXTURES	M-3

GALVANIZED CORR. METAL PIPE DRAIN UNDER DRIVE WITH CONCRETE HEADWALLS. MATERIALS & CONSTRUCTION TO LOCAL CONTROLLING AUTHORITY.

STREET — NORTH SECTION LINE (20' Block 700) — LEONARD

580.0' — 547.0' — 220.0' — 50.0' — 114.95 — 165.0' — 260.0' — 530.0' — 18.0'

IRON PIPE — PARKING 10 CARS — 4'-0 SIDE WALK — SEE BID FORM FOR ALT. TO OMIT THIS PORTION OF ADMIN. WING — NEW ADMIN. AREA — 30'-0" WALK — EXISTING SCHOOL BLDG. FLOOR ELEV. 98'-0" — ALT. TO ADD COVERED WALKWAY BETWEEN BLDGS. SEE SHEET NO 13A — ANCHOR PAD FOR HEAT LINES — EXIST. 1A — EXIST. 1B — EXIST. WALKWAY

UNDERGROUND ELEC. SERVICE — NOTE: FIN. GRADE AT BLDG.: 97'-6" — NEW CHURCH FLOOR ELEV. 98'-0" — CUT OFF FOOTINGS IN SALT BID OR ALTERNATE — 6" VIT. TILE — 8" VIT. TILE — 4" VIT. TILE — 3" GAS MAIN — 8" GAS MAIN — POWER POLE — POWER LINE — PLOT MONUMENT — 2 PLOT MONUMENTS

EXIST. SEPTIC TANK — EXIST. DOSING TANK — EXIST. DRAINAGE FIELD — GRAVEL BASING ONLY THIS PARKING AREA — PARKING 9 CARS — PARKING 12 CARS — PARKING 86 CARS — DRAINAGE EASEMENT — 10' — 15' — POST LITE (ELEC. CONT'R.) — POST LITE (ELEC. CONTR.) — # 3 @ 10 — 3 @ 10

ABSORPTION BED APPROX. 54'-0 x 14'-0" 300 LINEAL FEET OF DRAIN TILE — HEADER INV. ELEV.: 94'-6" — INV. ELEV. ENTR. TO TANK: 94'-6" — 2180 GAL SEPTIC TANKS MTL'S. & CONSTRUCTION PER CO. SANITARIAN SPECS. — 8" GAS MAIN — 24.0 Top Curb — Street Sign — STOP SIGN — 21'-0" — 50'-0" — 87°22' — 18'-0" — 98.07 — 97.77 — 97.89 — N.W. COR. SEC. 20, T. 7N., R. 12 W.

POWER LINE — PIPE DRAIN & CONCR. HEADWALLS SEE NOTE ABOVE LEFT — KINNEY AVENUE

ELEV. 97'-0" — FILL — 3/4" MIN. TO 1 1/2" MAX. STONE — 2'-6" — 18" STONE OR 15" CLEAN BANK GRAVEL

SECTION X-X
SCALE 1/2"=1'-0"

INV. ELEV. 93'-11"

COVER TOP HALF OF JOINT WITH 8.5# TAPER

4" COMMON CLAY FIELD TILE — 1/4" OPEN JOINTS

DETAIL OF DRAIN TILE JOINTS
NO SCALE

CONTOUR LEGEND
EXISTING GRADE
FINISHED GRADE

SCALE 1"=20'-0"

PLOT PLAN

THIS PLAN CERTIFIED BY: Lester A. Trier

DRAWN BY	HC
CHECKED BY	
REVISIONS	
NO.	DATE

MOUNT OLIVE LUTHERAN CHURCH
COR. KINNEY AVE. & LEONARD ST.
GRAND RAPIDS, MICHIGAN

JOB NO. 6407
DATE

lester a. trier ...
STRUCTURAL ENGINEER
IND. 112 WEST OF ELKHART
2400 BY-PASS RD. ELKHART, INDIANA