Index of Drawings


Architectural

L1 LANDSCAPE PLAN AND DETAILS
A1 FIRST FLOOR PLAN
A2 SECOND FLOOR PLAN
A3 ROOF PLAN
A4 FIRST FLOOR REFLECTED CEILING PLAN
A5 SECOND FLOOR REFLECTED CEILING PLAN
A6 ENLARGED PLANS AND DETAILS
A7 NORTH/SOUTH ELEVATIONS AND SECTION
A8 EAST/WEST ELEVATIONS AND SECTION
A9 INTERIOR ELEVATIONS
A10 INTERIOR ELEVATIONS
A11 INTERIOR ELEVATIONS
A12 FINISH SCHEDULE AND DETAILS
A13 DOOR SCHEDULE AND DETAILS
A14 WALL SECTIONS
A15 WALL SECTIONS
A16 DETAILS

Structural

S1 FOUNDATION PLAN AND DETAILS
S2 SECOND FLOOR FRAMING PLAN / DETAILS AND SCHEDULE
S3 ROOF FRAMING PLAN AND DETAILS
S4 ELEVATIONS AND DETAILS

Mechanical / Electrical

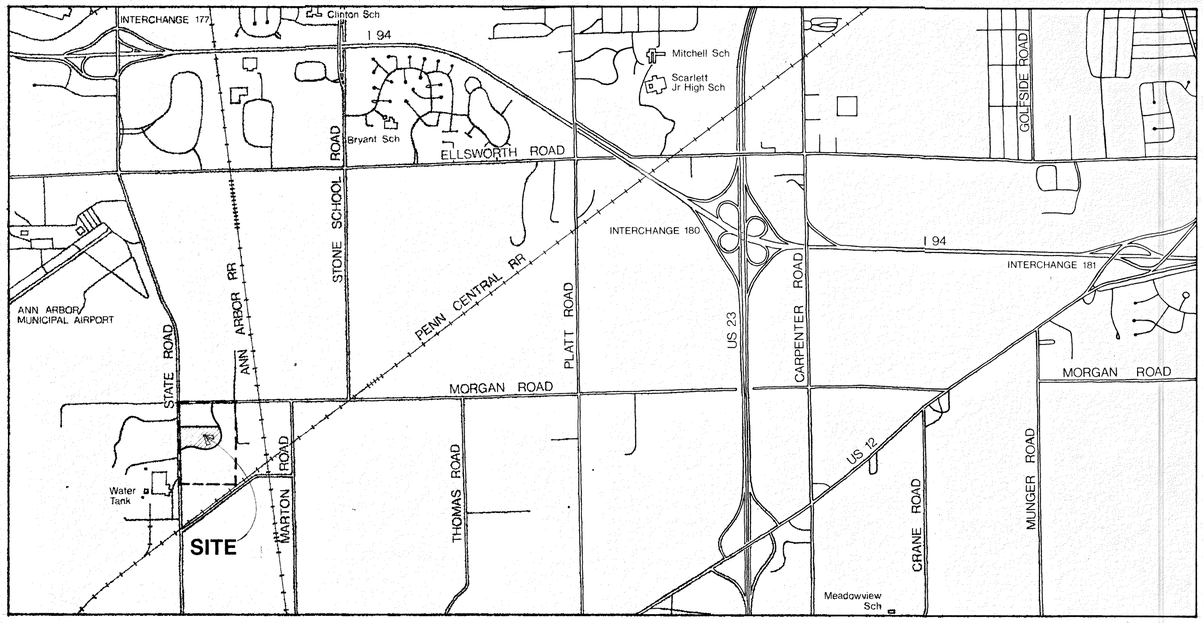

Project Number 8420

A New Facility for Control Gaging, Inc.

South State Road Ann Arbor, Michigan 48104

Architect **Herrmann/Holman/Meneghini/Overhiser, Inc.**
662-4501 / 210 East Huron Street, Ann Arbor, Michigan 48104

Civil Engineer **Midwestern Consulting, Inc.**
2045 Hogback Road, Ann Arbor, Michigan 48104


Structural Engineer **Ehlert/Bryan, Inc.**
21540 West Eleven Mile Road, Southfield, Michigan 48076

Mech./Elect. Engineer **Migdal, Layne & Sachs, Inc.**
10400 West Nine Mile Road, Oak Park, Michigan 48237


General Contractor **O'Neal Construction, Inc.**
769-0770 / 1342 N. Main Street, Ann Arbor, Michigan 48104

SEP 28 1984

NOT FOR CONSTRUCTION

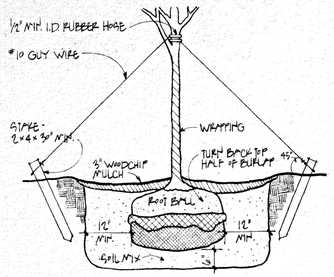

1/L1 TREE STAKING DETAIL
No SCALE

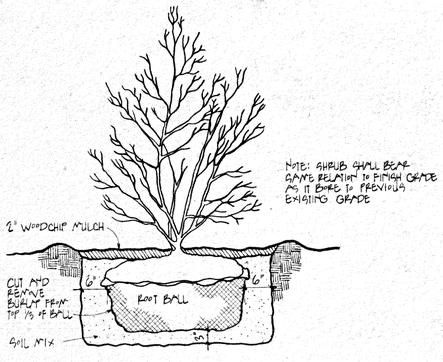


2/L1 SHRUB PLANTING DETAIL
No SCALE

GENERAL NOTES

- REFER TO SPECIFICATIONS FOR PLANTING AND SEEDING REQUIREMENTS.
- REFER TO SITE PLAN DOCUMENTS FOR GRADING PLAN, UTILITIES LOCATIONS AND SITE PAVING LAYOUTS.

PLANT LIST			
QUANTITY	SCIENTIFIC NAME	COMMON NAME	SIZE
3	FRAXINUS PENNSYLVANICA	GREEN ASH	3-3½" BB
4	ACER SACCHARUM	SUGAR MAPLE	3-3½" BB
5	QUERCUS BOREALIS	RED OAK	3-3½" BB
25	JUNIPERUS HORIZONTALIS	SPREADING JUNIPER	24-30" BB

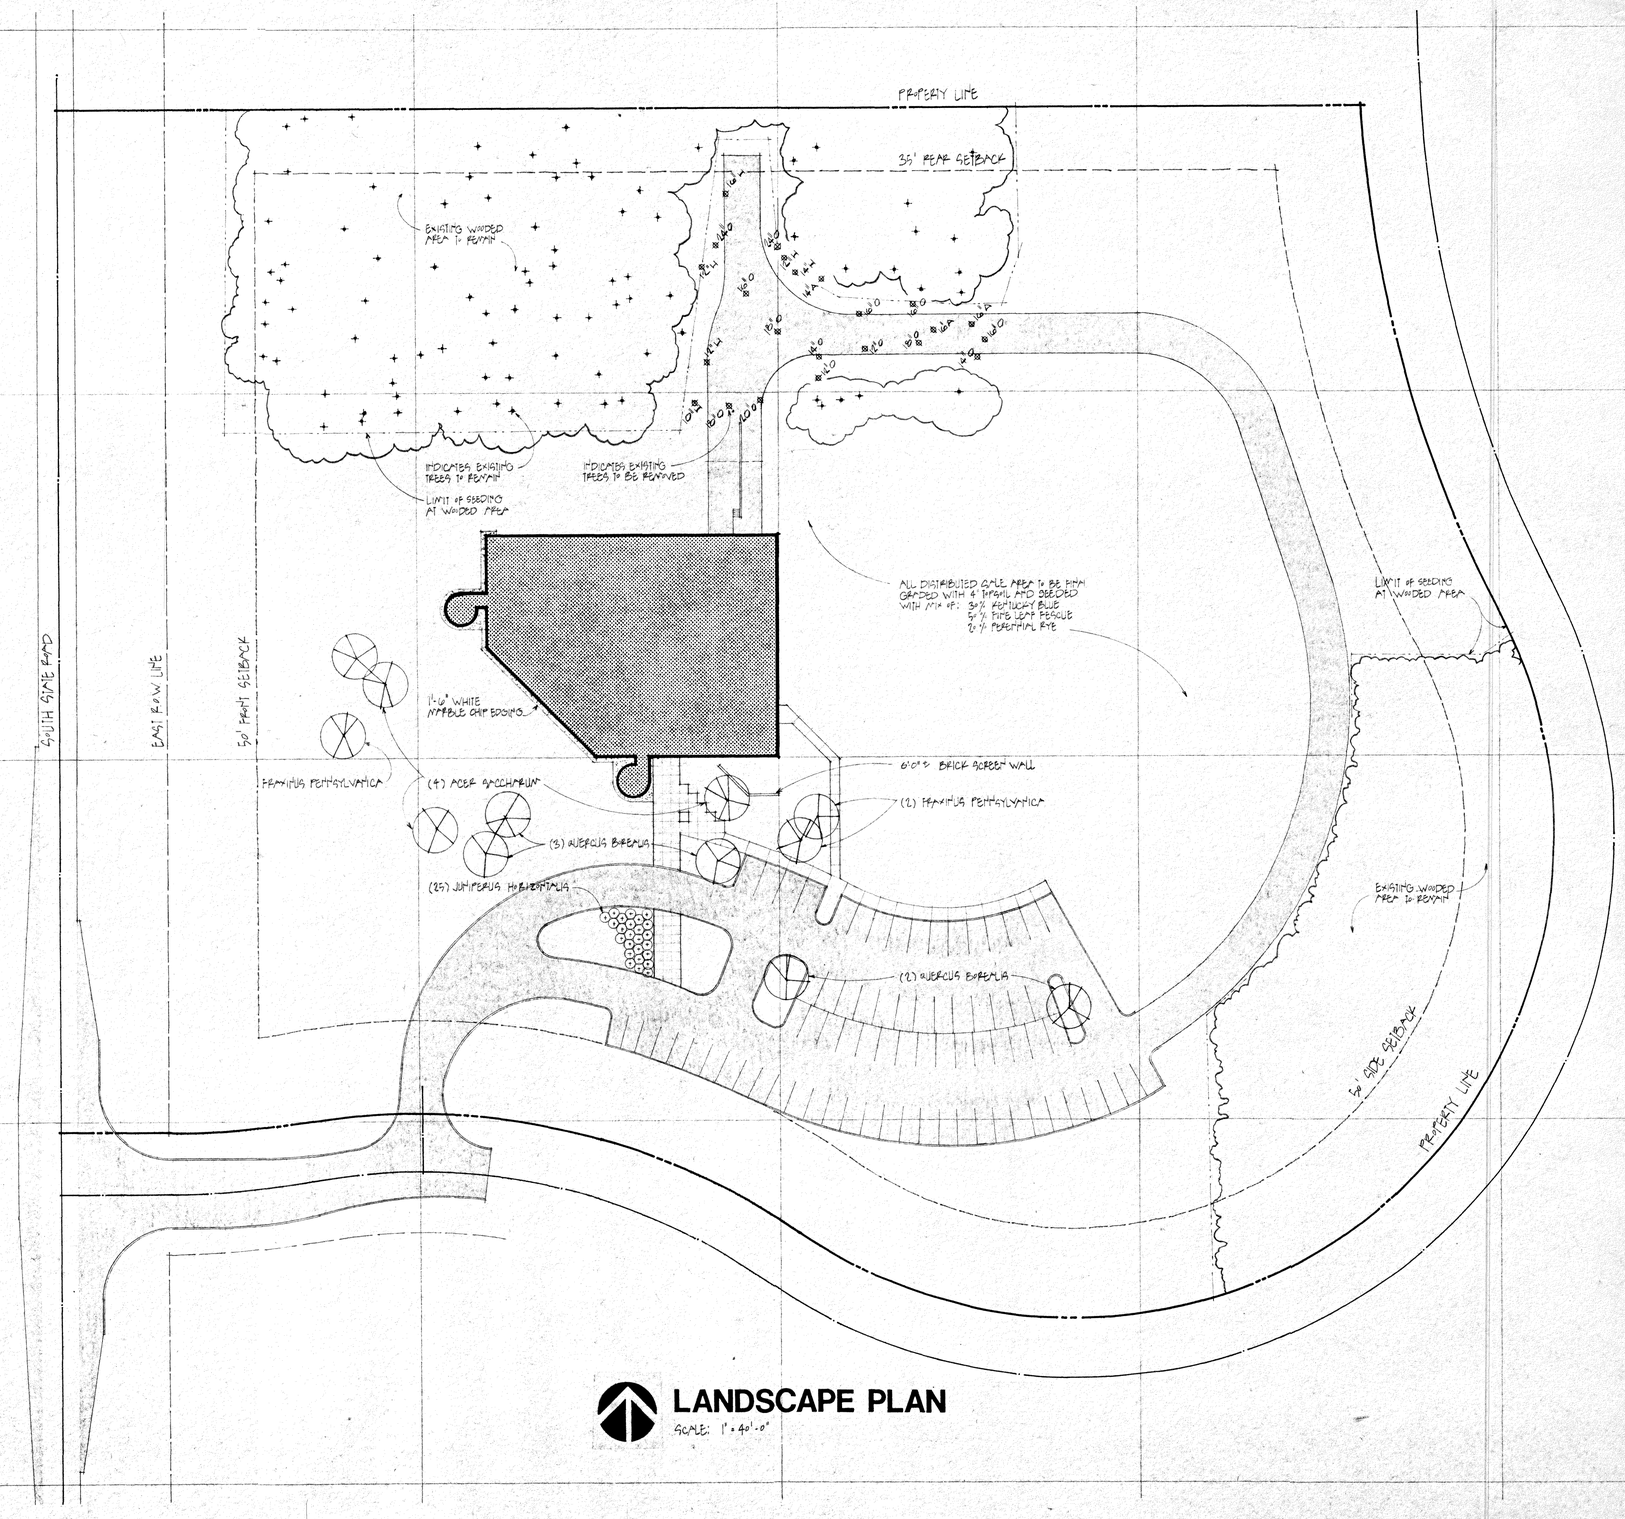

LANDSCAPE PLAN

SCALE: 1" = 40'-0"

A New Facility for Control Gaging, Inc.
South State Road, Ann Arbor, Michigan 48104

Herrmann/Holman/Meneghini/Overhiser, Inc
ARCHITECTS, PLANNERS AND INTERIOR DESIGNERS
210 EAST HURON STREET • ANN ARBOR, MICHIGAN 48104 • 313/662-4501

ARCHITECTS JOB NUMBER 8420

DATE ISSUED FOR
JULY 18, 1984 BIDDING
SEPT 24, 1984 CONTRACT DOCUMENTS

REVISIONS


DRAWN

CHECKED

SEAL

TITLE
LANDSCAPE PLAN AND DETAILS

L1

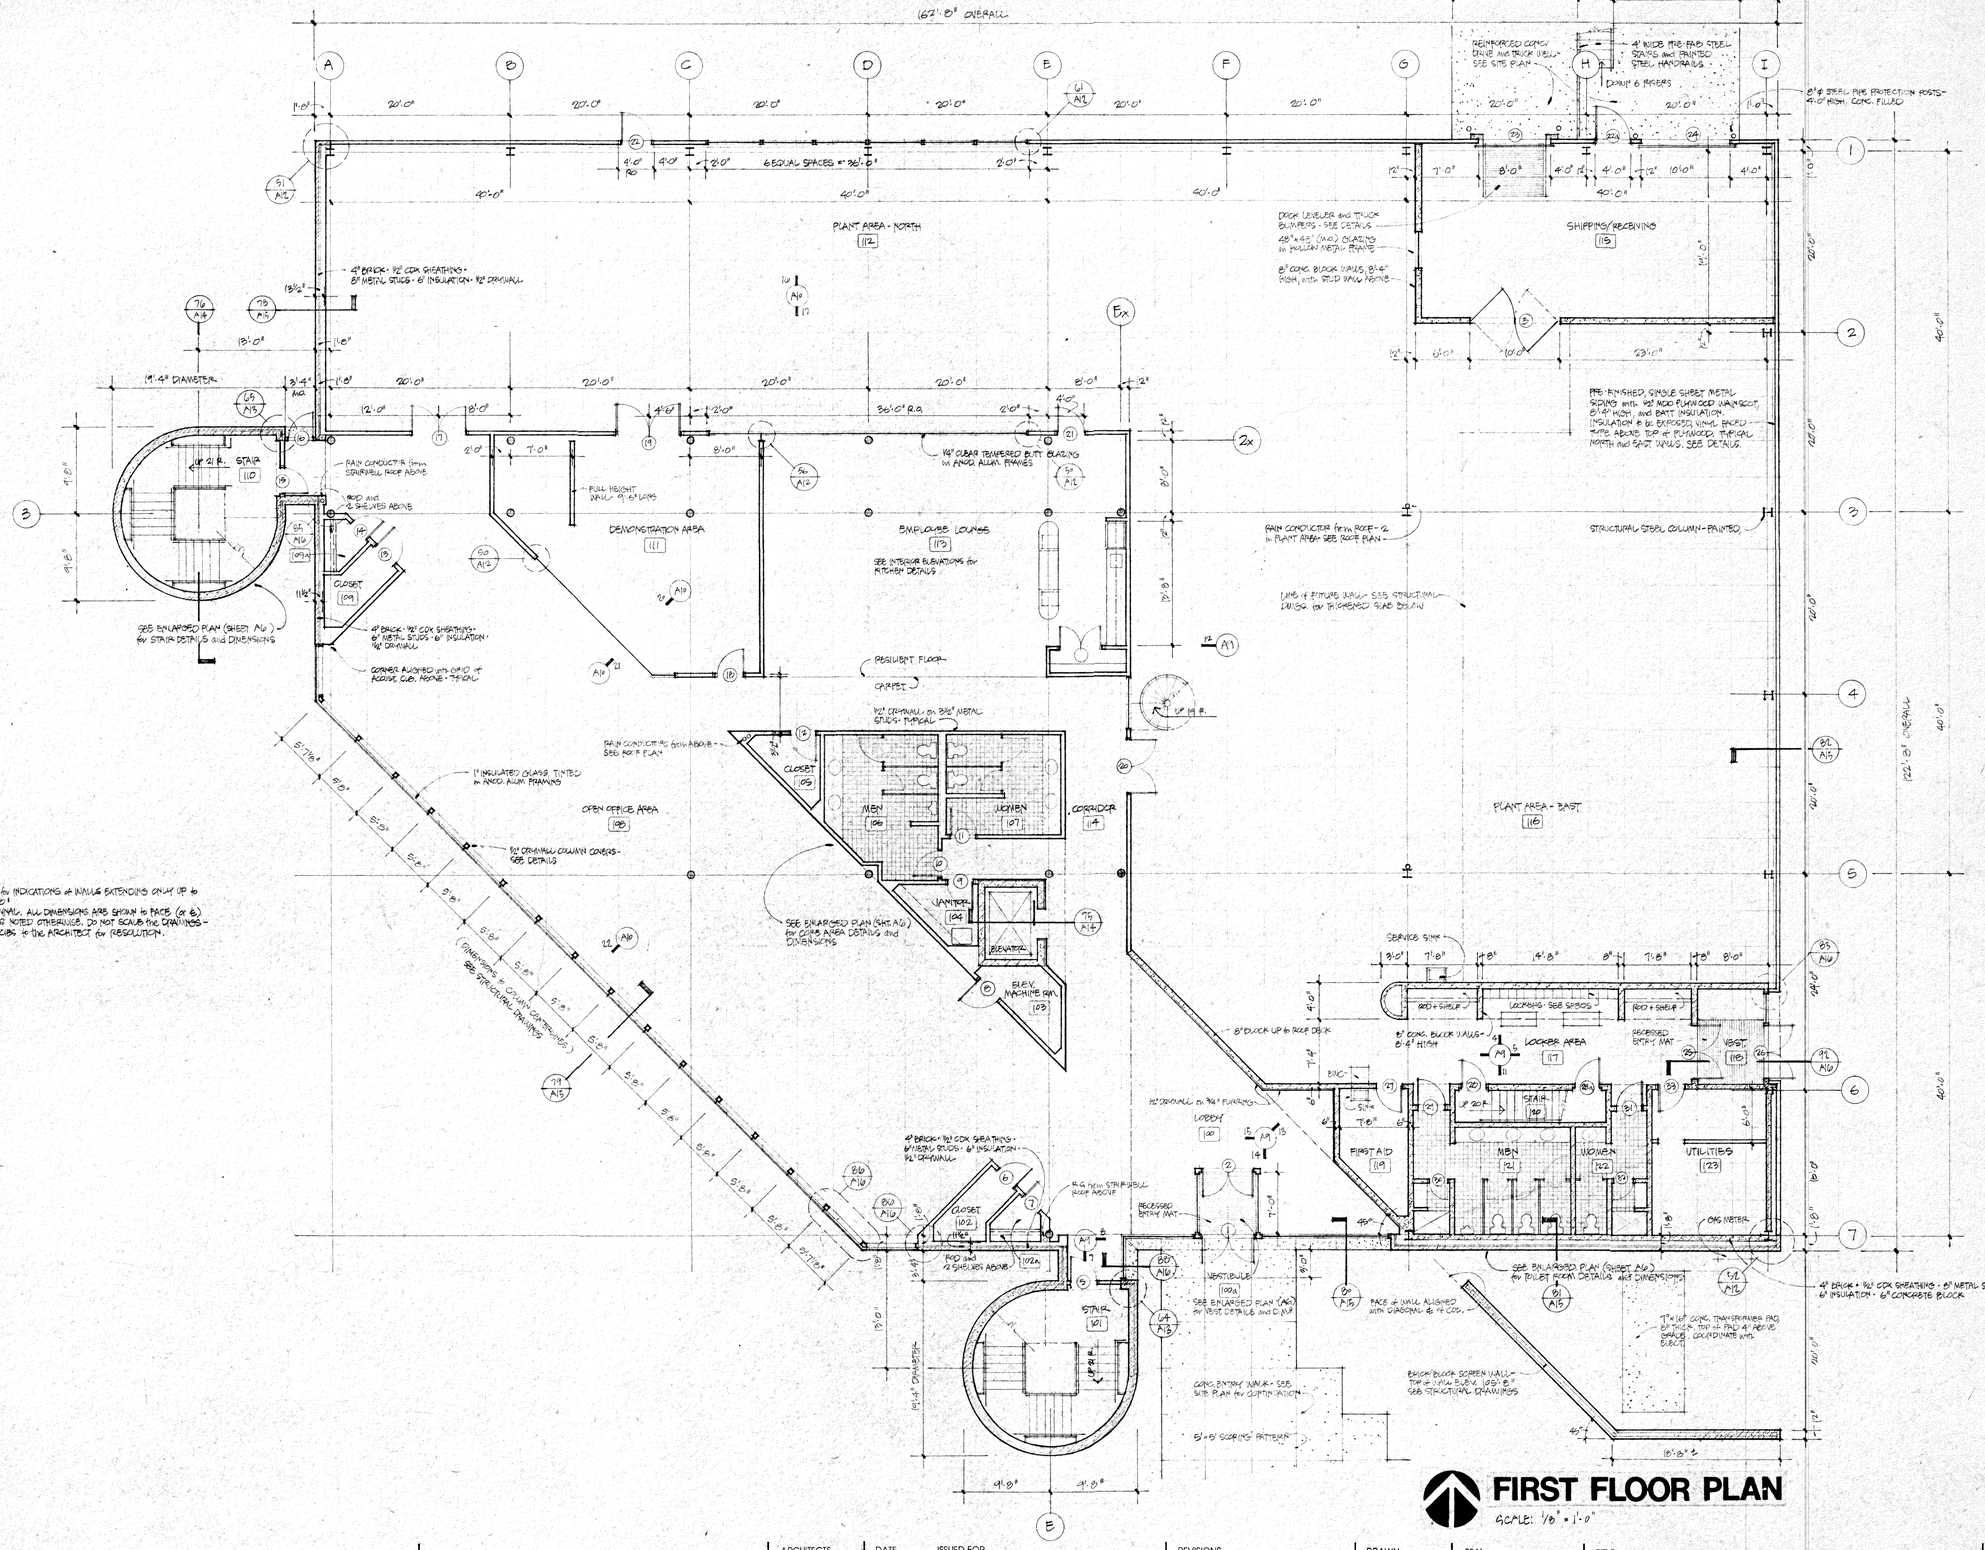

GENERAL NOTES

- REFER to REFLECTED CEILING PLANS for INDICATIONS of WALLS EXTENDING ONLY UP to UNDERSIDE of LAY-IN CEILING at 8'-0".
- ALL MASONRY DIMENSIONS ARE NOMINAL. ALL DIMENSIONS ARE SHOWN to FACE (or ℄) of STUDS, BLOCK or STRUCTURE UNLESS NOTED OTHERWISE. DO NOT SCALE the DRAWINGS - REFER ANY DIMENSIONAL DISCREPANCIES to the ARCHITECT for RESOLUTION.

FIRST FLOOR PLAN

SCALE: 1/8" = 1'-0"

A New Facility for Control Gaging Inc.
South State Road, Ann Arbor, Michigan 48104

Herrmann/Holman/Meneghini/Overhiser, Inc
ARCHITECTS, PLANNERS AND INTERIOR DESIGNERS
210 EAST HURON STREET • ANN ARBOR, MICHIGAN 48104 • 313/662 4501

ARCHITECTS JOB NUMBER: 8420

DATE	ISSUED FOR
JULY (8) 1984	BIDDING
SEPT. 24, 1984	CONTRACT DOCUMENTS

REVISIONS


DRAWN

CHECKED

SEAL

TITLE: FIRST FLOOR PLAN

A1

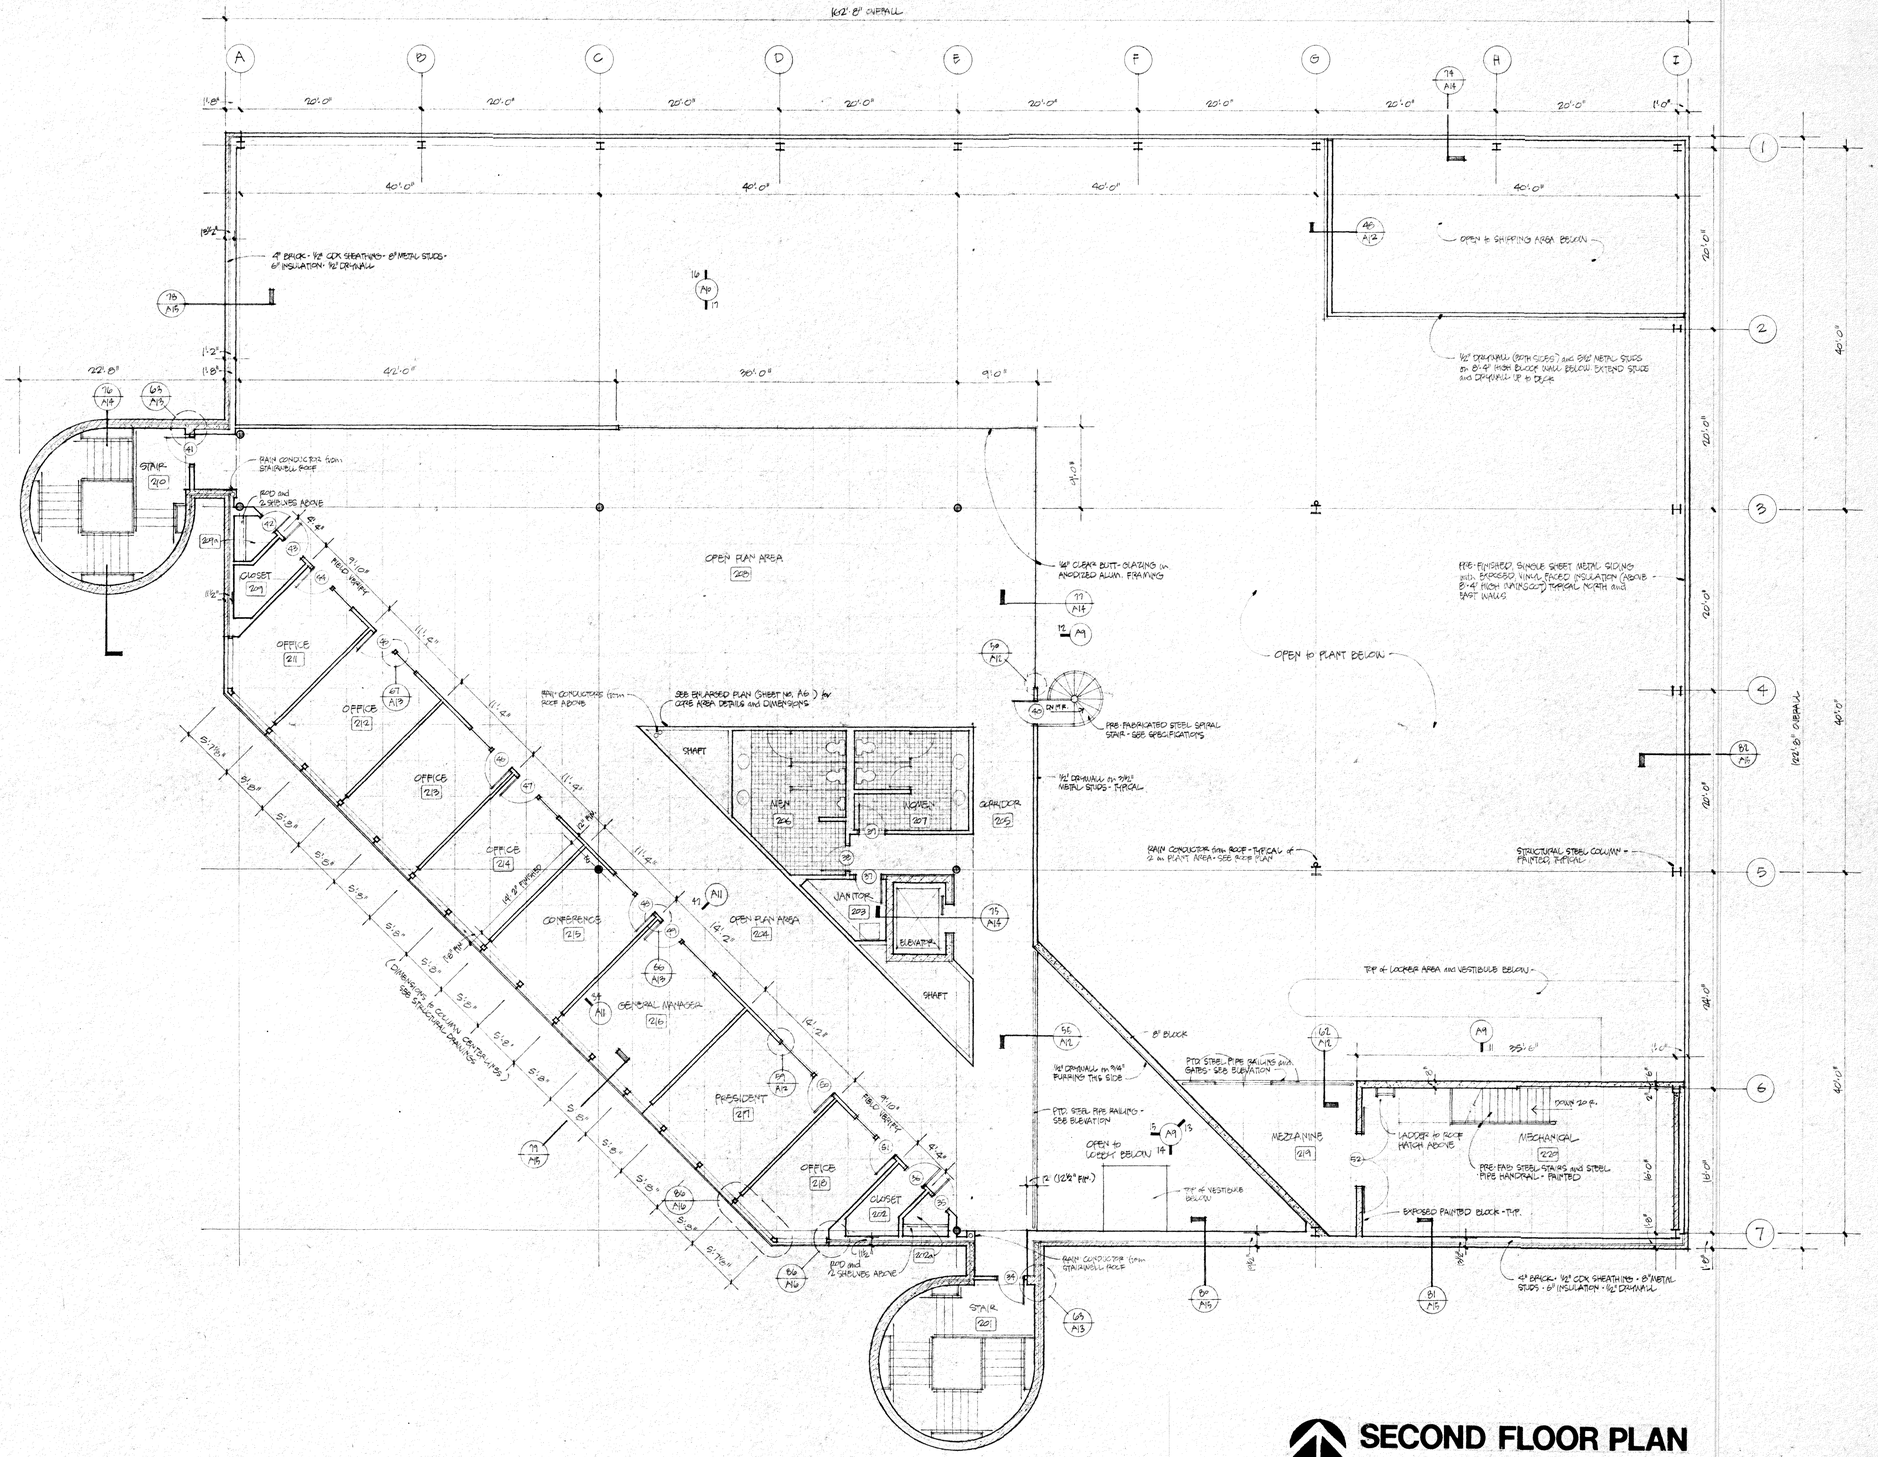

GENERAL NOTES

- REFER to FIRST FLOOR PLAN for GENERAL NOTES

SECOND FLOOR PLAN

SCALE: 1/8" = 1'-0"

A New Facility for Control Gaging, Inc.
South State Road. Ann Arbor, Michigan 48104

Herrmann/Holman/Meneghini/Overhiser, Inc
ARCHITECTS, PLANNERS AND INTERIOR DESIGNERS
210 EAST HURON STREET • ANN ARBOR, MICHIGAN 48104 • 313/662 4501

ARCHITECTS JOB NUMBER: 8420

DATE: JULY 18, 1984 — SEPT 24, 1984 — ISSUED FOR: BIDDING — CONTRACT DOCUMENTS

REVISIONS


DRAWN

CHECKED

SEAL

TITLE: SECOND FLOOR PLAN

A2

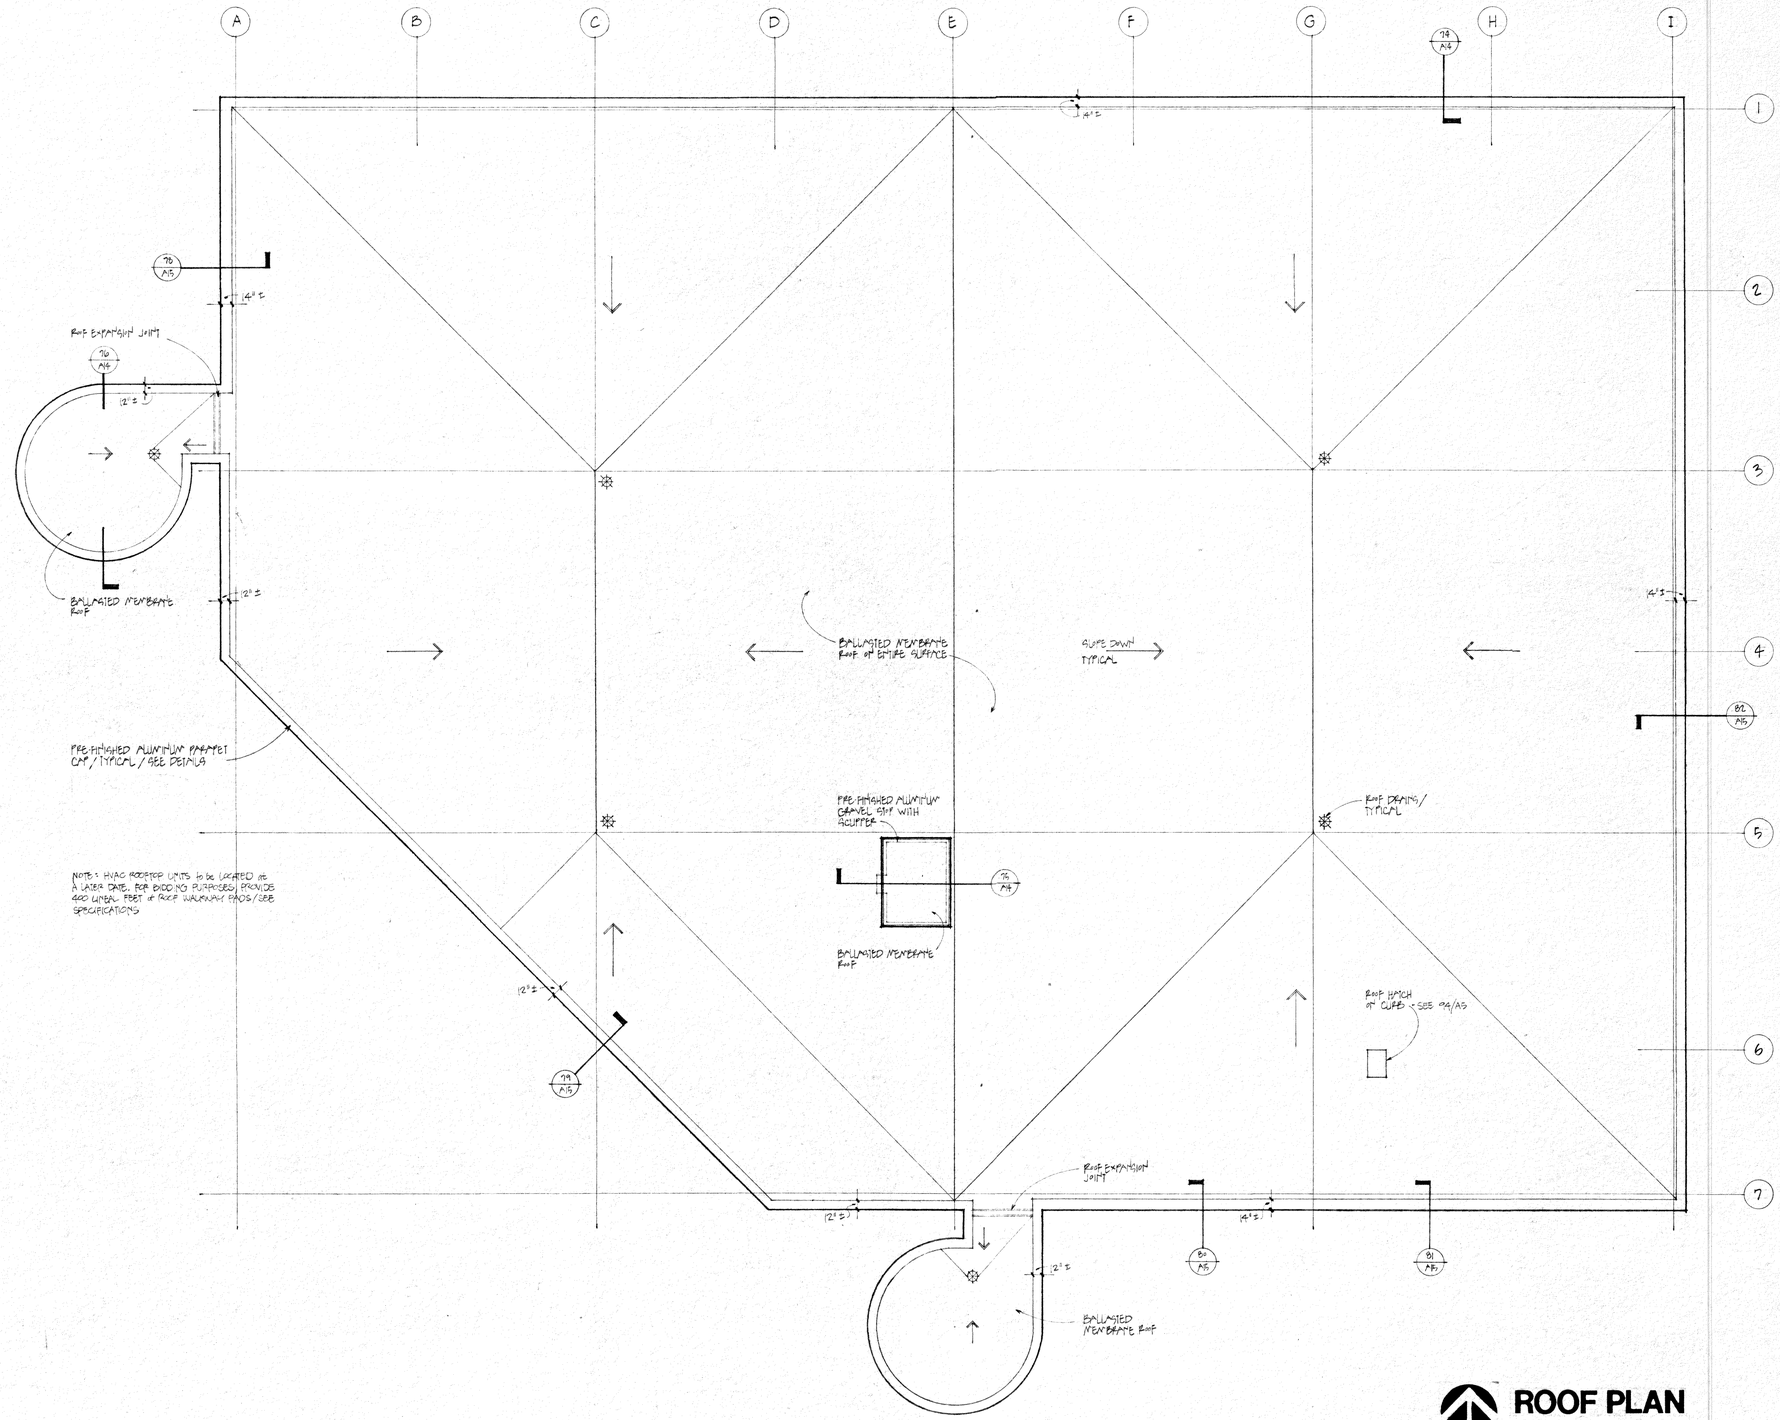

ROOF PLAN

SCALE: 1/8" = 1'-0"

A New Facility for Control Gaging, Inc.
South State Road, Ann Arbor, Michigan 48104

Herrmann/Holman/Meneghini/Overhiser, Inc
ARCHITECTS, PLANNERS AND INTERIOR DESIGNERS
210 EAST HURON STREET • ANN ARBOR, MICHIGAN 48104 • 313/662-4501

ARCHITECTS JOB NUMBER 8420

DATE	ISSUED FOR
JULY 16, 1984	BIDDING
SEPT. 24, 1984	CONTRACT DOCUMENTS

REVISIONS


DRAWN

CHECKED

SEAL

TITLE ROOF PLAN

A3

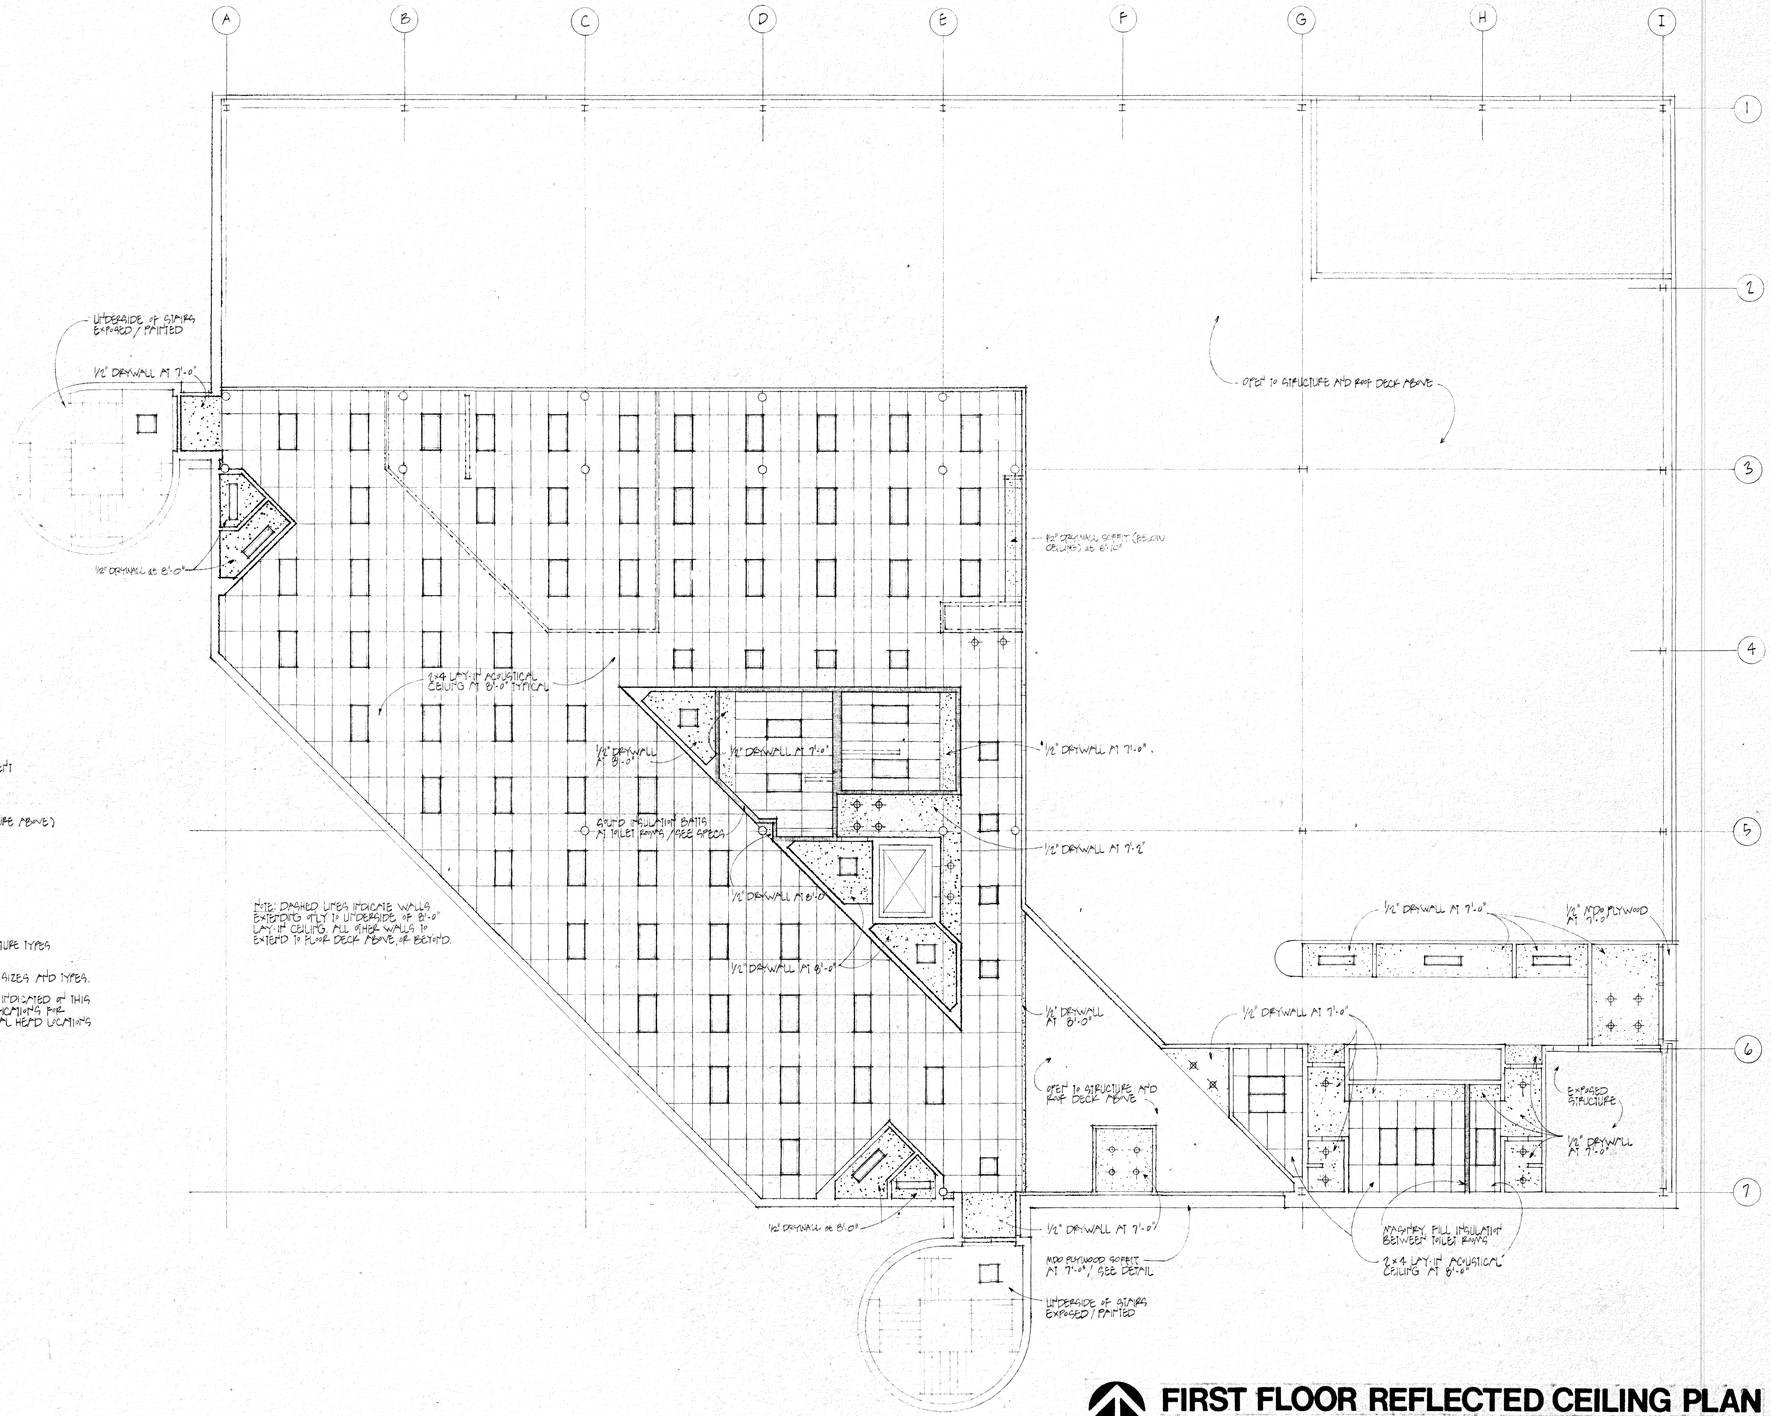

LEGEND

- 2×4 LAY-IN FLUORESCENT
- 2×2 LAY-IN FLUORESCENT
- 1×4 OR 1×8 SURFACE MOUNTED FLUORESCENT
- RECESSED INCANDESCENT DOWNLIGHT
- SUSPENDED FIXTURE (FROM EXPOSED STRUCTURE ABOVE)

SEE ELECTRICAL DRAWINGS FOR LIGHTING FIXTURE TYPES AND SPECIFICATIONS.

SEE MECHANICAL DRAWINGS FOR REGISTER SIZES AND TYPES.

SPRINKLER HEAD LOCATIONS HAVE NOT BEEN INDICATED ON THIS PLAN. REFER TO DIVISION 15 OF THE SPECIFICATIONS FOR SPRINKLER COVERAGE REQUIREMENTS. FINAL HEAD LOCATIONS TO BE APPROVED BY THE ARCHITECT.

FIRST FLOOR REFLECTED CEILING PLAN

SCALE: 1/8" = 1'-0"

A New Facility for Control Gaging, Inc.
South State Road, Ann Arbor, Michigan 48104

Herrmann/Holman/Meneghini/Overhiser, Inc
ARCHITECTS, PLANNERS AND INTERIOR DESIGNERS
210 EAST HURON STREET • ANN ARBOR, MICHIGAN 48104 • 313/662-4501

ARCHITECTS JOB NUMBER: 8420

DATE / ISSUED FOR
JULY 10, 1984 BIDDING
SEPT. 24, 1984 CONTRACT DOCUMENTS

REVISIONS


DRAWN

CHECKED

SEAL

TITLE: FIRST FLOOR REFLECTED CEILING PLAN

A4

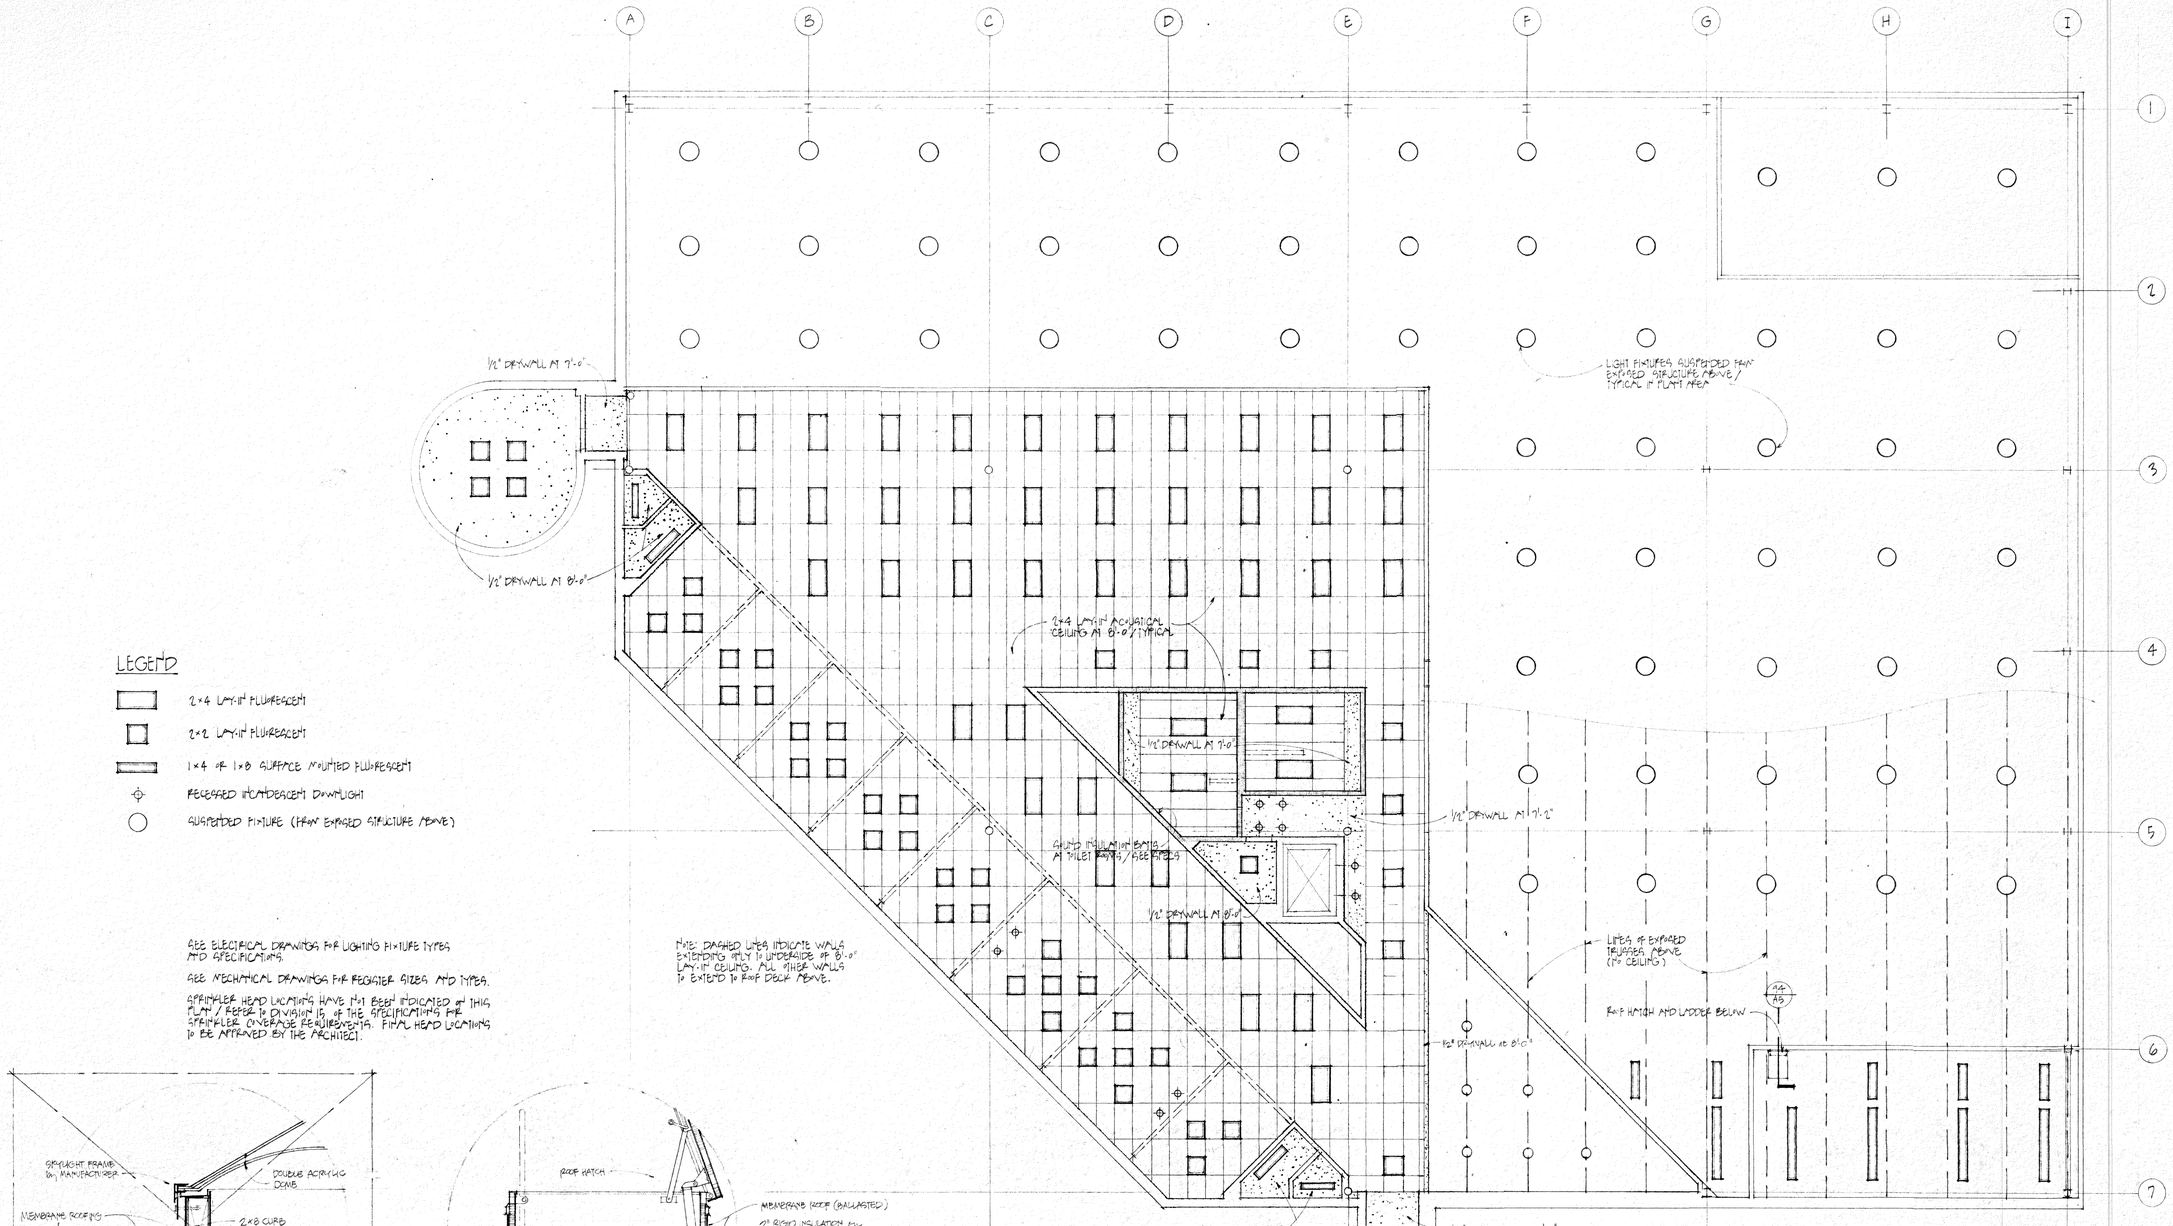

LEGEND


- 2×4 LAY-IN FLUORESCENT
- 2×2 LAY-IN FLUORESCENT
- 1×4 OR 1×8 SURFACE MOUNTED FLUORESCENT
- RECESSED INCANDESCENT DOWNLIGHT
- SUSPENDED FIXTURE (FROM EXPOSED STRUCTURE ABOVE)

SEE ELECTRICAL DRAWINGS FOR LIGHTING FIXTURE TYPES AND SPECIFICATIONS.

SEE MECHANICAL DRAWINGS FOR REGISTER SIZES AND TYPES.


SPRINKLER HEAD LOCATIONS HAVE NOT BEEN INDICATED ON THIS PLAN / REFER TO DIVISION 15 OF THE SPECIFICATIONS FOR SPRINKLER COVERAGE REQUIREMENTS. FINAL HEAD LOCATIONS TO BE APPROVED BY THE ARCHITECT.

NOTE: DASHED LINES INDICATE WALLS EXTENDING ONLY TO UNDERSIDE OF 8'-0" LAY-IN CEILING. ALL OTHER WALLS TO EXTEND TO ROOF DECK ABOVE.

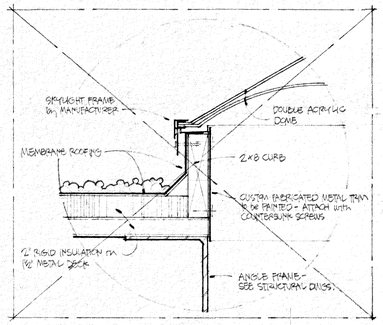

93 / A5 SECTION THROUGH SKYLIGHT (ALTERNATE #4)
NO SCALE

OMIT

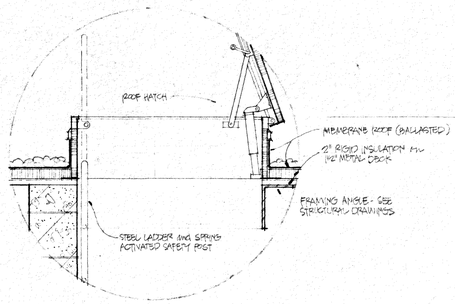

94 / A5 SECTION THROUGH ROOF HATCH
NO SCALE

SECOND FLOOR REFLECTED CEILING PLAN

SCALE: 1/8" = 1'-0"

A New Facility for Control Gaging, Inc.
South State Road, Ann Arbor, Michigan 48104

Herrmann/Holman/Meneghini/Overhiser, Inc
ARCHITECTS, PLANNERS AND INTERIOR DESIGNERS
210 EAST HURON STREET • ANN ARBOR, MICHIGAN 48104 • 313/662-4501

ARCHITECTS JOB NUMBER: 8420

DATE ISSUED FOR
JULY 18, 84 BIDDING
SEPT. 24, 1984 CONTRACT DOCUMENTS

REVISIONS

DRAWN

CHECKED


SEAL

TITLE: SECOND FLOOR REFLECTED CEILING PLAN AND DETAILS

A5


GENERAL NOTES

- REFER TO REFLECTED CEILING PLAN FOR INDICATIONS OF WALLS EXTENDING ONLY TO UNDERSIDE OF LAY-IN CEILING AT 9'-0".
- ALL MASONRY DIMENSIONS ARE NOMINAL. ALL DIMENSIONS ARE SHOWN TO FACE (℄ OR ℄) OF STUDS, BLOCK, OR STRUCTURE UNLESS OTHERWISE NOTED. DO NOT SCALE THE DRAWINGS - REFER ANY DIMENSIONAL DISCREPANCIES TO THE ARCHITECT FOR RESOLUTION.

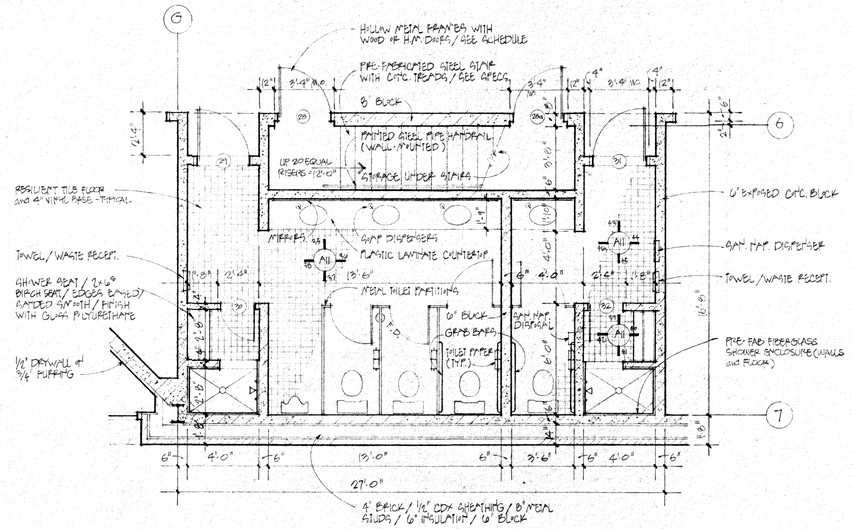


PLANT TOILET

SCALE: 1/4" = 1'-0"

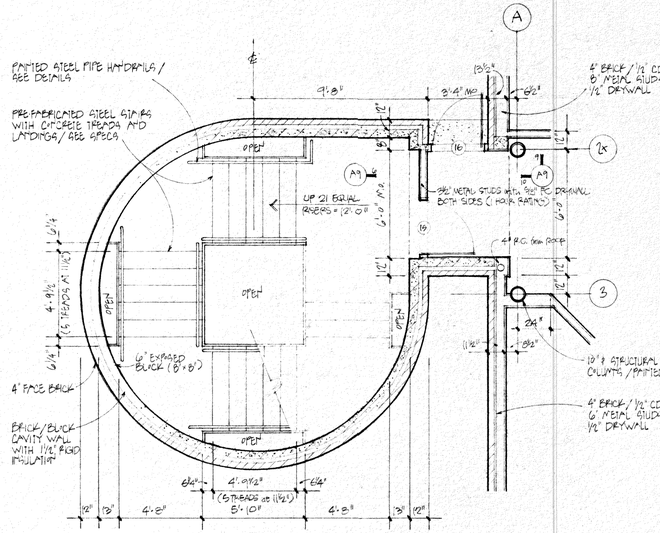


WEST STAIRWELL (EAST STAIRWELL SIMILAR)

SCALE: 1/4" = 1'-0"

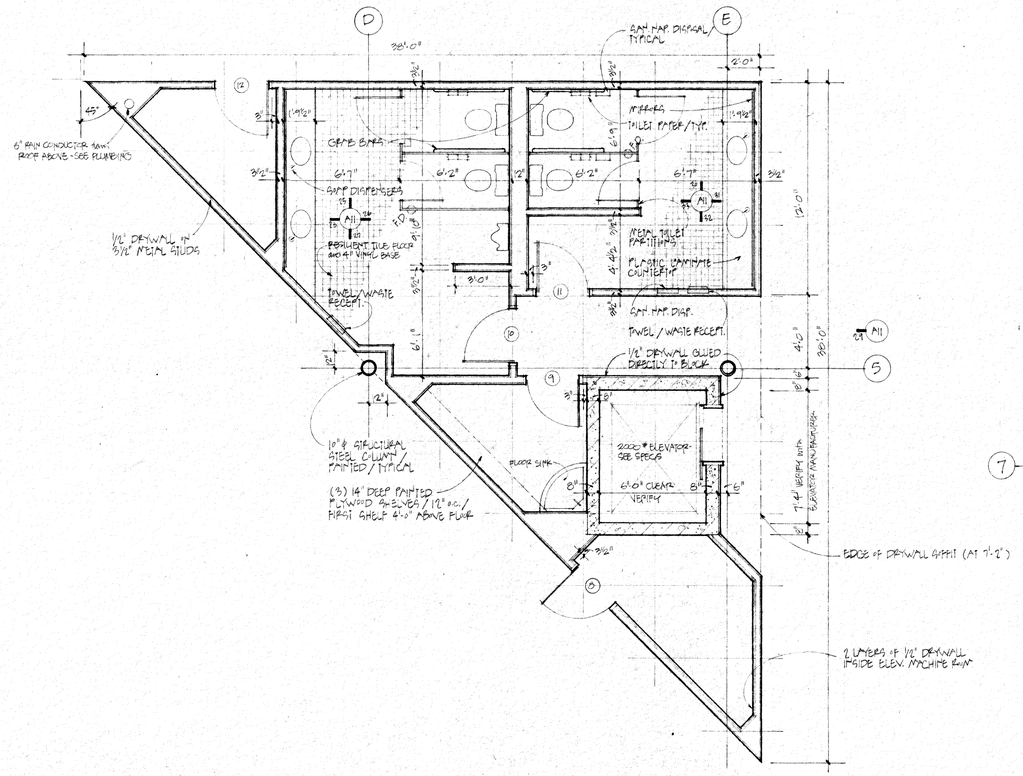


FIRST FLOOR CORE (SECOND FLOOR SIMILAR)

SCALE: 1/4" = 1'-0"

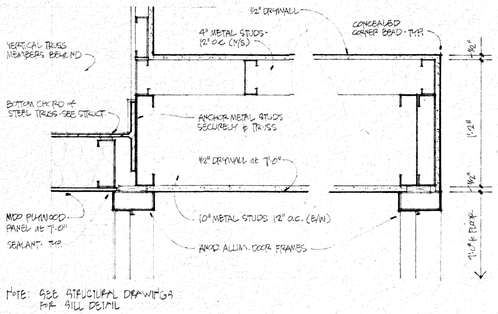


NOTE: SEE STRUCTURAL DRAWINGS FOR WALL DETAIL

3 / A9.1/3 SECTION through VESTIBULE CEILING
SCALE 1/2" = 1'-0"

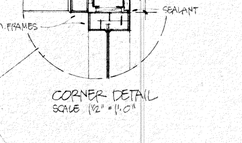

CORNER DETAIL
SCALE 1/2" = 1'-0"

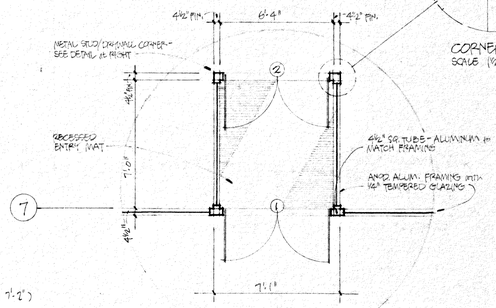

VESTIBULE 100a

SCALE: 1/4" = 1'-0"

A New Facility for Control Gaging, Inc.
South State Road, Ann Arbor, Michigan 48104

Herrmann/Holman/Meneghini/Overhiser, Inc
ARCHITECTS, PLANNERS AND INTERIOR DESIGNERS
210 EAST HURON STREET • ANN ARBOR, MICHIGAN 48104 • 313/662-4501

ARCHITECTS JOB NUMBER: 8420

DATE / ISSUED FOR
JULY 18, 1984 BIDDING
SEPT. 24, 1984 CONTRACT DOCUMENTS

REVISIONS


DRAWN

CHECKED

SEAL


TITLE: ENLARGED PLANS AND DETAILS

A6

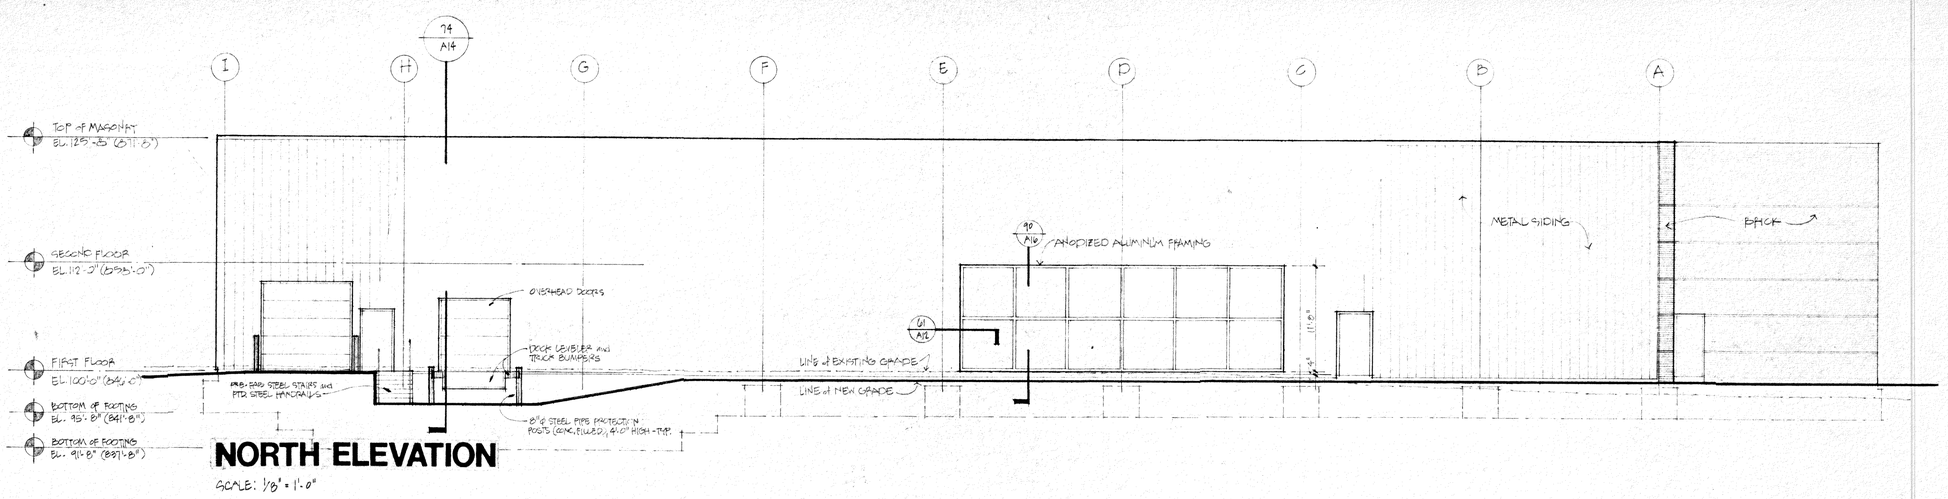


NORTH ELEVATION

SCALE: 1/8" = 1'-0"

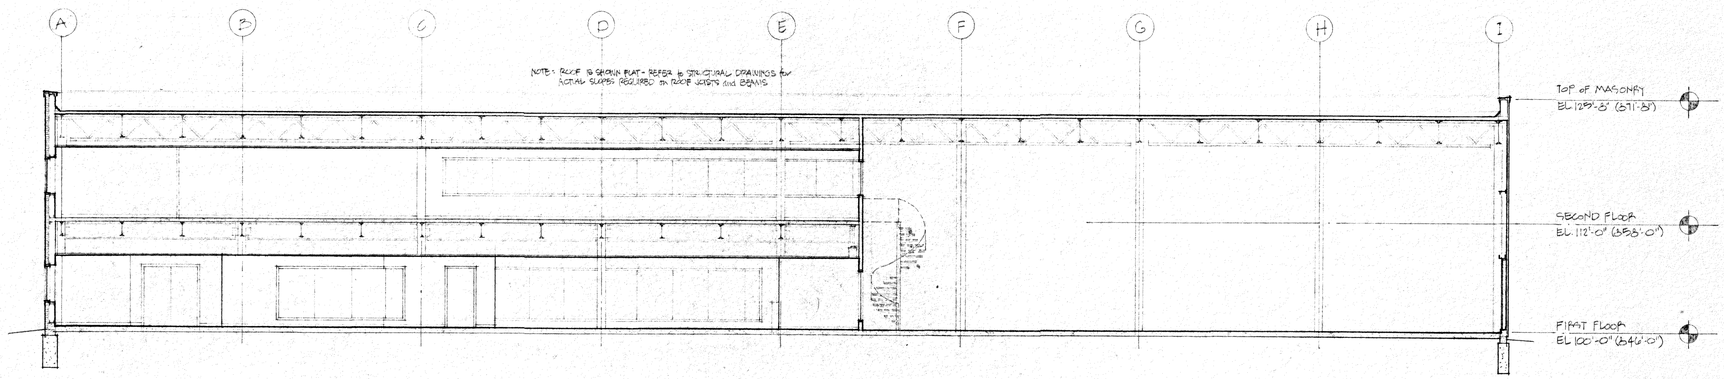

BUILDING SECTION / LOOKING NORTH

SCALE: 1/8" = 1'-0"

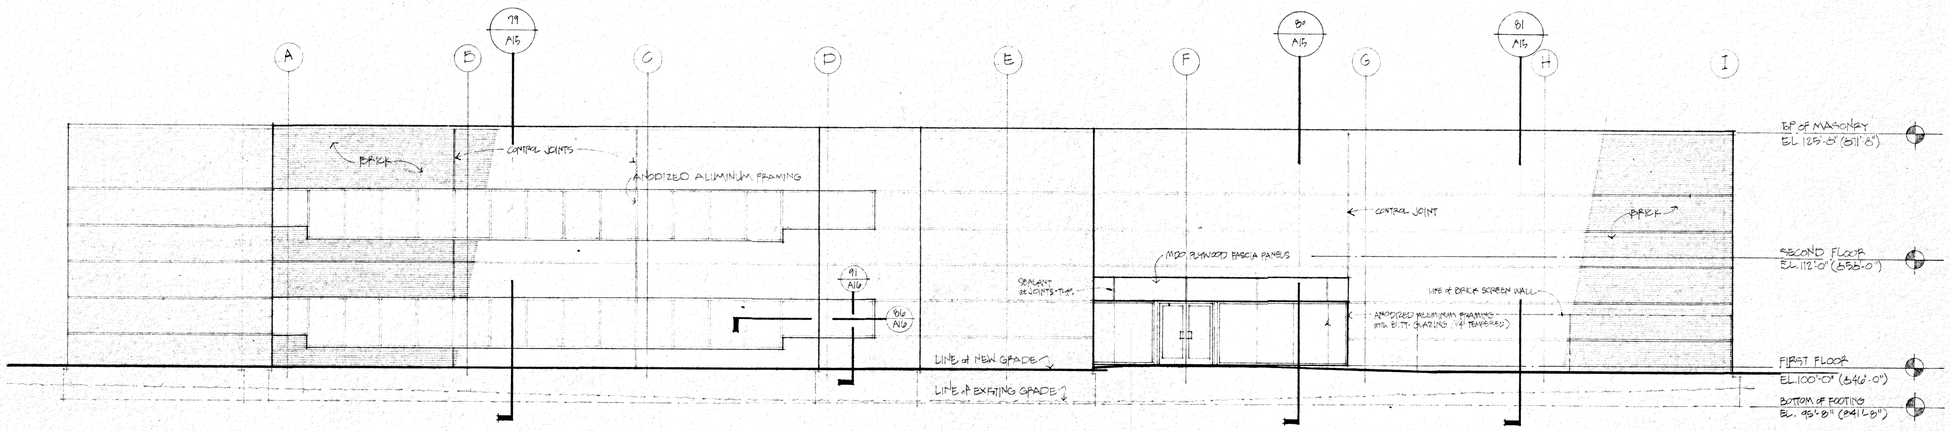

SOUTH ELEVATION

SCALE: 1/8" = 1'-0"

A New Facility for Control Gaging, Inc.
South State Road. Ann Arbor, Michigan 48104

Herrmann/Holman/Meneghini/Overhiser, Inc
ARCHITECTS, PLANNERS AND INTERIOR DESIGNERS
210 EAST HURON STREET • ANN ARBOR, MICHIGAN 48104 • 313/662-4501

ARCHITECTS JOB NUMBER: 8420

DATE	ISSUED FOR
JULY 18, 1984	BIDDING
SEPT. 28, 1984	CONTRACT DOCUMENTS

REVISIONS


DRAWN

CHECKED

SEAL


TITLE: NORTH / SOUTH ELEVATIONS AND SECTION

A7

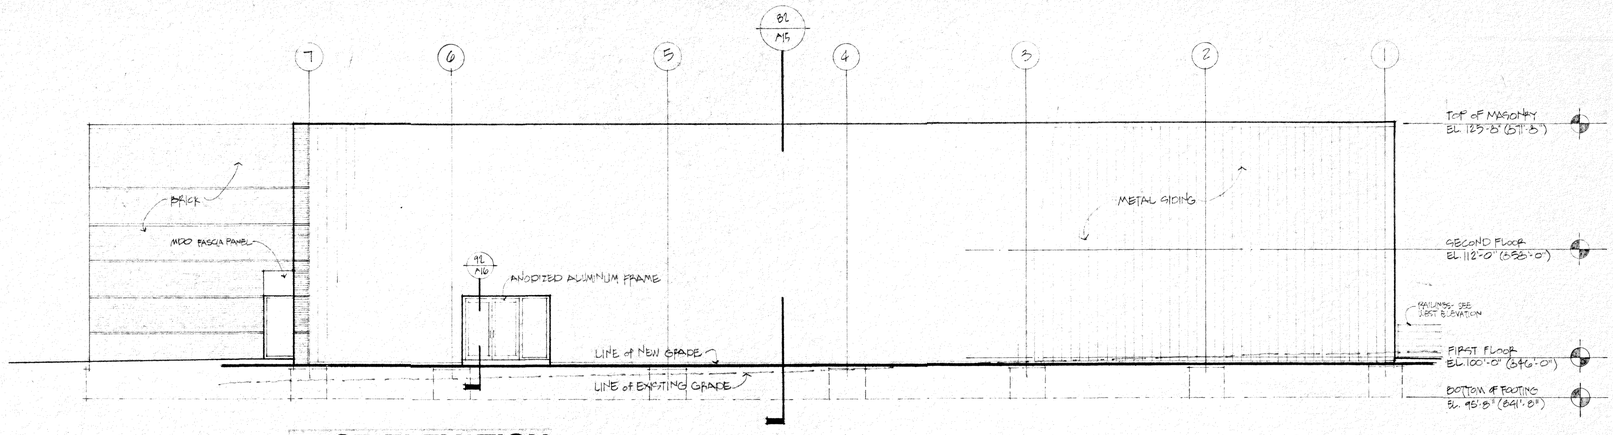


EAST ELEVATION

SCALE: 1/8" = 1'-0"

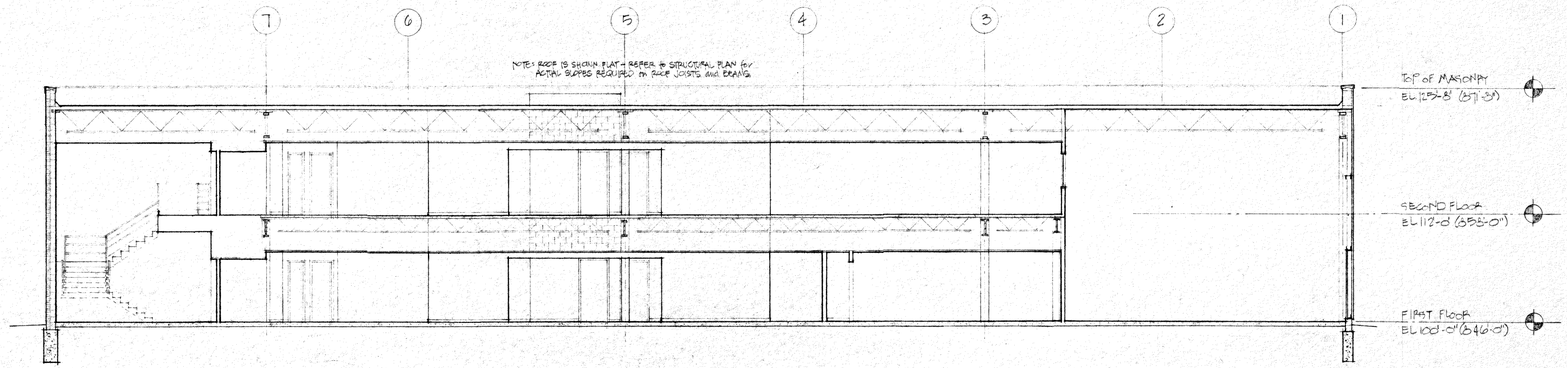

BUILDING SECTION / LOOKING WEST

SCALE: 1/8" = 1'-0"

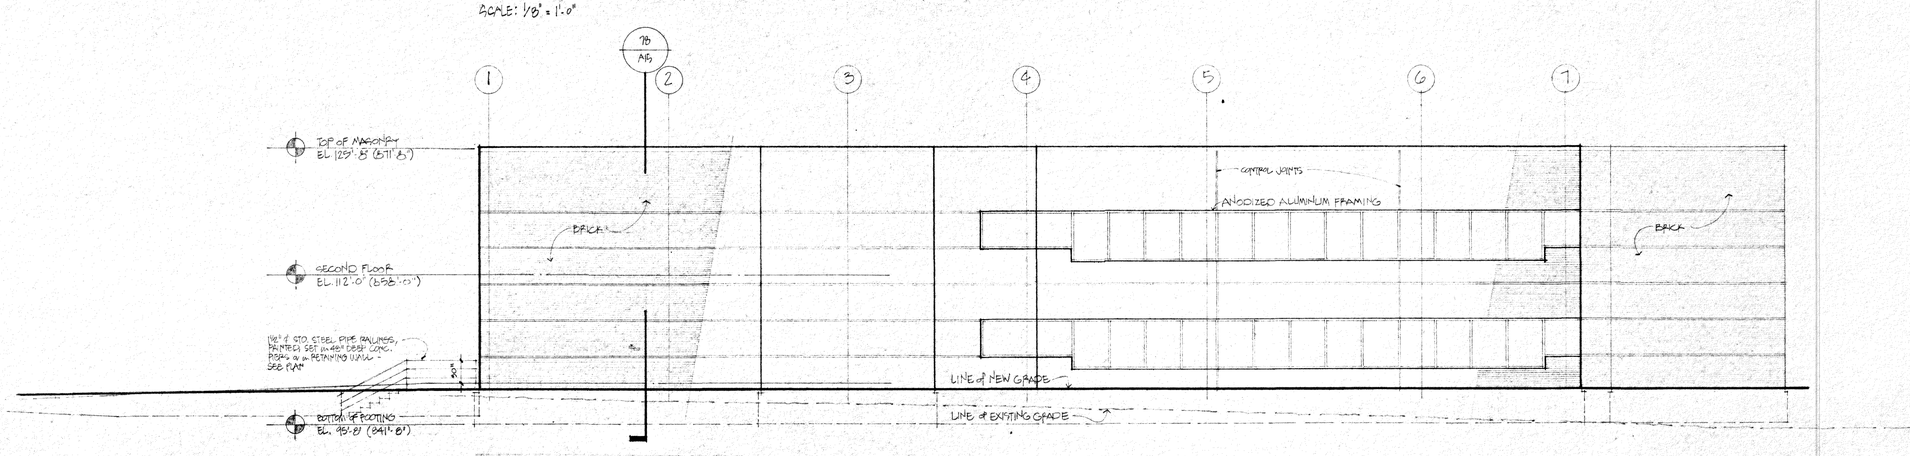

WEST ELEVATION

SCALE: 1/8" = 1'-0"

A New Facility for Control Gaging, Inc.
South State Road. Ann Arbor, Michigan 48104

Herrmann/Holman/Meneghini/Overhiser, Inc
ARCHITECTS, PLANNERS AND INTERIOR DESIGNERS
210 EAST HURON STREET • ANN ARBOR MICHIGAN 48104 • 313/662 4501

ARCHITECTS JOB NUMBER: 8420

DATE — ISSUED FOR
JULY 18, 1964 BIDDING
SEPT 24, 1964 CONTRACT DOCUMENTS


REVISIONS

DRAWN
CHECKED


SEAL

TITLE: EAST / WEST ELEVATIONS AND SECTION


A8

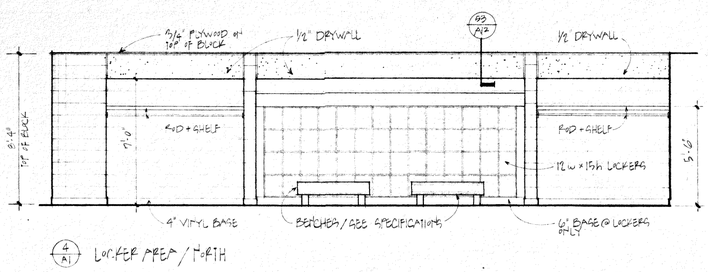

4 / A1 LOCKER AREA / NORTH

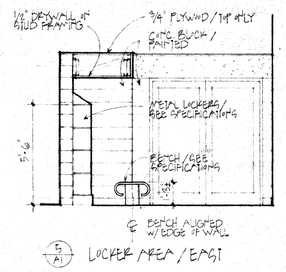


5 / A1 LOCKER AREA / EAST

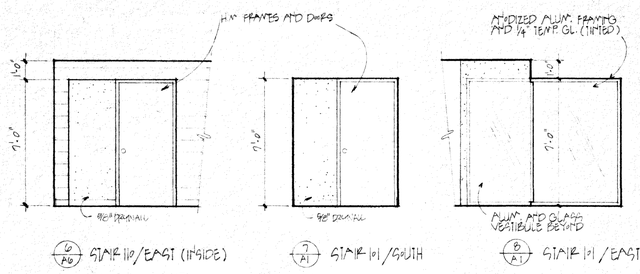

6 / A0 STAIR 110 / EAST (INSIDE)

7 / A1 STAIR 101 / SOUTH

8 / A1 STAIR 101 / EAST

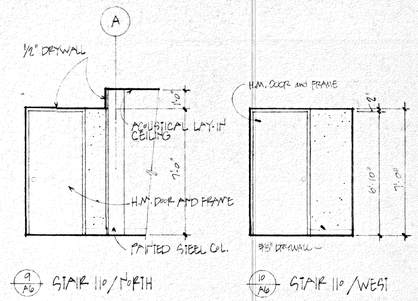


9 / A0 STAIR 110 / NORTH

10 / A0 STAIR 110 / WEST

LOCKER AREA 117


SCALE: 1/4" = 1'-0"

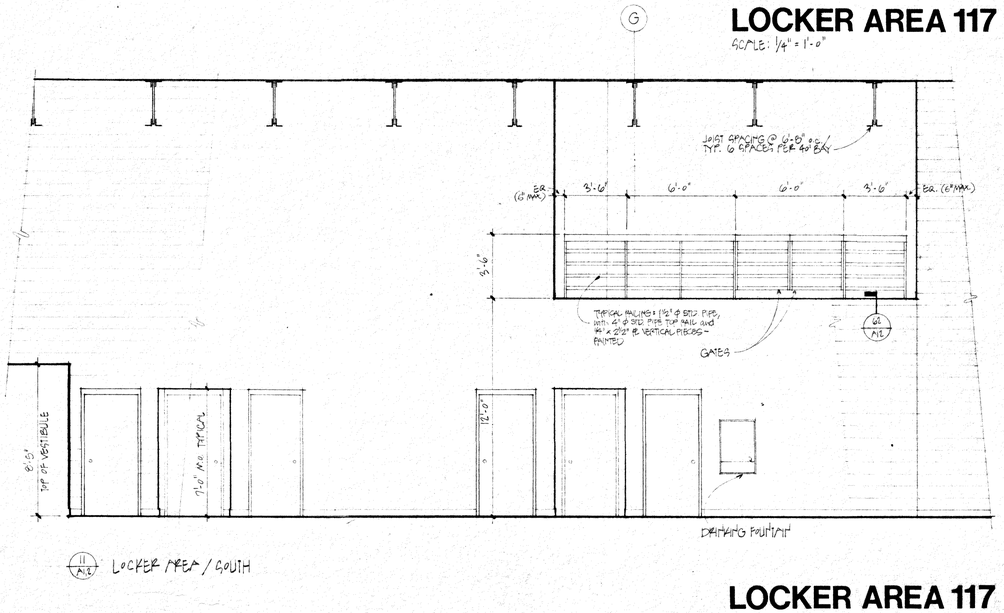

11 / A1 LOCKER AREA / SOUTH

STAIRWELLS


SCALE: 1/4" = 1'-0"

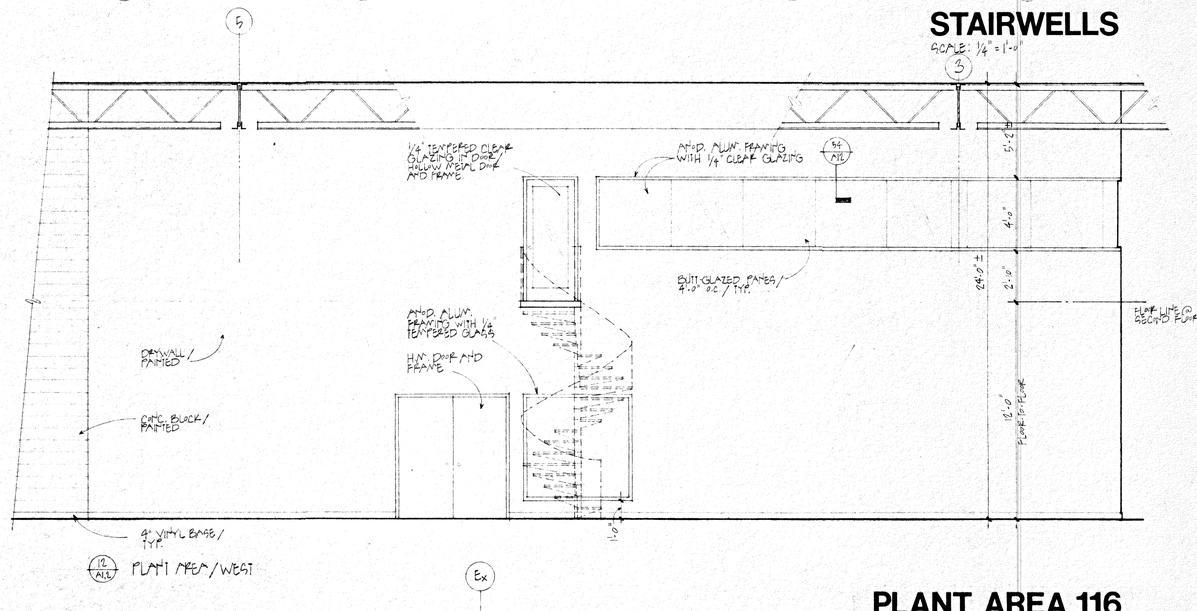


12 / A1 PLANT AREA / WEST

LOCKER AREA 117

SCALE: 1/4" = 1'-0"

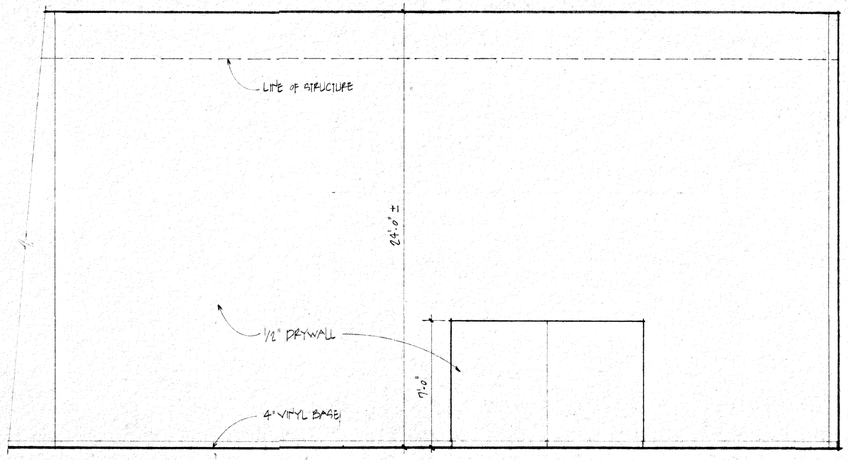


15 / A1 LOBBY / NORTH

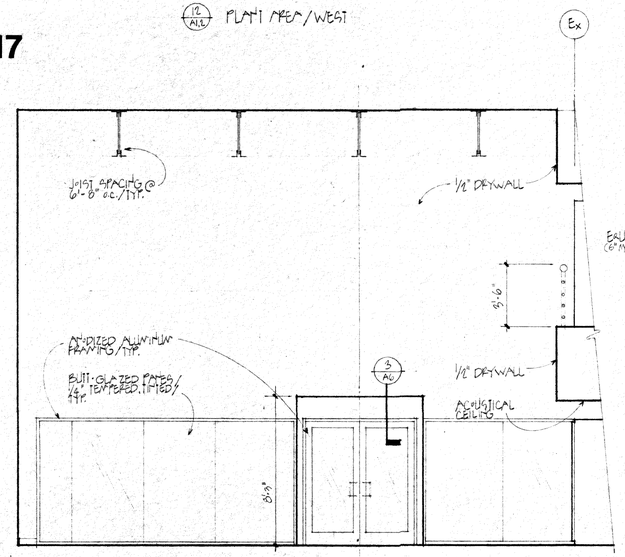

14 / A1 LOBBY / SOUTH

PLANT AREA 116

SCALE: 1/4" = 1'-0"

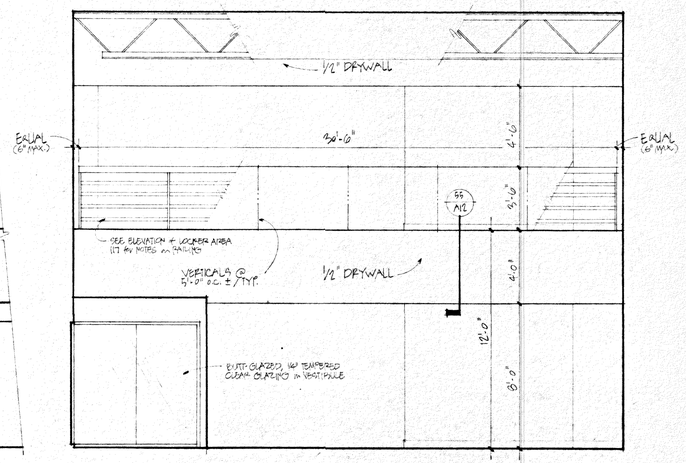

15 / A1 LOBBY / WEST

LOBBY 100

SCALE: 1/4" = 1'-0"

A New Facility for Control Gaging, Inc.
South State Road, Ann Arbor, Michigan 48104

Herrmann/Holman/Meneghini/Overhiser, Inc
ARCHITECTS, PLANNERS AND INTERIOR DESIGNERS
210 EAST HURON STREET • ANN ARBOR, MICHIGAN 48104 • 313/662-4501

ARCHITECTS JOB NUMBER '8420

DATE ISSUED FOR
JULY 15, 1984 BIDDING
SEPT 24, 1984 CONTRACT DOCUMENTS


REVISIONS

DRAWN
CHECKED

SEAL

TITLE
INTERIOR ELEVATIONS


A9

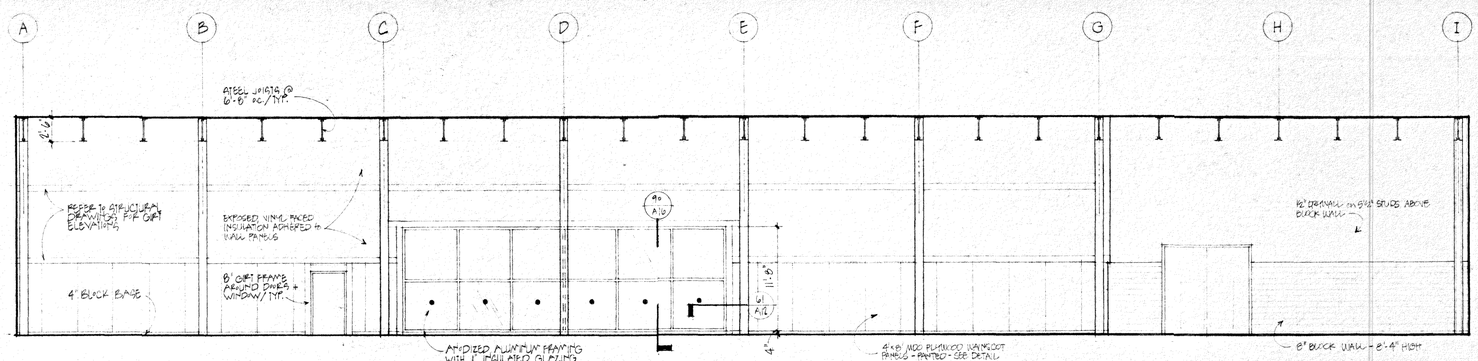

16 / A1.2 PLANT AREA 112 + SHIPPING/RECEIVING 115 / NORTH

PLANT AREA 112 + SHIPPING/RECEIVING 115


SCALE: 1/8" = 1'-0"

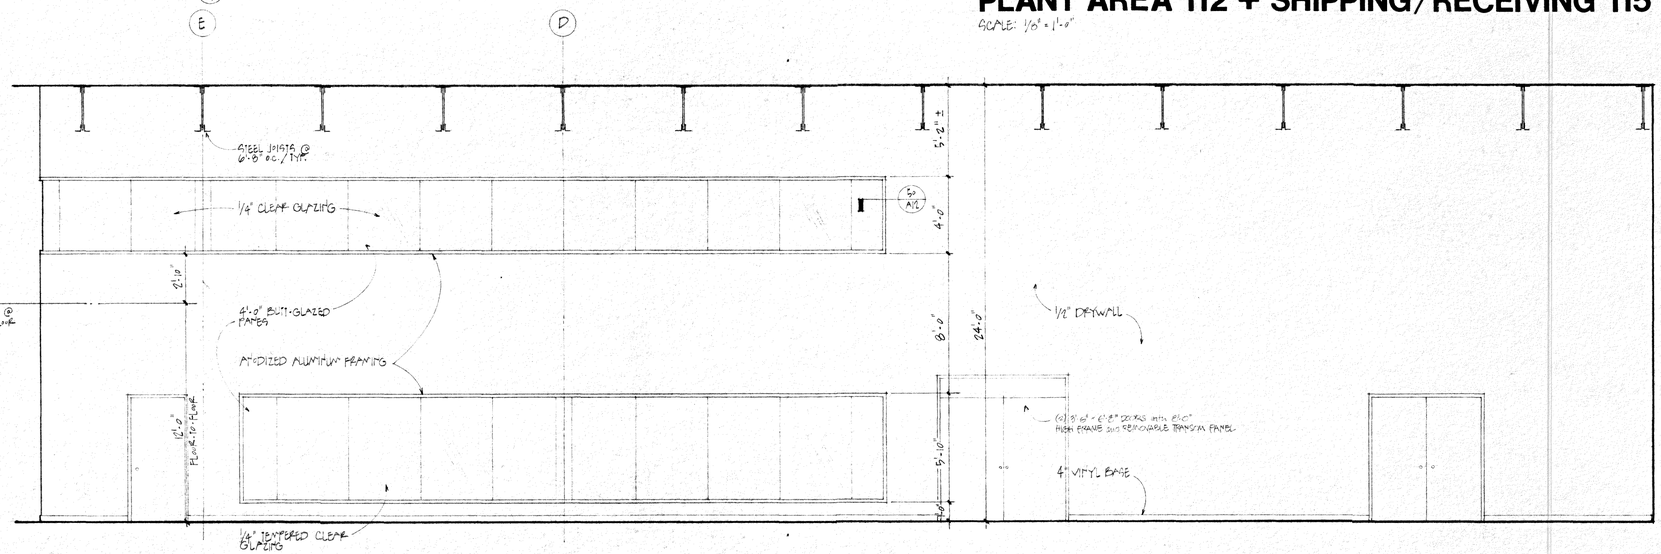

17 / A1.2 PLANT AREA / SOUTH

PLANT AREA 112

SCALE: 1/4" = 1'-0"

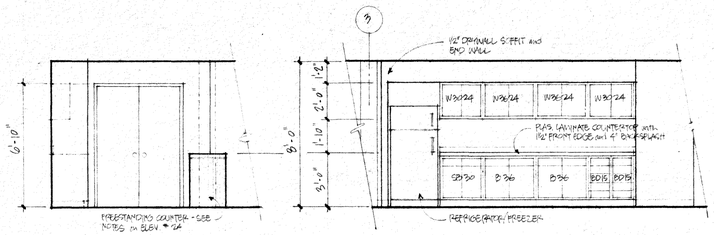


18 / A1 COUNTERS / SOUTH

19 / A1 COUNTER AT WALL / EAST

EMPLOYEE LOUNGE 113

SCALE: 1/4" = 1'-0"

OMIT

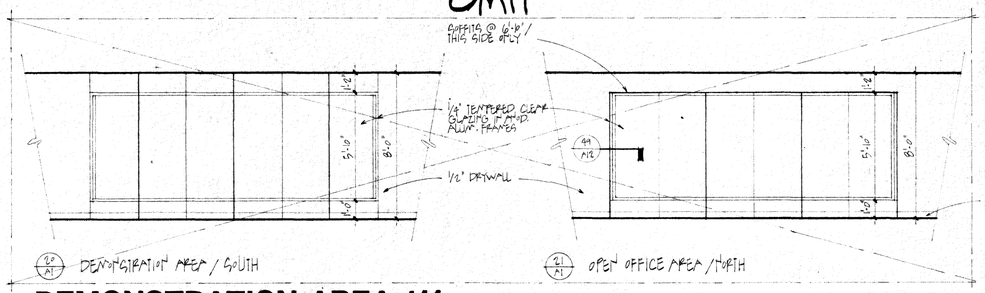


20 / A1 DEMONSTRATION AREA / SOUTH

21 / A1 OPEN OFFICE AREA / NORTH

DEMONSTRATION AREA 111


SCALE: 1/4" = 1'-0"

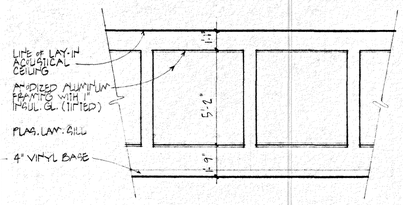

22 / A1 OPEN OFFICE AREA / SOUTH

OPEN OFFICE AREA 108

SCALE: 1/4" = 1'-0"

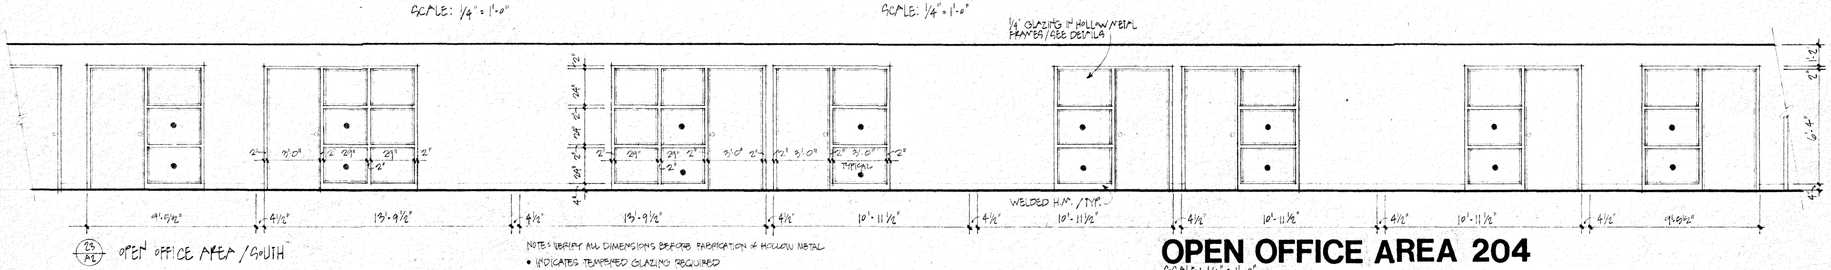


NOTE: VERIFY ALL DIMENSIONS BEFORE FABRICATION of HOLLOW METAL
• INDICATES TEMPERED GLAZING REQUIRED

23 / A2 OPEN OFFICE AREA / SOUTH

OPEN OFFICE AREA 204

SCALE: 1/4" = 1'-0"

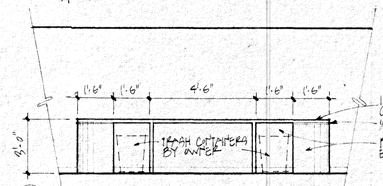

24 / A1 FREESTANDING COUNTER / EAST

EMPLOYEE LOUNGE 113

SCALE: 1/4" = 1'-0"

A New Facility for Control Gaging, Inc.
South State Road, Ann Arbor, Michigan 48104

Herrmann/Holman/Meneghini/Overhiser, Inc
ARCHITECTS, PLANNERS AND INTERIOR DESIGNERS
210 EAST HURON STREET • ANN ARBOR, MICHIGAN 48104 • 313/662 4501

ARCHITECTS JOB NUMBER: 8420

DATE	ISSUED FOR
JULY 15 1984	BIDDING
SEPT. 24, 1984	CONTRACT DOCUMENTS

REVISIONS


DRAWN

CHECKED


SEAL

TITLE: INTERIOR ELEVATIONS


A10

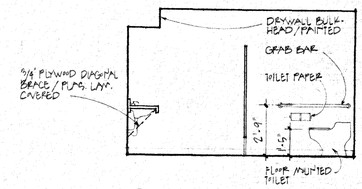


25 A6 TOILET ROOM / NORTH

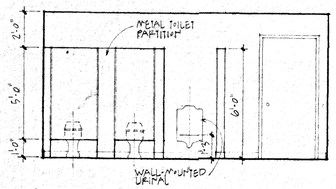

26 A6 TOILET ROOM / EAST

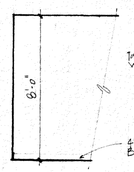

27 A6 TOILET ROOM / SOUTH

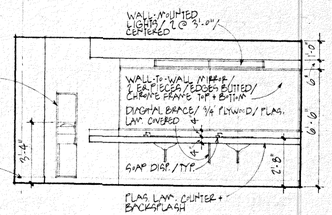


28 A6 TOILET ROOM / WEST

MEN 106/206

SCALE: 1/4" = 1'-0"


5

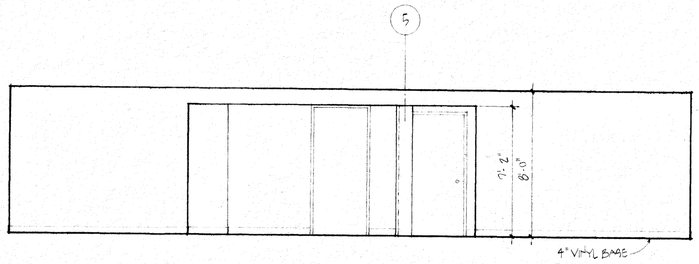


29 A6 CORRIDOR / WEST

CORRIDOR 114/205


SCALE: 1/4" = 1'-0"

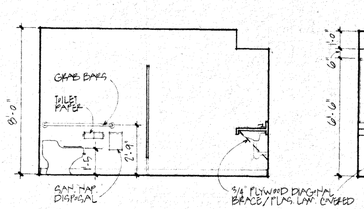


30 A6 TOILET ROOM / NORTH

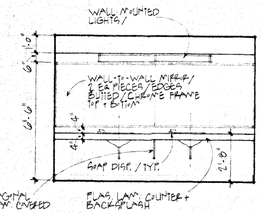

31 A6 TOILET ROOM / EAST

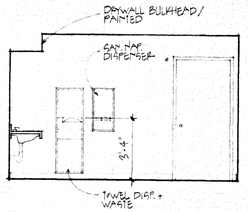

32 A6 TOILET ROOM / SOUTH

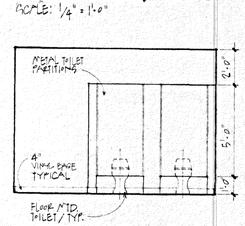


33 A6 TOILET ROOM / WEST

WOMEN 107/207

SCALE: 1/4" = 1'-0"


✱ NOTE: ALL TOILET FIXTURES, ACCESSORIES, ETC. SHALL BE LOCATED IN COMPLIANCE WITH STATE OF MICHIGAN BARRIER FREE DESIGN REGULATIONS

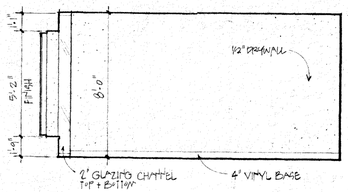


34 A6 OFFICE / WEST

SECOND FLOOR OFFICE / TYP.


SCALE: 1/4" = 1'-0"

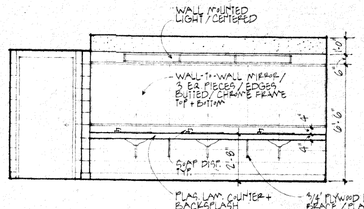


35 A6 TOILET ROOM / NORTH

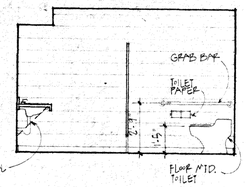

36 A6 TOILET ROOM / EAST

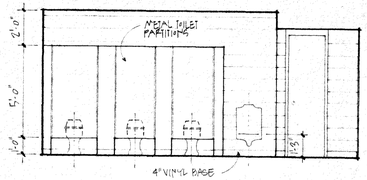


37 A6 TOILET ROOM / SOUTH

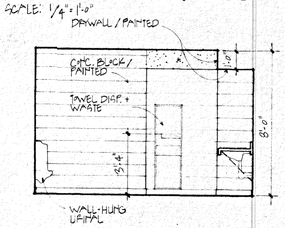

38 A6 TOILET ROOM / WEST

MEN 121


SCALE: 1/4" = 1'-0"

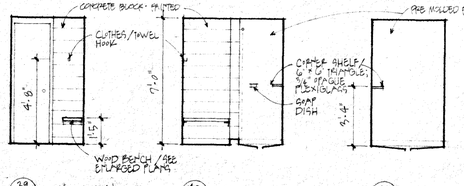

39 A6 SHOWER / NORTH


40 A6 SHOWER / EAST

41 A6 SHOWER / SOUTH

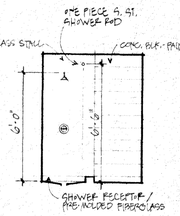


42 A6 SHOWER / WEST


✱ NOTE: WOMEN'S SHOWER SHOWN / MEN'S SHOWER SIMILAR

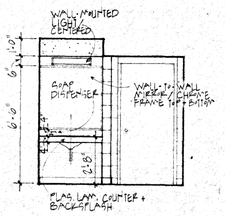


43 A6 TOILET ROOM / NORTH

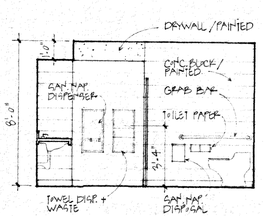

44 A6 TOILET ROOM / EAST

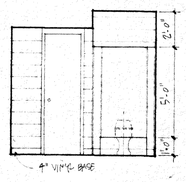


45 A6 TOILET ROOM / SOUTH

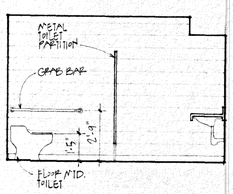

46 A6 TOILET ROOM / WEST

WOMEN 122

SCALE: 1/4" = 1'-0"

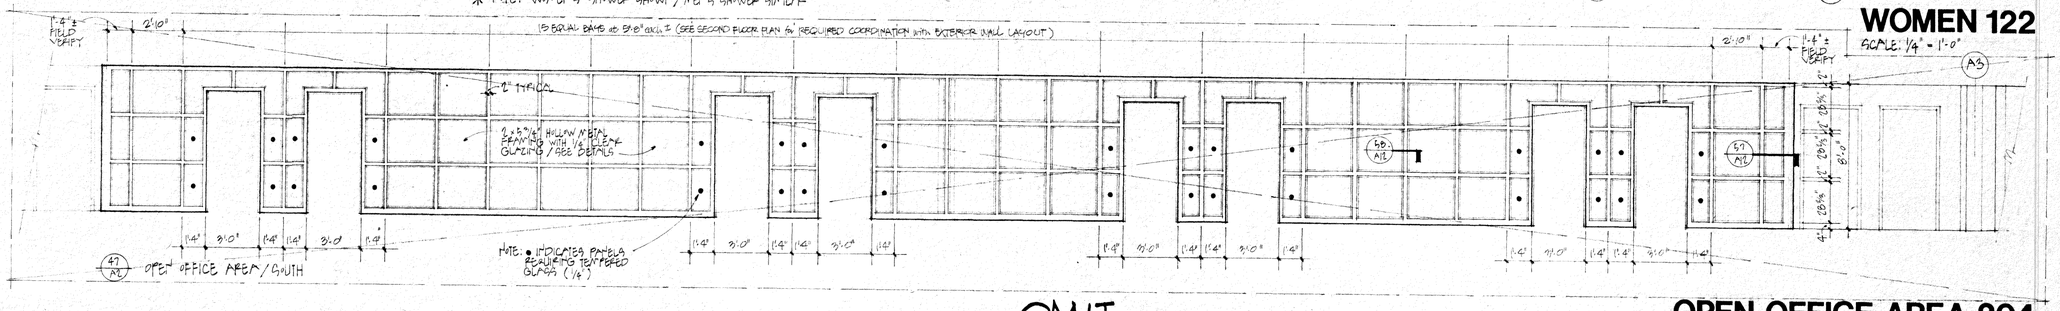

OMIT

OPEN OFFICE AREA 204

SCALE: 1/4" = 1'-0"

A New Facility for Control Gaging, Inc.
South State Road, Ann Arbor, Michigan 48104

Herrmann/Holman/Meneghini/Overhiser, Inc
ARCHITECTS, PLANNERS AND INTERIOR DESIGNERS
210 EAST HURON STREET • ANN ARBOR, MICHIGAN 48104 • 313/662-4501

ARCHITECTS JOB NUMBER 8420

DATE ISSUED FOR
JULY 18, 1984 BIDDING
SEPT. 26, 1984 CONTRACT DOCUMENTS

REVISIONS


DRAWN

CHECKED


SEAL

TITLE
INTERIOR ELEVATIONS


A11

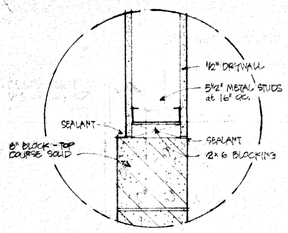


10 A12 SECTION DETAIL

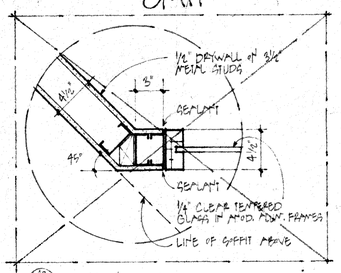


3A A12 PLAN DETAIL

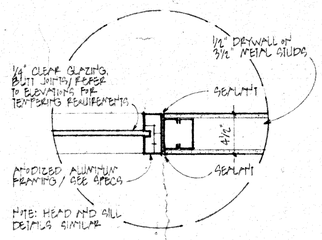


5A A12 PLAN DETAIL

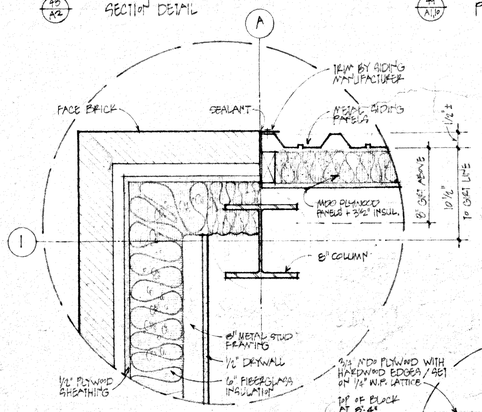

5I A1 PLAN DETAIL

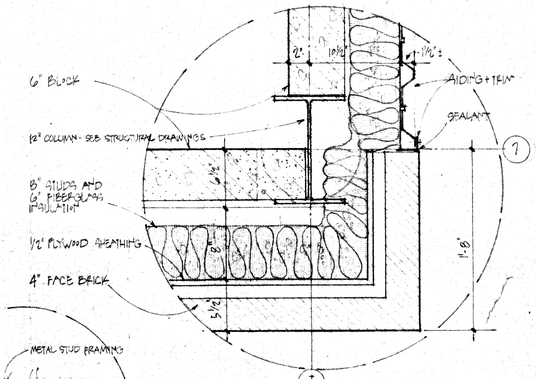


I PLAN DETAIL

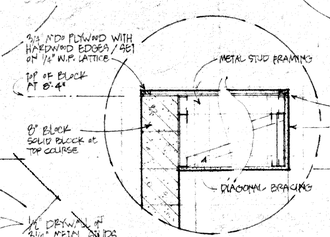


5J A1 PLAN DETAIL

OMIT

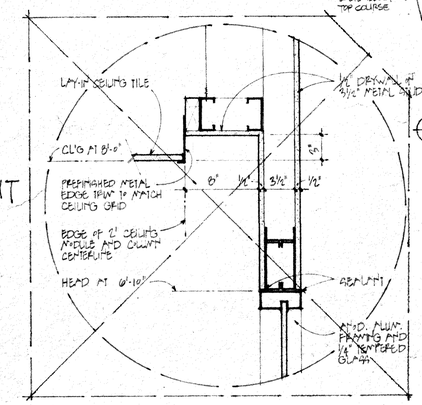

5G A1 SECTION DETAIL

(THIS DETAIL ONLY: 3/4" = 1'-0")

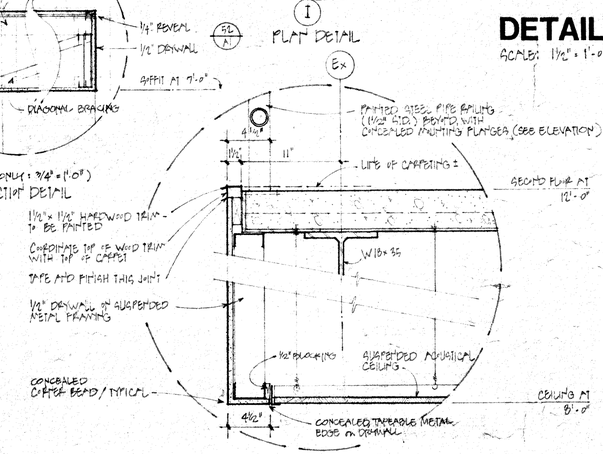

5H A1 SECTION DETAIL


DETAILS

SCALE: 1½" = 1'-0"


ROOM FINISH SCHEDULE

room NUMBER	NAME	floor 1	floor 2	floor 3	floor 4	floor 5	base 1	base 2	base 3	N wall 1	N wall 2	N wall 3	N wall 4	E wall 1	E wall 2	E wall 3	E wall 4	S wall 1	S wall 2	S wall 3	S wall 4	W wall 1	W wall 2	W wall 3	W wall 4	ceiling 1	ceiling 2	ceiling 3	ceiling HEIGHT	remarks
		PAINTED CONCRETE	CARPET	RESILIENT TILE A	RESILIENT TILE B	RECESSED ENTRY MAT	4" VINYL	CONC. BLOCK - PAINTED	NO BASE	1/2" DRYWALL - PAINTED	CONC. BLOCK - PAINTED	MOD PANELS / INSULATION	METAL FRAMING / GLASS	1/2" DRYWALL - PAINTED	CONC. BLOCK - PAINTED	MOD PANELS / INSULATION	METAL FRAMING / GLASS	1/2" DRYWALL - PAINTED	CONC. BLOCK - PAINTED	MOD PANELS / INSULATION	METAL FRAMING / GLASS	1/2" DRYWALL - PAINTED	CONC. BLOCK - PAINTED	MOD PANELS / INSULATION	METAL FRAMING / GLASS	1/2" DRYWALL PAINTED	LAY-IN ACOUSTICAL	EXPOSED STRUCTURE	HEIGHT	
100A	VESTIBULE					1			3				4				4				4					1			7'-0"	
100	LOBBY		2				1			1				1				1										3	9'-0"	
101	STAIR		2						3		2				2				2				2			1			20'-0"	UNDERSIDE of TREADS EXPOSED/PTD. STL. HANDRAIL
102, 102a	CLOSETS		2							1				1				1				1				1			8'-0"	
103	MACHINE ROOM	1					1				2			1				1				1				1			8'-0"	
104	JANITOR	1					1			1				1				1				1				1			8'-0"	
105	CLOSET		2				1			1				1				1				1				1			8'-0"	
106	MEN			3			1			1				1				1				1				1	2		8'-0"	
107	WOMEN			3			1			1				1				1				1				1	2		8'-0"	
108	OPEN OFFICE AREA		2				1			1				1				1				1				1	2		8'-0"	
103, 109a	CLOSETS		2				1			1				1				1				1				1			8'-0"	
110	STAIR		2						3		2				2				2				2			1			20'-0"	UNDERSIDE of TREADS EXPOSED/PTD. STL. HANDRAIL
111	DEMONSTRATION				4		1			1				1				1				1				2			8'-0"	
112	PLANT AREA NORTH	1					1	2				3			2													3	24'-0"	VINYL BASE @ DRYWALL ONLY
113	EMPLOYEE LOUNGE	1			4		1			1				1				1				1				2			8'-0"	
114	CORRIDOR		2				1			1				1												2			8'-0"	
115	SHIPPING / RECEIVING	1						2				3				3		1	2			1	2					3	24'-0"	
116	PLANT AREA EAST	1					1	2		1	2					3			2			1						3	24'-0"	VINYL BASE @ DRYWALL ONLY
117	LOCKER AREA	1					1			1	2			1	2			1	2			1	2					3	24'-0"	
118	VESTIBULE	1				5	1			1	2						4	1	2			1	2			1			7'-0"	
119	FIRST AID		2				1			1	2			1	2			1	2			1	2				2		8'-0"	
120	STAIR	1							3		2				2				2				2					3	24'-0"	
121	MEN			3			1			1	2			1	2			1	2			1	2			1	2		8'-0"	
122	WOMEN			3			1			1	2			1	2			1	2			1	2			1	2		8'-0"	
123	UTILITIES	1						3		1	2			1	2			1	2			1	2					3	11'-0"	
	SECOND FLOOR																													
201	STAIR		2					3			2				2				2				2						8'-0"	UNDERSIDE of TREADS EXPOSED/PTD. STL. HANDRAIL
202, 202a	CLOSETS		2				1			1				1				1				1				1			8'-0"	
203	JANITOR	1					1			1				1				1				1				1			8'-0"	
204	OPEN PLAN AREA		2				1			1				1				1				1				2			8'-0"	
205	CORRIDOR		2				1			1				1												2			8'-0"	
206	MEN			3			1			1				1				1				1				2			8'-0"	
207	WOMEN			3			1			1				1				1				1				2			8'-0"	
208	OPEN PLAN AREA		2				1			1				1				1				1				2			8'-0"	
209, 209a	CLOSETS		2				1			1				1				1				1				1			8'-0"	
210	STAIR		2					3			2				2				2				2			1			8'-0"	UNDERSIDE of TREADS EXPOSED/PTD. STL. HANDRAIL
211	OFFICE		2				1			1				1				1				1				2			8'-0"	
212	OFFICE		2				1			1				1				1				1				2			8'-0"	
213	OFFICE		2				1			1				1				1				1				2			8'-0"	
214	OFFICE		2				1			1				1				1				1				2			8'-0"	
215	CONFERENCE		2				1			1				1				1				1				2			8'-0"	
216	GENERAL MANAGER		2				1			1				1				1				1				2			8'-0"	
217	PRESIDENT		2				1			1				1				1				1				2			8'-0"	
218	OFFICE		2				1			1				1				1				1				2			8'-0"	
219	MEZZANINE	1					1							2				1				2						3	12'-0"	
220	MECHANICAL ROOM	1					1		2					2				1				2						3	12'-0"	

OMIT

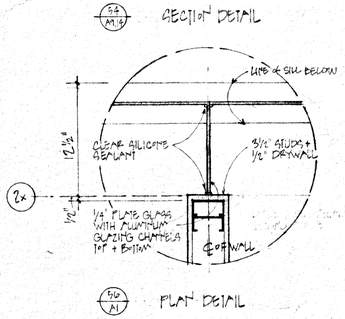


5D A1 PLAN DETAIL

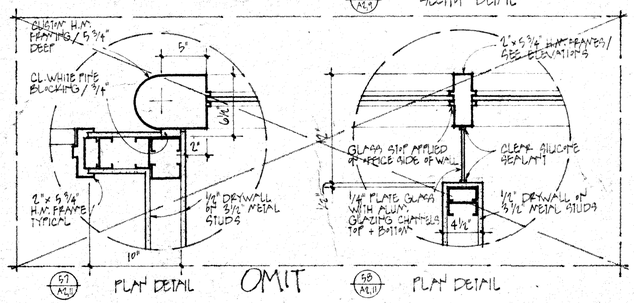


5F A1 PLAN DETAIL 5E A1.11 PLAN DETAIL

OMIT

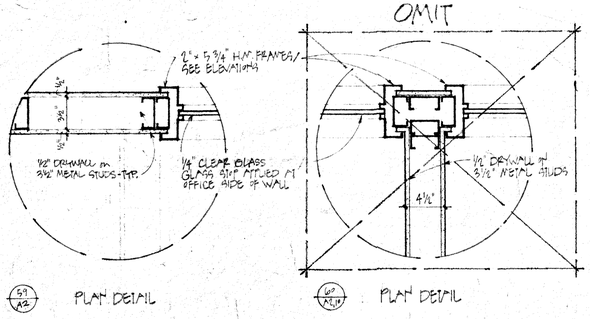

5B A2 PLAN DETAIL 6D A1.11 PLAN DETAIL

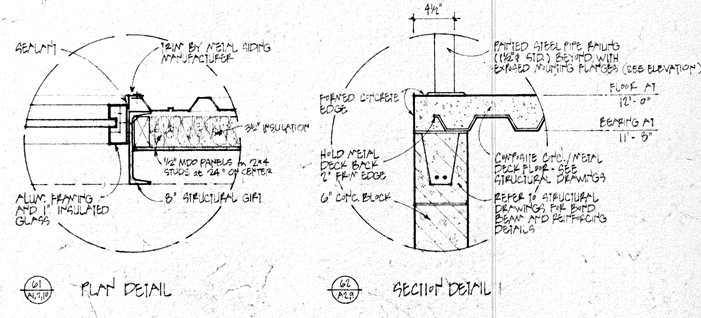

6I A1.11 PLAN DETAIL 6J A1.12 SECTION DETAIL

A New Facility for Control Gaging, Inc.
South State Road, Ann Arbor, Michigan 48104

Herrmann Holman Meneghini Overhiser, Inc
ARCHITECTS, PLANNERS AND INTERIOR DESIGNERS

ARCHITECTS JOB NUMBER 8420

DATE / ISSUED FOR
JULY 16, 1984 BIDDING
SEPT 24, 1984 CONTRACT DOCUMENTS

REVISIONS


DRAWN

CHECKED


SEAL

TITLE
FINISH SCHEDULE AND DETAILS


A12

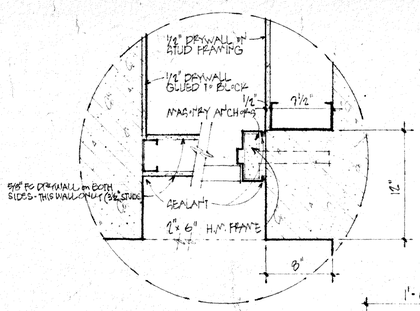

(66/A13) DOOR No. 44 THRU 51

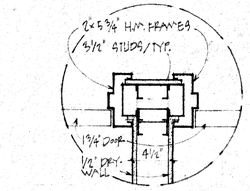


(67/A13) DOOR No. 44 THRU 51

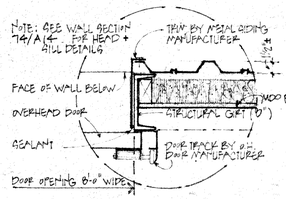


(68/A13) DOOR No. 23/24


(69/A13) DOOR No. 22/22a

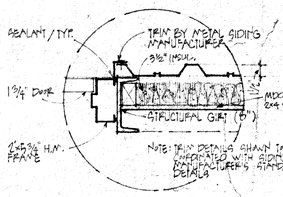


(70/A13) DOOR No. 30/32 (HEAD SIMILAR)

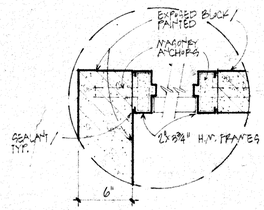


(71/A13) TYPICAL (HEAD SIMILAR)

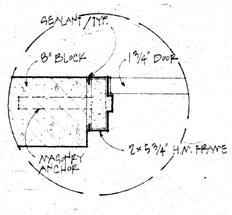

(72/A13) TYPICAL (HEAD SIMILAR)

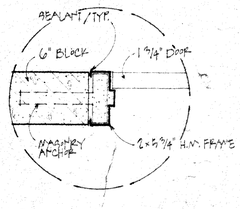


(73/A13) TYPICAL (HEAD SIMILAR)

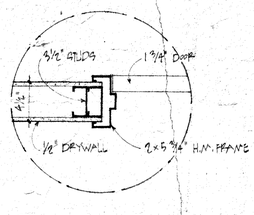

DOOR DETAILS

SCALE: 1 1/2" = 1'-0"

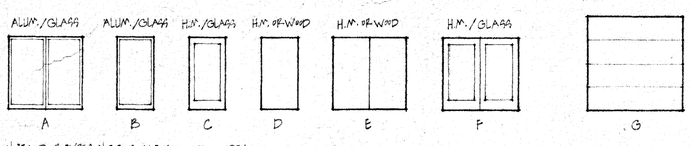


NOTE: DOOR TYPES NOT TO SCALE / HEIGHT + WIDTH VARY / SEE SCHEDULE

DOOR TYPES

NOT TO SCALE

DOOR SCHEDULE

number	type	size width	size height	thickness	material frame	material door	detail head	detail jamb	frame type	remarks
		FIRST	FLOOR							
1	A	6'-0"	6'-10"	1 3/4"	ALUM.	ALUM.	9/A6	--	A	
2	A	6'-0"	6'-10"		↓	↓	9/A6	--	A	
3	--	10'-0"	10'-0"		SEE STRUCTURAL DRAWINGS and SPECS for		DETAILS			
4	DELETED									
5	D	3'-0"	6'-10"		H.M.	H.M.	--	64/A13	B	B LABEL (1 HOUR), 6" FRAME, with FUSIBLE LINK HOLD-OPEN DEVICE
6	D	3'-0"	6'-8"			WOOD	--	70/A13	F	
7	D	2'-6"	6'-8"			WOOD	--		F	
8	D	3'-0"	6'-8"			H.M.	--	(SIM)	F	B LABEL (1½ HOUR), 6¾" FRAME
9	D	3'-0"	6'-8"			WOOD	--		F	
10	D	3'-0"	6'-8"				--		F	
11	D	3'-0"	6'-8"				--		F	
12	D	3'-0"	6'-8"				--		F	
13	D	3'-0"	6'-8"				--		F	
14	D	2'-6"	6'-8"			↓	--	↓	F	
15	D	3'-0"	6'-10"			H.M.	--	65/A13	B	B LABEL (1 HOUR), 6" FRAME, with FUSIBLE LINK HOLD-OPEN DEVICE
16	D	3'-0"	6'-10"			H.M.	67/A16	65/A13	B	
17	E	6'-0"	6'-8"			WOOD	--	73/A13	G	
18	D	3'-0"	6'-8"				--		F	
19	E	7'-0"	-'-8				--		G SIM	FRAME @ the 3'-0" HIGH, with REMOVABLE TRANSOM PANEL ABOVE 6'-8" DOORS
20	E	6'-0"	6'-8"				--		G	
21	D	3'-0"	-'-8"			↓	--	↓	F	
22, 22a	D	3'-8"	6'-10"	↓	↓	H.M.	69/A16	67/A13	B	
23	G	8'-0"	8'-0"	2"	——	INSULATED STEEL	74/A14	69/A13	—	
24	G	10'-0"	10'-0"	2"	——	INSULATED STEEL	—	69/A13	—	SILL DETAIL 14/A16
25	F	6'-0"	6'-8"	1 3/16"	H.M.	H.M.	90/A16	71/A13	D	
26	A	6'-0"	6'-10"		ALUM.	ALUM.	96/A16	68/A16	A	
27	D	3'-0"	6'-8"		H.M.	WOOD	--	72/A13	E	
28, 28a	D	3'-0"	6'-8"			H.M.	--	71/A13	E	B LABEL (1 HOUR)
29	D	3'-0"	6'-8"			WOOD	--	72/A13	E	
30	D	2'-0"	6'-8"				--	70/A13	E	UNDERCUT DOOR 1"
31	D	3'-0"	6'-8"				--	72/A13	E	
32	D	2'-0"	6'-8"				--	70/A13	E	UNDERCUT DOOR 1"
33	D	3'-0"	6'-8"	↓	↓	↓	--	72/A13	E	
		SECOND	FLOOR							
34	D	3'-0"	6'-10"	1 3/4"	H.M.	H.M.	--	68/A13	B	B LABEL (1 HOUR); 6" FRAME, with FUSIBLE LINK HOLD-OPEN DEVICE
35	D	2'-6"	6'-8"			WOOD	--	72/A13	F	
36	D	3'-0"	6'-8"				--		F	
37	D	3'-0"	6'-8"				--		F	
38	D	3'-0"	6'-8"				--		F	
39	D	3'-0"	6'-8"		↓	↓	--		F	
40	C	2'-8"	6'-8"		H.M.	H.M.	--	↓	F	
41	D	3'-0"	6'-10"		H.M.	H.M.	--	65/A13	B	B LABEL (1 HOUR), 6" FRAME, with FUSIBLE LINK HOLD-OPEN DEVICE
42	D	2'-6"	6'-8"			WOOD	--	73/A13	F	
43	D	3'-0"	6'-8"				--	73/A13	F	
44	D	3'-0"	6'-8"				--	66/A13	C	
45	D	3'-0"	6'-8"				--		C	
46	D	3'-0"	6'-8"				--		C	
47	D	3'-0"	6'-8"				--		C	
48	D	3'-0"	6'-8"				--		C	
49	D	3'-0"	6'-8"				--		H	
50	D	3'-0"	6'-8"				--		H	
51	D	3'-0"	6'-8"			↓	--	↓	C	
52	E	6'-0"	6'-8"	↓	↓	H.M.	--	72/A13	D	

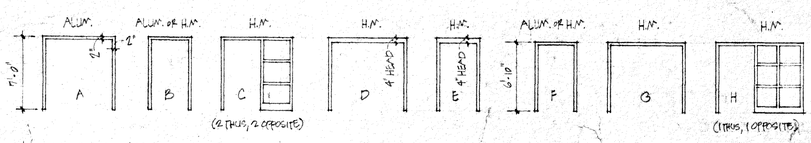

NOTE: FRAME TYPES NOT TO SCALE / WIDTHS VARY / SEE SCHEDULE

FRAME TYPES

NOT TO SCALE

A New Facility for Control Gaging, Inc.
South State Road, Ann Arbor, Michigan 48104

Herrmann Holman-Meneghini Overhiser, Inc
ARCHITECTS, PLANNERS AND INTERIOR DESIGNERS

ARCHITECT'S JOB NUMBER: 8420

DATE ISSUED FOR
JULY 18, 1984 BIDDING
SEPT 24, 1984 CONTRACT DOCUMENTS

REVISIONS


DRAWN

CHECKED

SEAL


TITLE: DOOR SCHEDULE AND DETAILS

A13

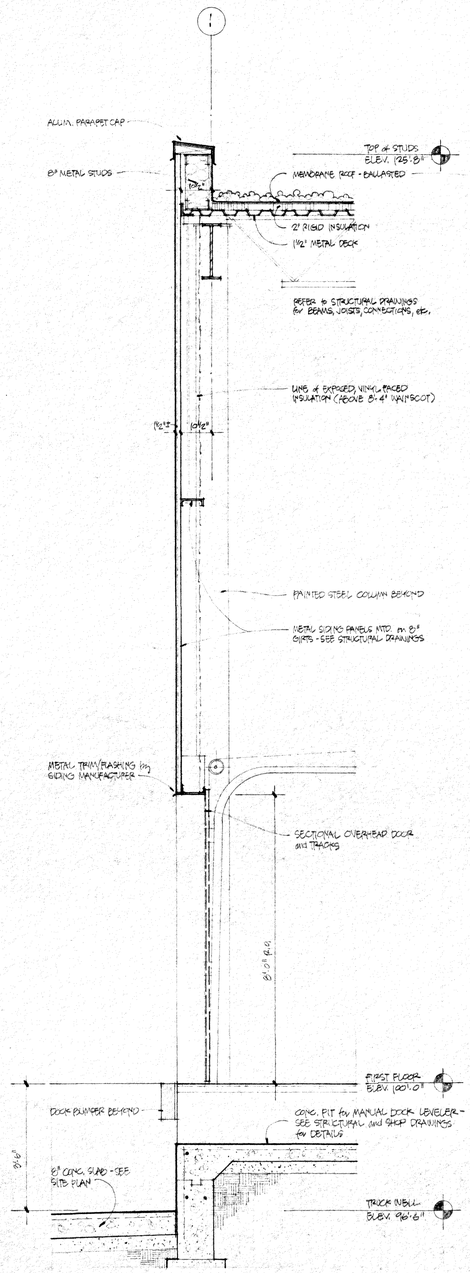


74 A1.2,3,7 **WALL SECTION**

SCALE: 1½" = 1'-0"

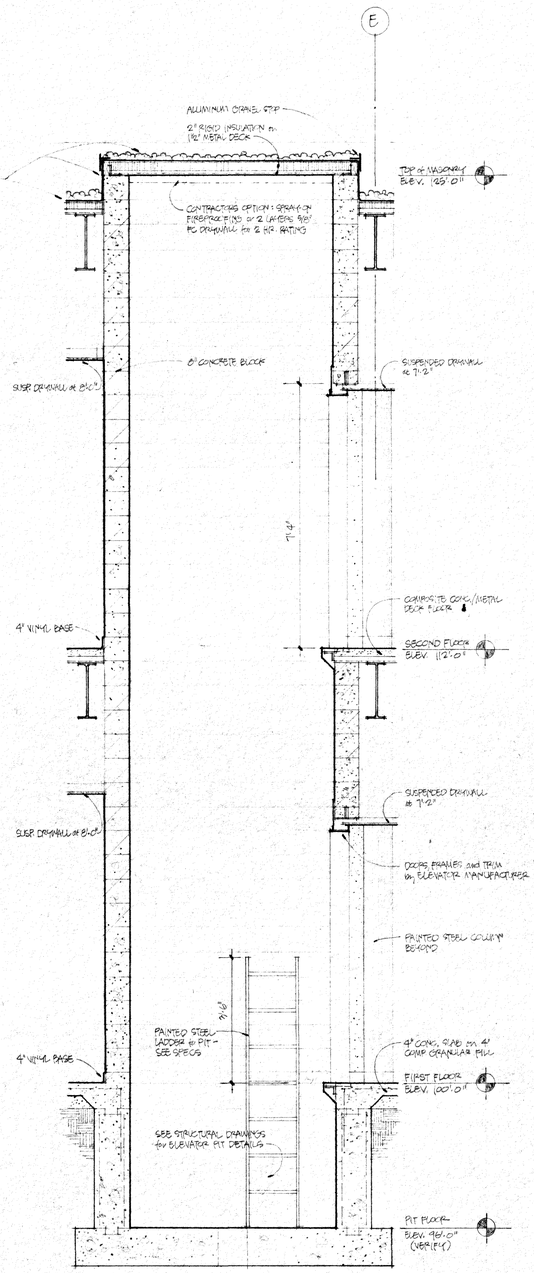


78 A1.2,3 **SECTION**

SCALE: 1½" = 1'-0"

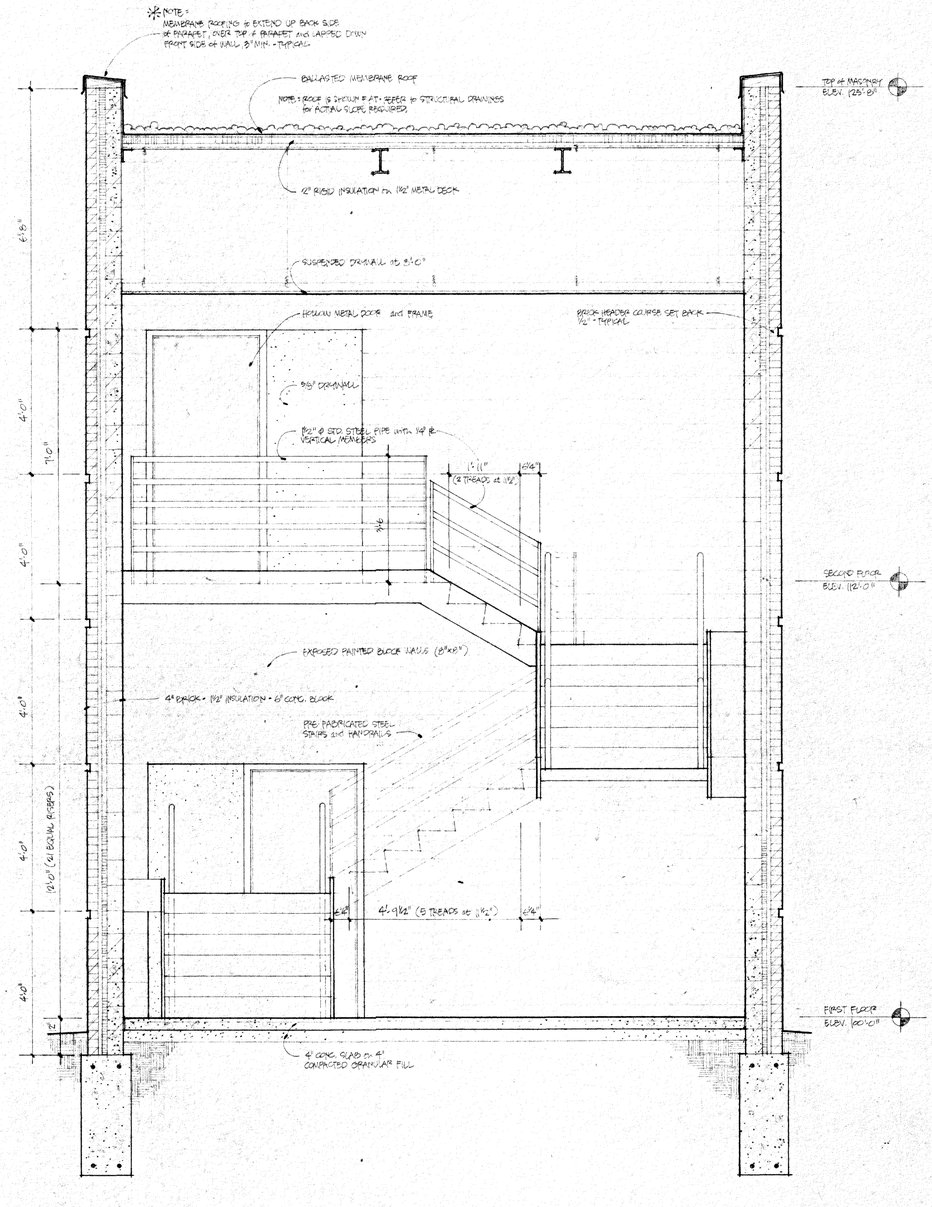

76 A1.2,3 **SECTION**

SCALE: 1½" = 1'-0"

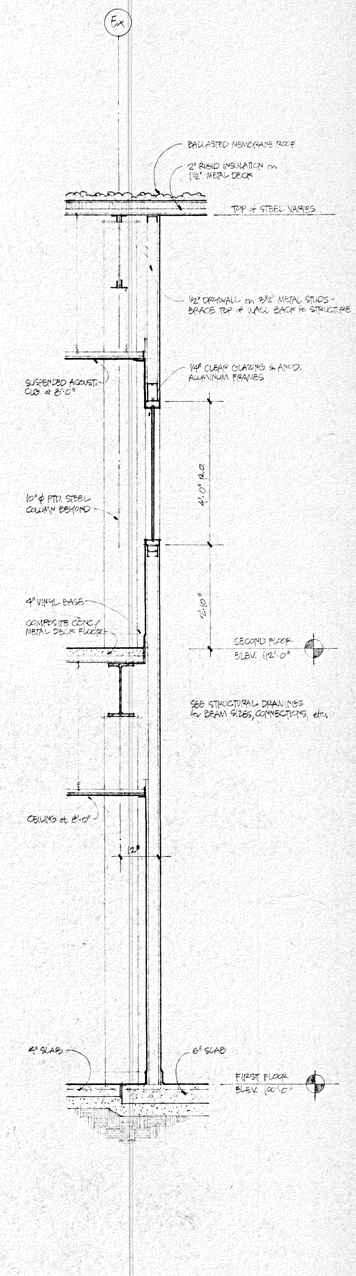

77 A1.2 **WALL SECTION**

SCALE: 1½" = 1'-0"

A New Facility for Control Gaging, Inc.
South State Road, Ann Arbor, Michigan 48104

Herrmann/Holman/Meneghini/Overhiser, Inc
ARCHITECTS, PLANNERS AND INTERIOR DESIGNERS
210 EAST HURON STREET • ANN ARBOR, MICHIGAN 48104 • 313/662 4501

ARCHITECTS JOB NUMBER

DATE ISSUED FOR
JULY 19, 1984 BIDDING
SEPT 24, 1984 CONTRACT DOCUMENTS

REVISIONS


DRAWN

CHECKED


SEAL

TITLE
WALL SECTIONS


A14

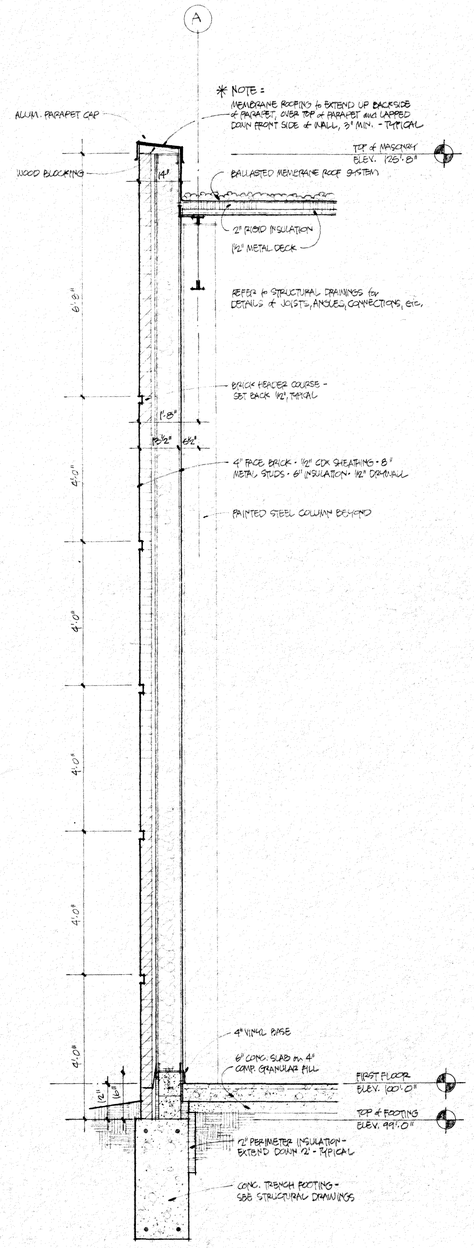


78 A1,2,3,8 **WALL SECTION**
SCALE: ½" = 1'-0"

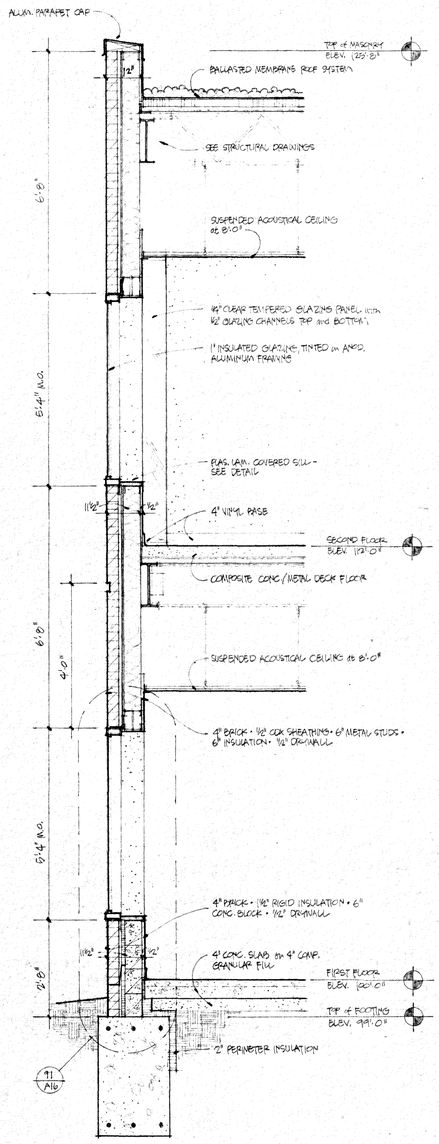


79 A1,2,3,7 **WALL SECTION**
SCALE: ½" = 1'-0"

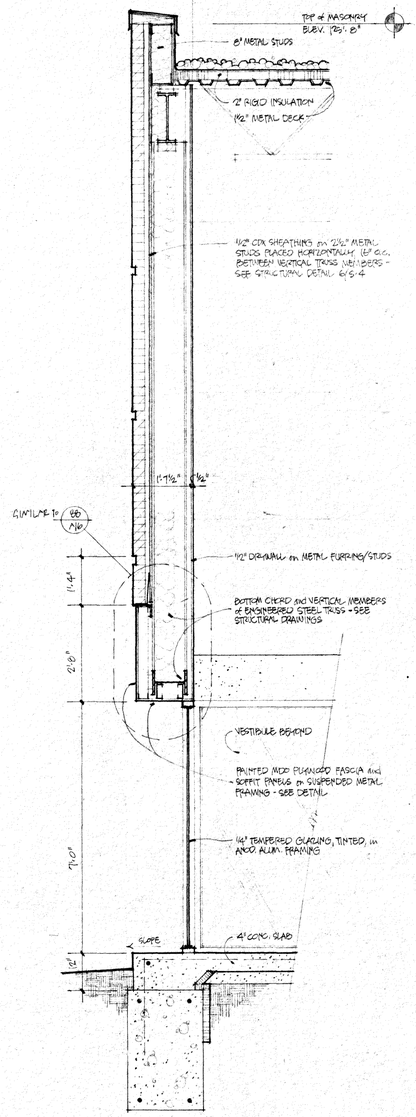

80 A1,2,3,7 **WALL SECTION**
SCALE: ½" = 1'-0"

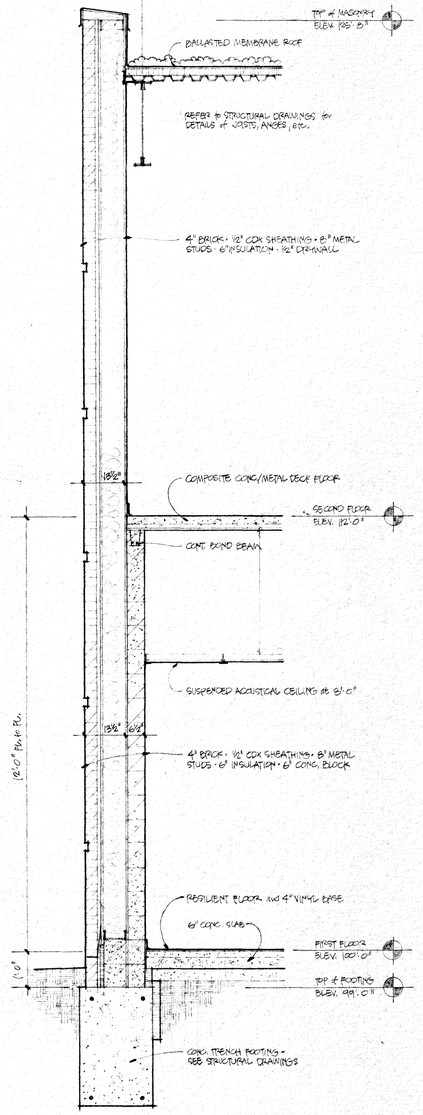

81 A1,2,3,7 **WALL SECTION**
SCALE: ½" = 1'-0"

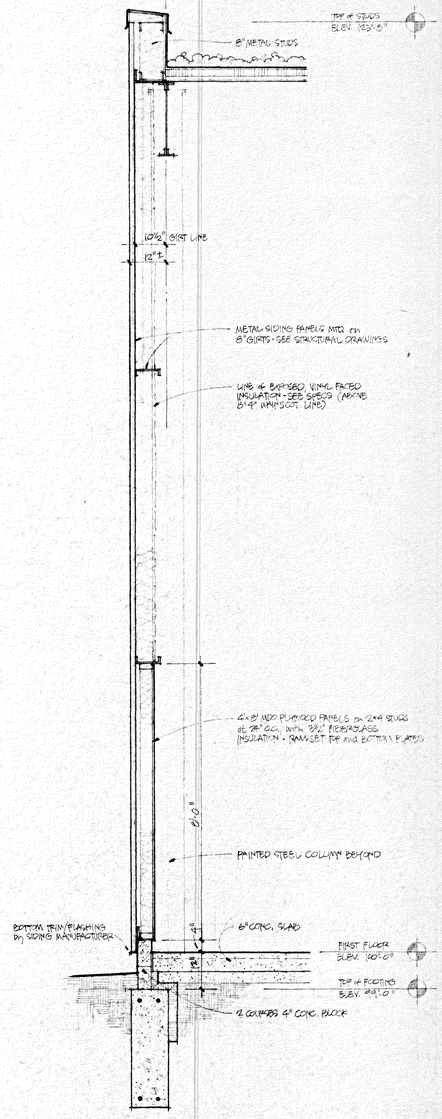

82 A1,2,3,8 **WALL SECTION**
SCALE: ½" = 1'-0"

A New Facility for Control Gaging, Inc.
South State Road, Ann Arbor, Michigan 48104

Herrmann/Holman/Meneghini/Overhiser, Inc
ARCHITECTS, PLANNERS AND INTERIOR DESIGNERS
210 EAST HURON STREET • ANN ARBOR, MICHIGAN, 48104 • 313/662 4501

ARCHITECTS JOB NUMBER 8420

DATE ISSUED FOR
JULY 10, 1984 BIDDING
SEPT 24, 1984 CONTRACT DOCUMENTS

REVISIONS


DRAWN

CHECKED


SEAL

TITLE
WALL SECTIONS


A15

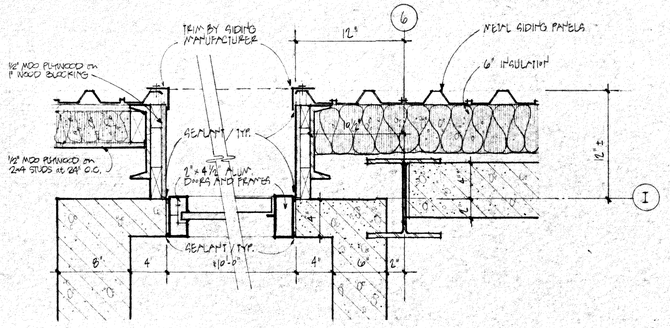


B5 / A1.8 PLAN DETAIL

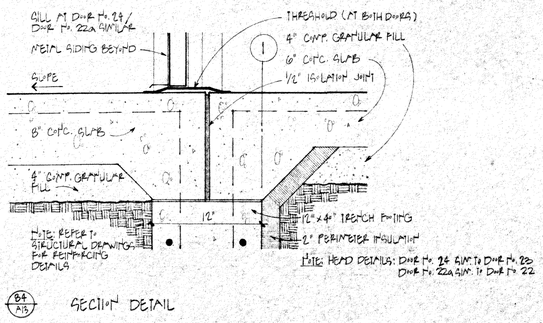

B4 / A1.8 SECTION DETAIL

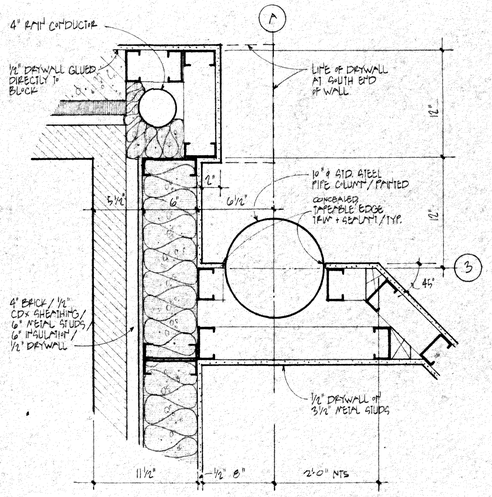


B5 / A1 PLAN DETAIL

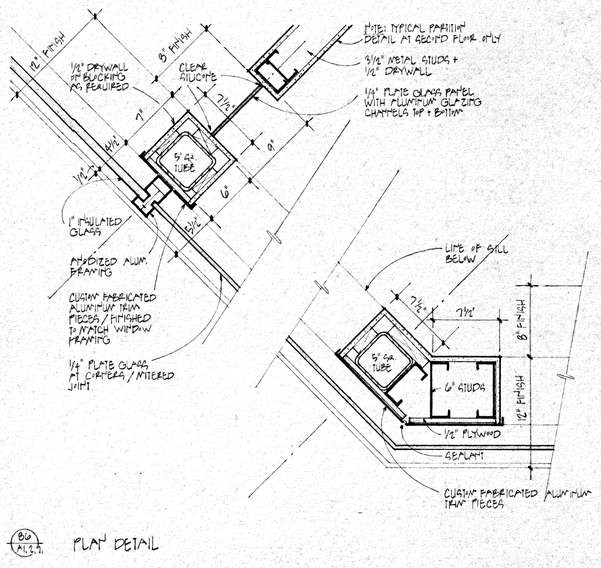


B6 / A1.8 PLAN DETAIL

DETAILS


SCALE: 1 1/2" = 1'-0"

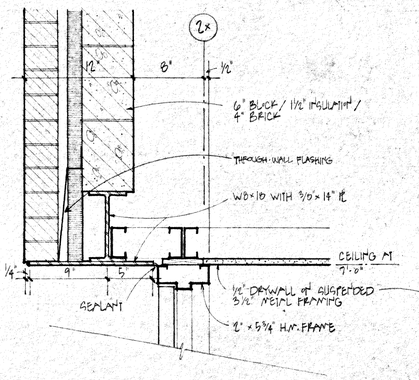


B7 / A1.8 SECTION DETAIL

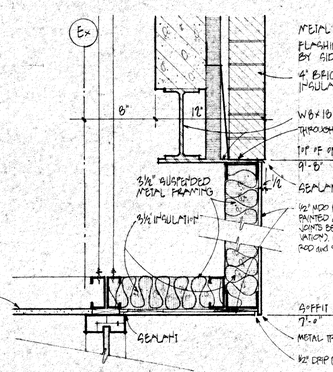


D0 / A1.8 SECTION DETAIL

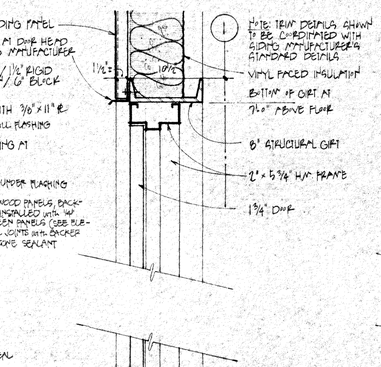


B9A / A1.8 SECTION DETAIL .DOOR #22 ONLY

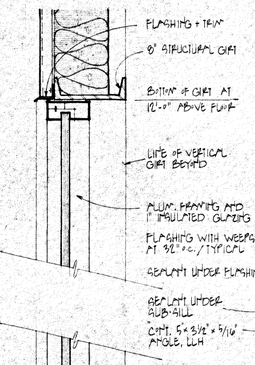

B9 / A1.8 SECTION DETAIL

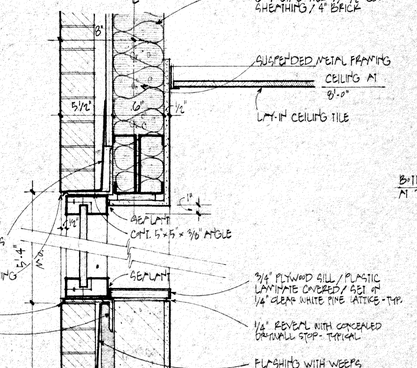

B10 / A1.8 SECTION DETAIL

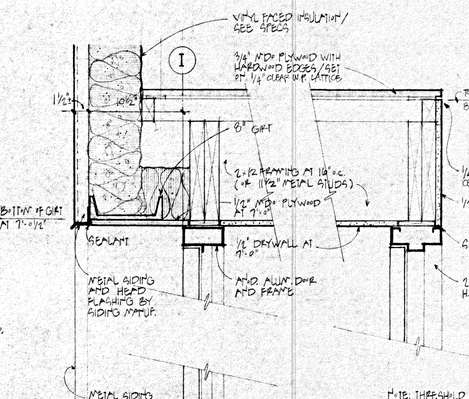

B9A / A1.8/5 SECTION DETAIL

A New Facility for Control Gaging, Inc.
South State Road. Ann Arbor, Michigan 48104

Herrmann/Holman/Meneghini/Overhiser, Inc
ARCHITECTS, PLANNERS AND INTERIOR DESIGNERS
210 EAST HURON STREET • ANN ARBOR, MICHIGAN 48104 • 313/662-4501

ARCHITECTS JOB NUMBER: 8420

DATE ISSUED FOR
JULY 19, 1984 BIDDING
SEPT. 28, 1984 CONTRACT DOCUMENTS

REVISIONS

DRAWN

CHECKED

SEAL

TITLE: DETAILS

A16