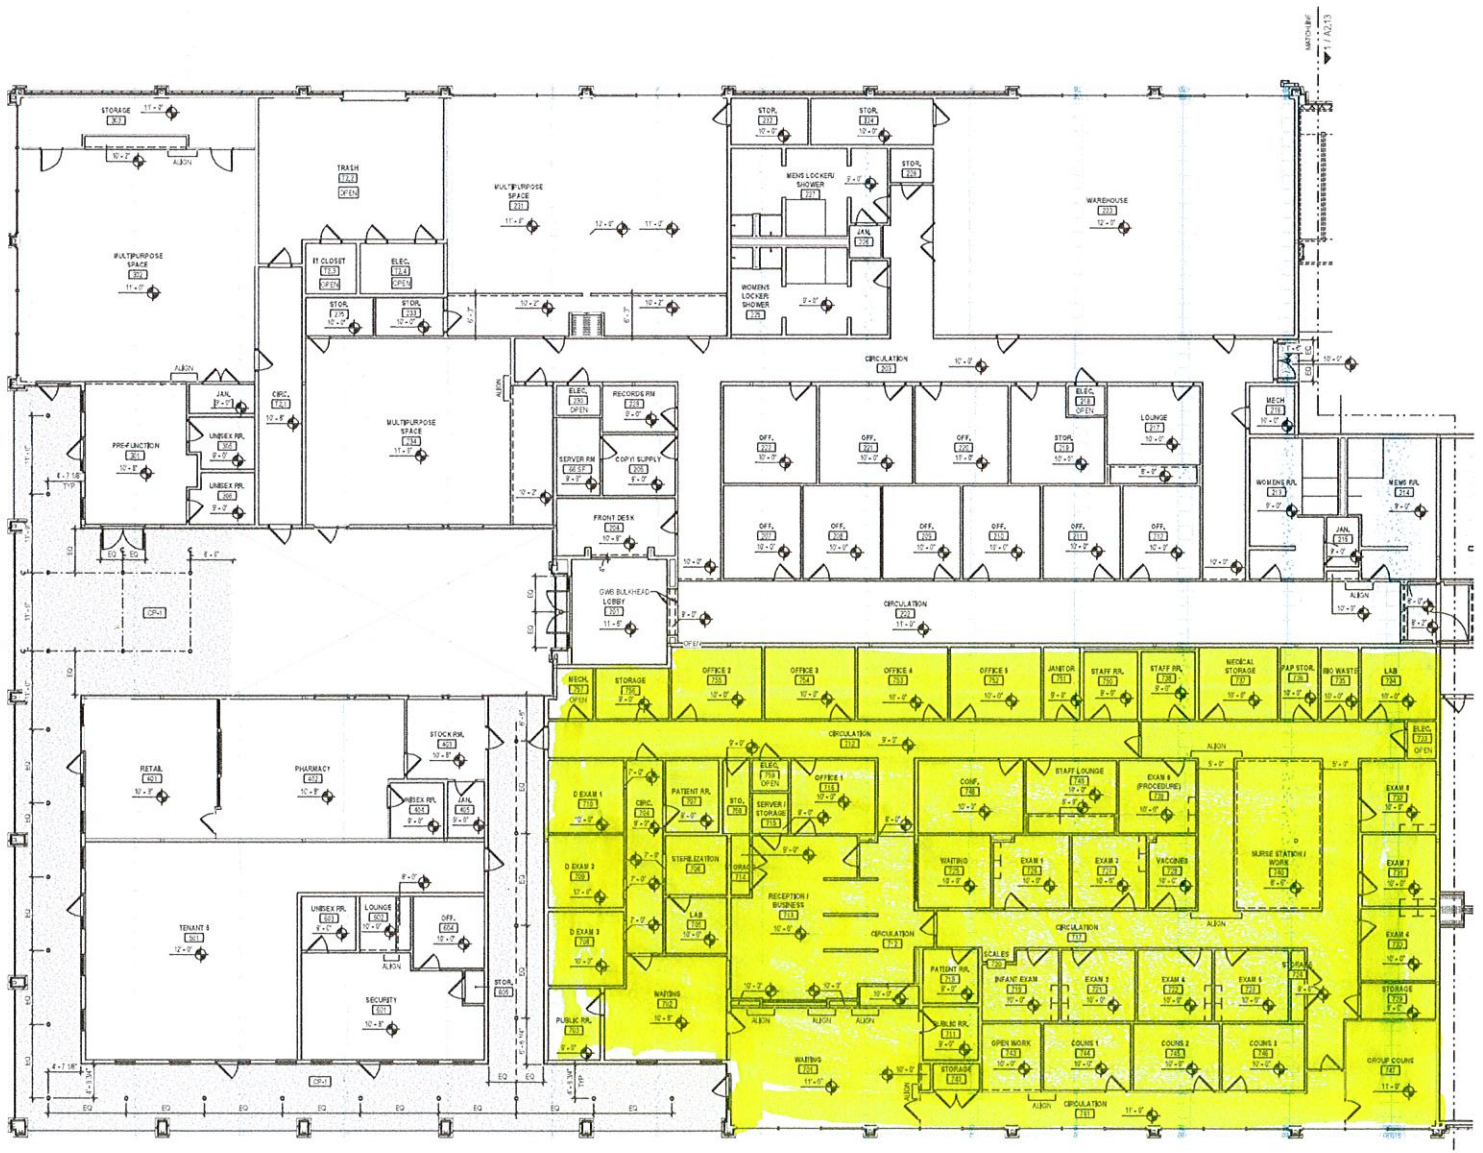


1 REFLECTED CEILING PLAN - AREA A
A2.12 SCALE: 1/8" = 1'-0"

RCP GENERAL NOTES

1. CEILING HEIGHTS ARE MEASURED FROM THE FINISHED FLOOR.
2. REFERENCE ARCHITECTURAL REFLECTED CEILING PLANS FOR CEILING GRIDS AND LIGHT FIXTURE ALIGNMENTS / DIMENSIONS. REFERENCE ELECTRICAL DRAWINGS FOR LIGHTING TYPES. SHOWN HERE FOR COORDINATION PURPOSES ONLY. COORDINATE WITH MEP AND NOTIFY ARCHITECT WHERE CONFLICTS OCCUR.
3. ALL VISIBLE STRUCTURE AND INFRASTRUCTURE COMPONENTS ARE TO BE PAINTED INCLUDING EXPOSED DUCTS AND MISC. PIPING.
4. SOME STRUCTURAL AND MEP COMPONENTS / DEVICES ARE NOT SHOWN. REFERENCE STRUCTURAL & MEP FOR ADDITIONAL INFORMATION.
5. WHERE STRUCTURAL AND MEP COMPONENTS ARE SHOWN THEY ARE EITHER FOR GRAPHIC REFERENCE OR TO DIMENSION TO ADJACENT ARCHITECTURAL ELEMENTS. REFERENCE STRUCTURAL & MEP FOR FULL SCOPE OF WORK.
6. CENTER SPRINKLER HEADS, MECHANICAL AIR DEVICES, LIGHT FIXTURES, AND OTHER ELECTRICAL DEVICES IN ACOUSTICAL CEILING PANELS.
7. ALL SPRINKLER PIPING IS TO BE CONCEALED IN WALL OR CEILING CAVITIES. NOTIFY ARCHITECT WHERE CONFLICTS OCCUR.
8. ALL CEILINGS TO BE PAINTED PT-1

REFLECTED CEILING PLAN LEGEND

GYP	GYP BD. PAINTED GYPSUM BOARD CEILING PURPING WALL ABOVE
ACT-1	2x2 STANDARD ACOUSTICAL CEILING TILE
STO	PLASTER SYSTEM - SOFFIT
OPEN	OPEN TO DECK ABOVE. ALL BUILDING ELEMENTS ARE TO BE PAINTED
D-1	6" RECESSED DOWNLIGHT
D-2	6" RECESSED DOWNLIGHT (EXTERIOR)
TK	2X2 TROFFER FIXTURE
L-1	SUSPENDED LINEAR FIXTURE
W-1	INTERIOR WALL SCONCE
W-2	EXTERIOR WALL SCONCE
W-3	EXTERIOR WALL SCONCE
	POLE-MOUNTED SPOTLIGHT
	EXHAUST FAN
	SUPPLY DIFFUSER
	RETURN DIFFUSER
	LINEAR SLOT DIFFUSER

TRAPOLINPEER ARCHITECTS

PERMIT SET

DESIRE SQUARE
New Construction
2711 Desire Street
New Orleans, LA 70126


OWNER
Desire Community Housing Corp.
2132 Sere Street
New Orleans, LA 70122
(504) 905-1425

ARCHITECT
TRAPOLIN PEER
850 TCHOUPITOULAS ST,
NEW ORLEANS, LA 70130
(504) 523-2772
www.trapolinpeer.com

CONTRACTOR
Contractor Name
Address
City, State Zip
(area code) number

NOT FOR CONSTRUCTION

REVISION #	DESCRIPTION	DATE

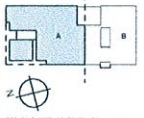

TRAPOLIN PEER ARCHITECTS APC
PROJECT NUMBER
CN 18892
ISSUE DATE
10/25/21

RCP - AREA A

A2.12