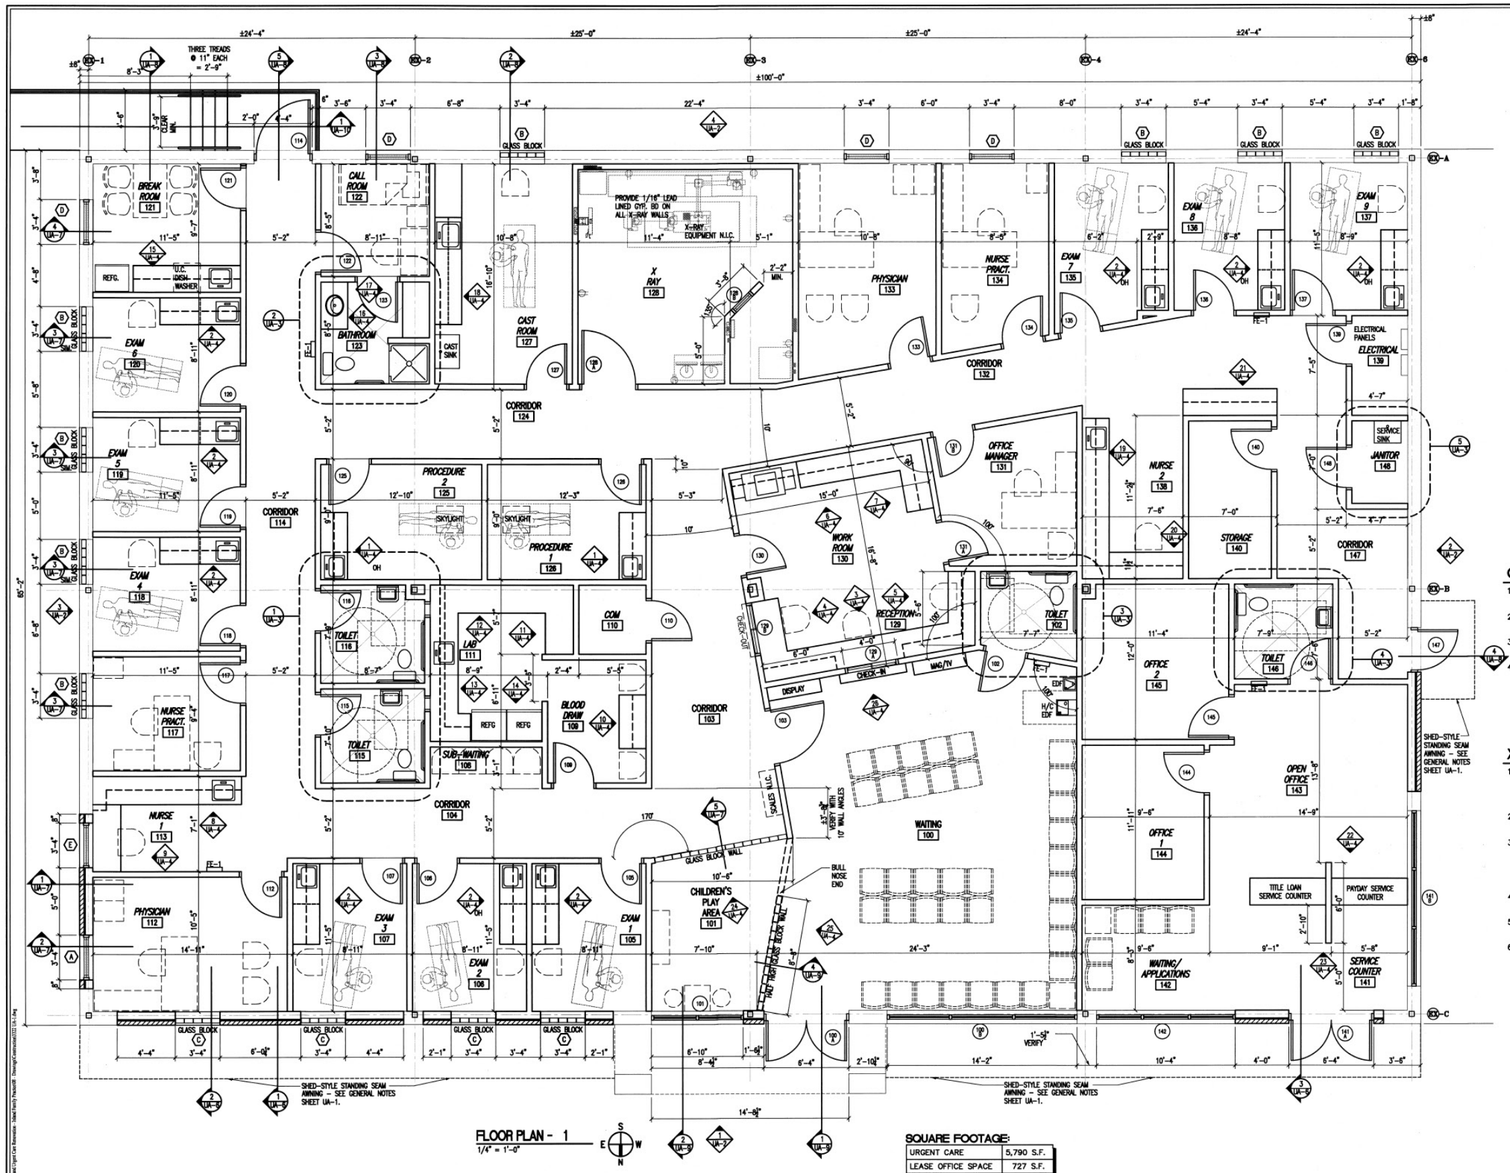

FLOOR PLAN - 1
1/4" = 1'-0"

SQUARE FOOTAGE:

URGENT CARE	5,790 S.F.
LEASE OFFICE SPACE	727 S.F.
TOTAL (GROSS)	6,517 S.F.

PARTITION LEGEND

EXISTING WALL TO REMAIN

NON-RATED METAL STUD PARTITION
3 5/8" METAL STUDS @ 16" O.C. WITH ONE (1) LAYER 5/8" GYP. BD. ON EXPOSED SIDES AND 3 1/2" ACOUSTICAL BATT. - EXTEND GYP. BD. TO 6" ABOVE HIGHEST ADJACENT CEILING.

LEGEND

CORRIDOR 101 — ROOM NAME AND NUMBER
A — WINDOW TAG
100 — DOOR TAG
A-1 / A-1 — ELEVATION TAG
1 / A-2 — WALL / GENERAL SECTION
1 / A-2 — DETAIL
1 / A-2 — ENLARGED PLAN
NOTE — LEADER W/NOTE
SPECIAL NOTE
(N.I.C.) — NOT IN CONTRACT
FE1 — FIRE EXTINGUISHER TYPE 1

GENERAL NOTES:

1. FURNISH AND INSTALL 2" WOOD WINDOW BLINDS AT ALL TYPE "A", "D" AND "E" WINDOWS.
2. FURNISH AND INSTALL DOOR SIGNS AS SPECIFIED AT RESTROOMS ONLY.
3. REFER TO PLUMBING, MECHANICAL, AND ELECTRICAL DRAWINGS FOR ADDITIONAL WORK.
4. SHED-STYLE STANDING SEAM AWNING WITH DARK BRONZE ANODIZED TUBE FRAMES - EQUAL TO ARCHITECTURAL SHADE PRODUCTS - 1-770-590-1230, PROVIDE ENGINEERED STAMPED SHOP DRAWINGS. ANCHOR TO EXISTING BRICK WALL AS PER MANUFACTURER'S RECOMMENDATIONS.

X-RAY ROOM NOTES

1. X-RAY ROOM WALLS TO HAVE 1/16" LEAD LINED 5/8" GYP. BD. UP TO 7'-0" A.F.F. PROVIDE 5/8" GYP. BD. FROM 7'-0" TO 6" ABOVE HIGHEST ADJACENT CEILING.
2. X-RAY ROOM DOOR AND FRAME TO BE 1/16" LEAD LINED.
3. PROVIDE 2X12 BLOCKING AT 83" TO CENTER A.F.F. AND 46" CENTER OF BACK WALL BELOW BOX "E". MOUNT 2X12 BLOCKING AT 5'-0" TO CENTER A.F.F. ABOVE BOX "C". SEE ELECTRICAL FOR BOX LOCATIONS.
4. PROVIDE "X-RAY SIGN IN USE". MOUNT OUTSIDE X-RAY ROOM ABOVE DOOR. SEE ELECTRICAL.
5. SEE MECHANICAL, ELECTRICAL AND PLUMBING FOR ADDITIONAL WORK.
6. G.C. TO PROVIDE AND VERIFY ALL X-RAY EQUIPMENT ROUGH-INS, BLOCKING POWER, ETC. SEE X-RAY DRAWINGS SHEET UX-1.

DRAWN: CDD
CHECKED: EPL
FINAL DATE: JANUARY 20, 2012
REVISED:
UPDATED:
COMPUTER FILE NAME: 1022 UA-1.dwg

LANDRY AND LEWIS ARCHITECTS, P.A.
5211 Old Highway 11 Hattiesburg, Mississippi 39402
Phone 601.271.7711 FAX 601.271.7718 www.landryandlewis.com

SHEET TITLE: URGENT CARE FLOOR PLAN

PROJECT: CLINIC ADDITION AND URGENT CARE RENOVATIONS
INLAND FAMILY PRACTICE CENTER, L.L.C.
HATTIESBURG, MISSISSIPPI

SEAL

CN-11-3322

SHEET NUMBER: UA-1