

COPYRIGHT OF DRAWINGS
UNLICENSED COPYING OF THESE PLANS VIOLATES U.S. COPYRIGHT LAWS AND IS SUBJECT TO LEGAL PROSECUTION. THESE DRAWINGS ARE THE PROPERTY OF ALVIN FAIRBURN AND ASSOCIATES, LLC AND ARE NOT TO BE REPRODUCED IN WHOLE OR PART IN ANY MANNER WITHOUT THE WRITTEN PERMISSION OF ALVIN FAIRBURN.

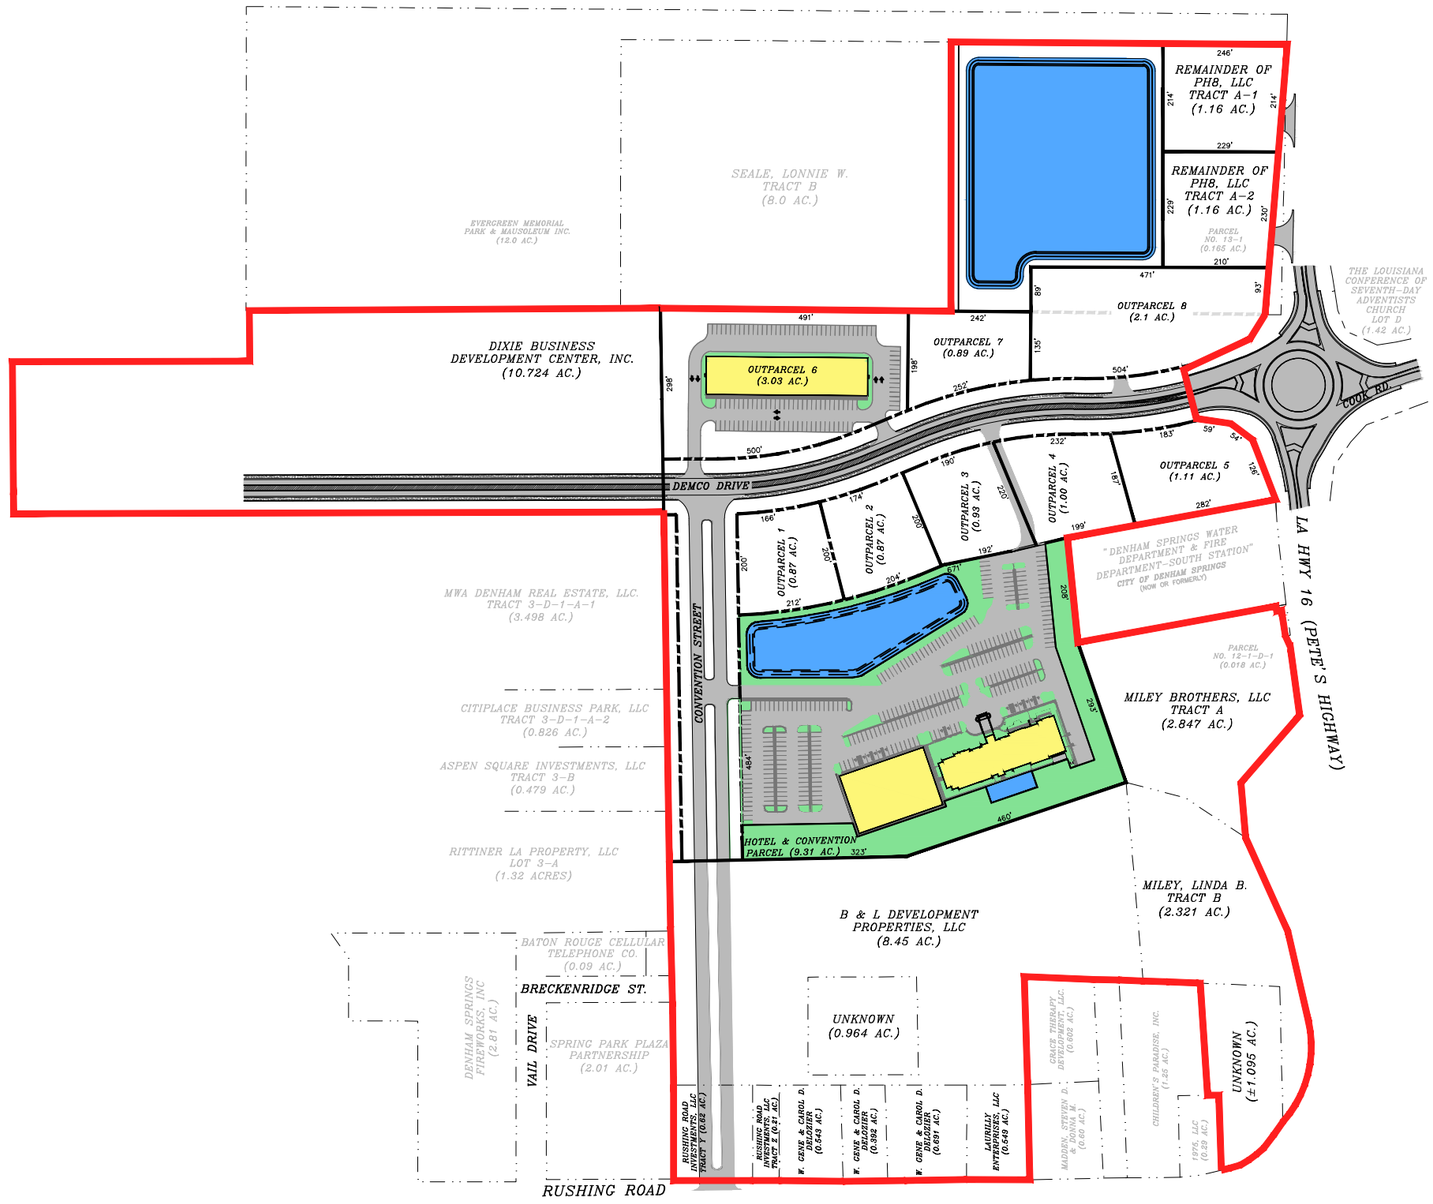

VICINITY MAP (N.T.S.)

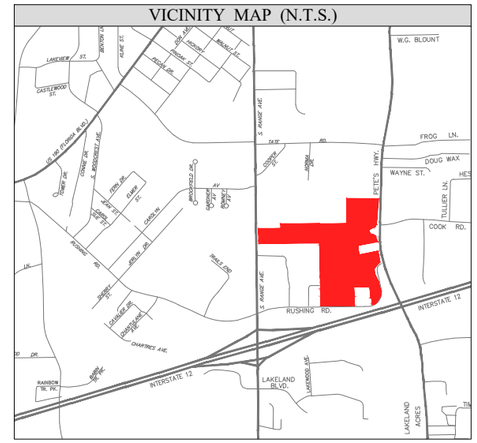

LEGEND

- PROPOSED ECONOMIC DEVELOPMENT DISTRICT AREA AND BOUNDARY LINE
- ADJACENT PROPERTY LINE
- PROPOSED LOT LINE
- PROPOSED RIGHT-OF-WAY
- PROPOSED HOTEL AND CONVENTION CENTER SITE
- PROPOSED DETENTION POND

300' 150' 0 300'

SCALE: 1"=300'

EDWARD S. AYDELL, III
Name
PRELIMINARY
29124
Reg. No.

THIS DOCUMENT IS PRELIMINARY AND IS NOT TO BE USED FOR CONSTRUCTION, BIDDING, RECORDATION, CONVEYANCE, SALES, OR AS THE BASIS FOR THE ISSUANCE OF A PERMIT

THIS DRAWING IS NOT A BOUNDARY SURVEY AND SHALL NOT BE USED AS SUCH. INFORMATION PROVIDED WAS COMPILED FROM INFORMATION COLLECTED IN THE FIELD AND VARIOUS HISTORICAL RECORDS. THE DRAWING IS PROVIDED TO PRESENT AN APPROXIMATE LAYOUT OF EXISTING AND PROPOSED SITE CONDITIONS

F:\JobFiles\A18\A180021\DWGS\PREL ECONOMIC DEVELOPMENT DISTRICT BDRY SITE PLAN 2026.01.30.dwg

BOUNDARY LAYOUT
OF
THE CITY OF DENHAM SPRINGS CONFERENCE CENTER
ECONOMIC DEVELOPMENT DISTRICT, STATE OF LOUISIANA
AREA ≈ 60.3 ACRES

ALVIN FAIRBURN & ASSOCIATES, LLC
CONSULTING ENGINEERS ~ ARCHITECTS
LAND SURVEYORS ~ DESIGNERS
LAND DEVELOPMENT CONSULTANTS
1289 DEL ESTE AVENUE
DENHAM SPRINGS, LOUISIANA 70727-1173 (225) 665-1515
AFA PROJECT NO.: A180021