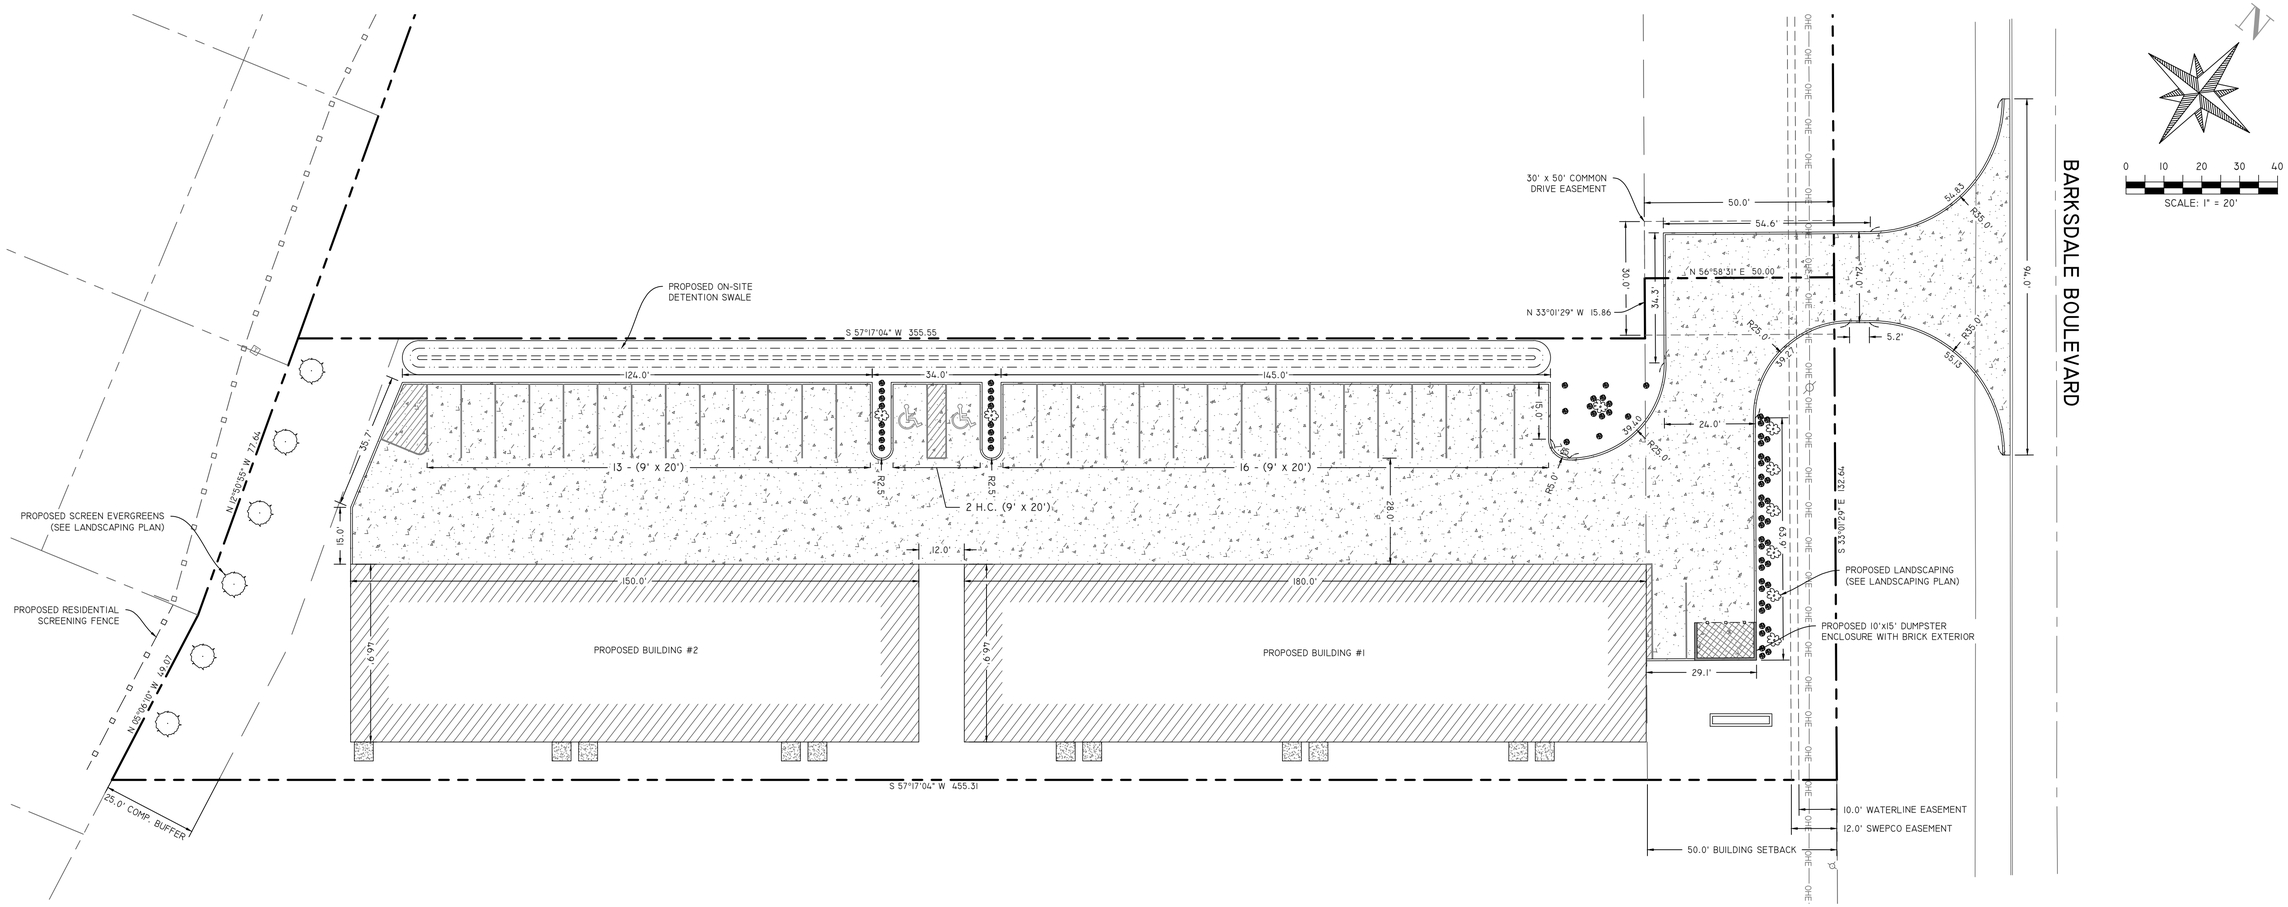

DUMPSTER ENCLOSURE DETAILS

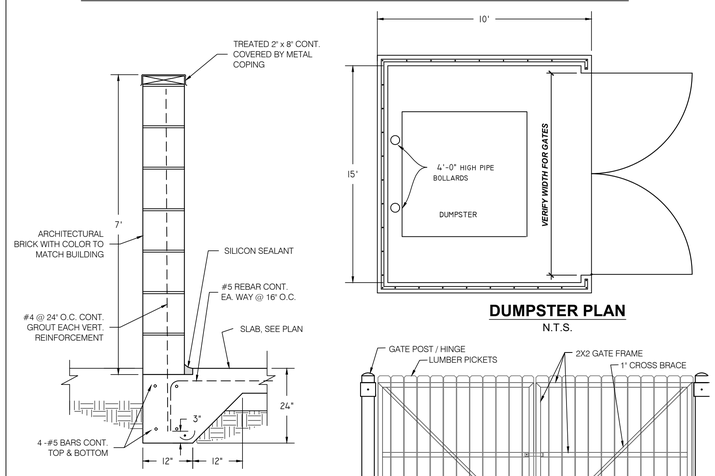

WALL SECTION
N.T.S.

DUMPSTER PLAN
N.T.S.

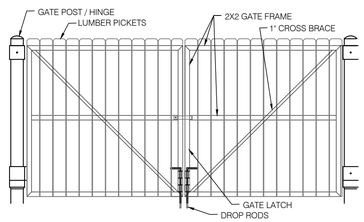

FRONT ELEVATION
N.T.S.

PAVING DETAILS

PAVEMENT LEGEND

DUMPSTER CONCRETE PAVING

STANDARD DUTY CONCRETE PAVING

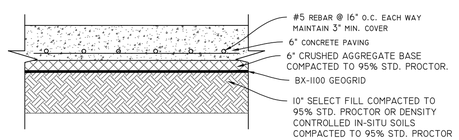

STANDARD DUTY CONCRETE SECTION
N.T.S.

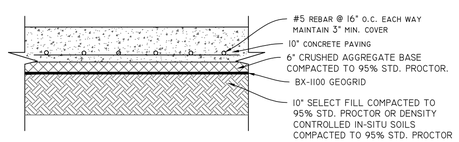

DUMPSTER CONCRETE SECTION
N.T.S.

LIGHT INFORMATION

BUILDING MOUNTED EXTERIOR WALL PACK
TYPE: LED
WATTAGE: 60W
COVERAGE RADIUS: 180°
MOUNT HEIGHT: 11 FEET
LUMENS: VARIABLE

UTILITY INFORMATION

WATER: CITY OF BOSSIER

SEWER: CITY OF BOSSIER

ELECTRICAL: SWEPCO

GAS: DELTA UTILITIES

DRAINAGE INFORMATION

PRE/POST HYDROLOGY			
DRAINAGE AREA	AREA	TIME OF CONCENTRATION	Q(10)
EXISTING	1.164 ACRES	16 MINUTES	4.02 CFS
PROPOSED	1.164 ACRES	6 MINUTES	6.25 CFS
POND TYPE	VOLUME	OUTFALL STRUCTURE	Q(10)
EARTHEN	5,925 CUBIC FEET	10LF OF 8" PVC	2.68 CFS

PLANTING PLAN LEGEND

(9) 3" CALIPER CREPE MYRTLES

(66) 3 GALLON INDIAN HAWTHORNES OR BOXWOODS

(6) 3" CALIPER AMERICAN HOLLY OR SIMILAR EVERGREEN WITH A MINIMUM 10 TO 12 FEET OF PLANT HEIGHT AT TIME OF PLANTING

REVISIONS	BY

SITE PLAN
BARRISH SOUTH BOSSIER
Bossier City, Louisiana

RALEY AND ASSOCIATES, INC.
Civil & Structural Engineering, Surveying, Planning & Consulting
4913 Shed Road
Bossier City, LA 71111
Phone 318.752-9023
Fax 318.752-9025
www.raleyandassociates.com

PRELIMINARY

THIS DOCUMENT IS FOR THE PURPOSE OF REVIEW ONLY AND IS NOT TO BE USED FOR CONSTRUCTION, BIDDING, RECORDATION, CONVEYANCE SALES OR FOR THE BASIS FOR THE ISSUANCE OF A PERMIT. DOCUMENT PREPARED UNDER THE DIRECT SUPERVISION OF FRANK J. RALEY, REG. NO. 22831, DATE: 10/31/25

DATE:	10/31/2025
SCALE:	1" = 20'
DRAWN:	JGR
CHECKED:	JGR
JOB:	25293
SHEET:	C1
OF - SHEET	

25293_SITE PLAN.DWG