
| DOOR SCHEDULE | | |
|---|---|---|
| NO. | SIZE | NOTES |
| ① | 3'-0 x 6'-8 | ALUMINUM STOREFRONT ENTRANCE DOOR |
| ② | 3'-0 x 6'-8 | ALUMINUM STOREFRONT ENTRANCE DOOR |
| ③ | 3'-0 x 6'-8 | STEEL SOLID CORE |
| | | |
| | | |
| | | |

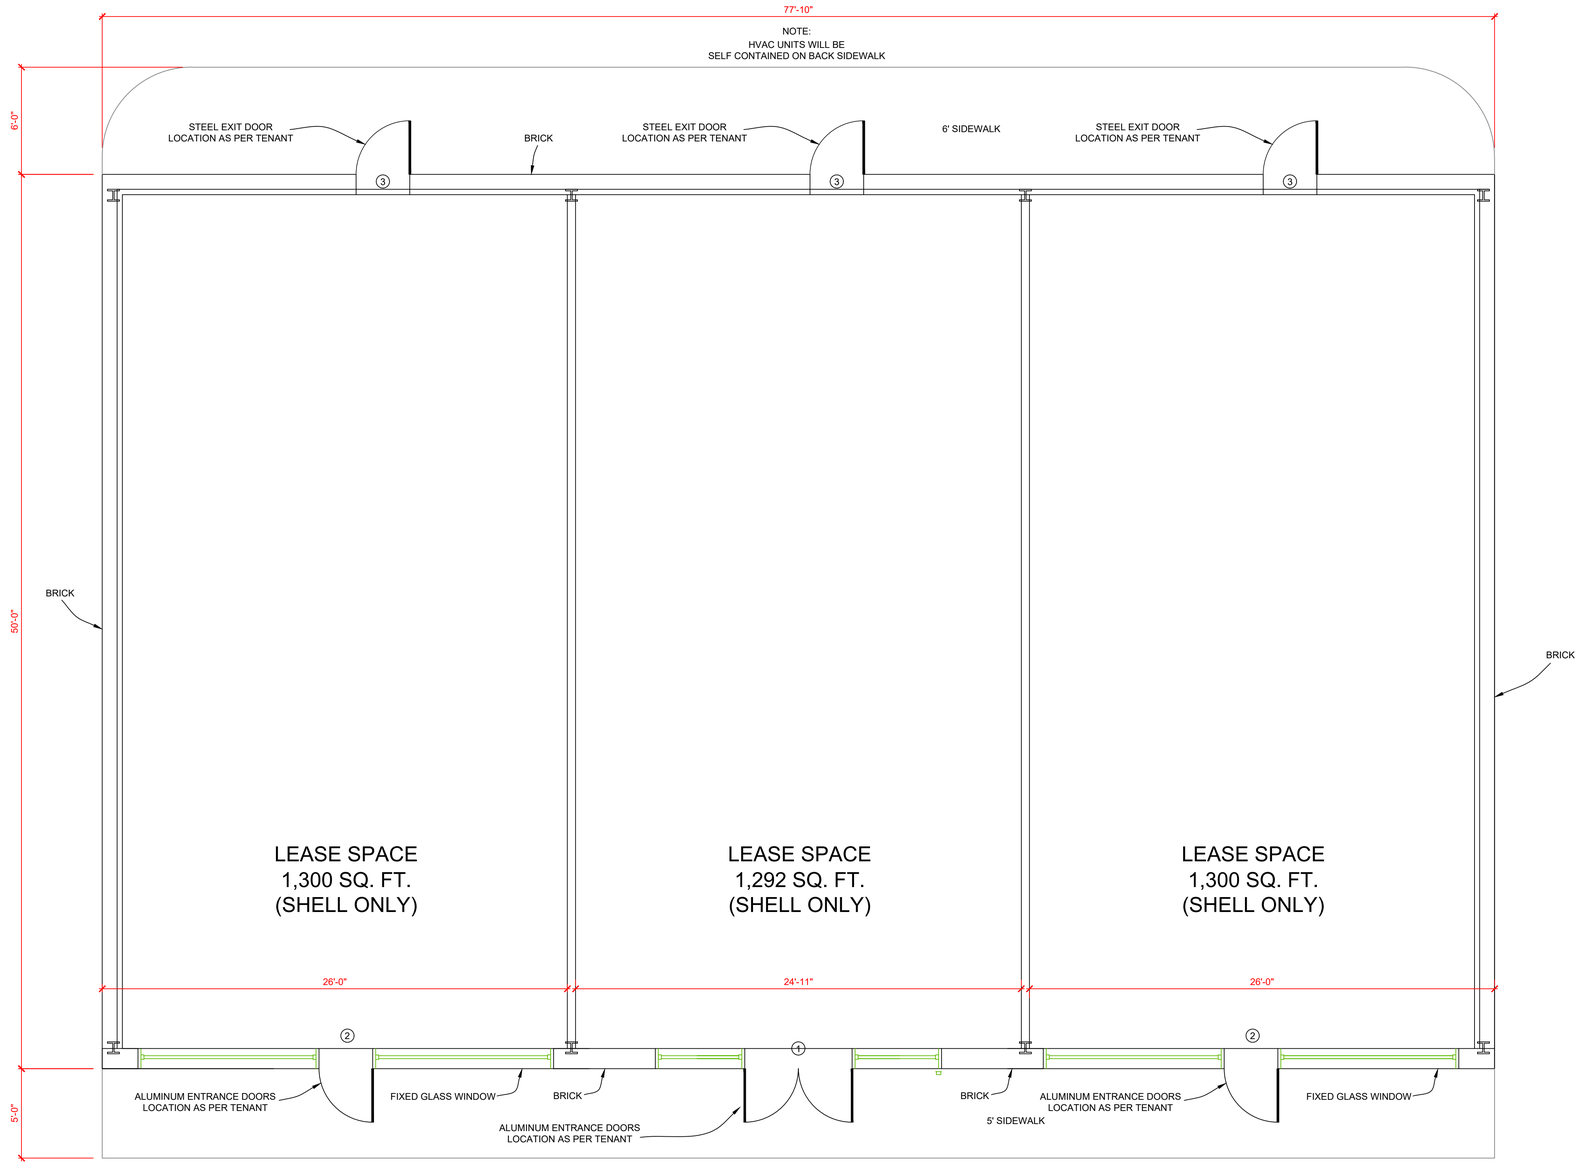


## FLOOR PLAN
SCALE: 1/4"= 1'-0

| No. | DATE | REVISION |
|---|---|---|
| - | - | |

NEW SHELL SPACE FOR:
Sanjeev
Swan Lake Rd & Duckwater Landing
BOSSIER CITY LOUISIANA

TITLE FLOOR PLAN

DATE 4-1-22 | SCALE 1/4"=1'-0" | DRAWING No. A-1

DRAWN BY WEM | ENGINEERED BY | CHECKED BY | APPROVED BY


PETRON, L.L.C.
P.O.BOX 8718
ALEXANDRIA, LA. 71306


TITLE FLOOR PLAN
DRAWING NO. A-1

FILE NAME: SANJEEVBOSSIERCITY_SWANLAKERDA1.DWG
DATE: 4-1-22