OPENING SCHEDULE:

DOOR MARK	SIZE WIDTH HEIGHT THICK	TYPE	FIRE RATING	FRAME	HDW SET	REMARKS
101.1	3'-0" x 7'-0" x 1 3/4"	D-3	--	DF-1	005	
106.1	3'-0" x 7'-0" x 1 3/4"	D-3	--	DF-1	005	
110.1	3'-0" x 7'-0" x 1 3/4"	D-3	--	DF-1	005	
111.1	3'-0" x 7'-0" x 1 3/4"	D-3	--	DF-1	005	
112.1	3'-0" x 7'-0" x 1 3/4"	D-3	--	DF-1	005	
113.1	3'-0" x 7'-0" x 1 3/4"	D-3	--	DF-1	005	
115.1	3'-0" x 7'-0" x 1 3/4"	D-3	--	DF-1	005	
116.1	3'-0" x 7'-0" x 1 3/4"	D-3	--	DF-1	005	

DOOR TYPES LEGEND:

D-1 - HOLLOW METAL EXTERIOR DOOR
D-2 - HOLLOW METAL EXTERIOR DOOR
D-3 - SOLID CORE WOOD VENEER INTERIOR DOOR
D-4 - SOLID CORE WOOD VENEER INTERIOR DOOR LOUVERED

OPENING MATERIAL TYPES LEGEND:

SC-1 - SOLID CORE WOOD VENEER DOOR
HM-1 - HOLLOW METAL (PAINTED)

OPENING FRAME MATERIAL TYPES LEGEND:

DF-1 - HOLLOW METAL FRAME

OPENING SCHEDULE NOTES:

001 - FRAMED OPENING.

HARDWARE SETS:

SET 001:
3 Butt Hinges
1 Threshold
1 Lever Hardware
1 Entry Lockset
1 Closer


SET 002:
3 Butt Hinges
3 Door Mutes
1 Passage Lockset
1 Lever Hardware
1 Wall Stop

SET 003:
3 Butt Hinges
3 Door Mutes
1 Passage Lockset
1 Lever Hardware

SET 004:
3 Butt Hinges
3 Door Mutes
1 Privacy Lockset
1 Lever Hardware
1 Wall Stop
1 Coat Hook

SET 005:
3 Butt Hinges
3 Door Mutes
1 Privacy Lockset
1 Lever Hardware
1 Wall Stop

SET 006:
3 Butt Hinges
3 Door Mutes
1 Privacy Lockset
1 Lever Hardware

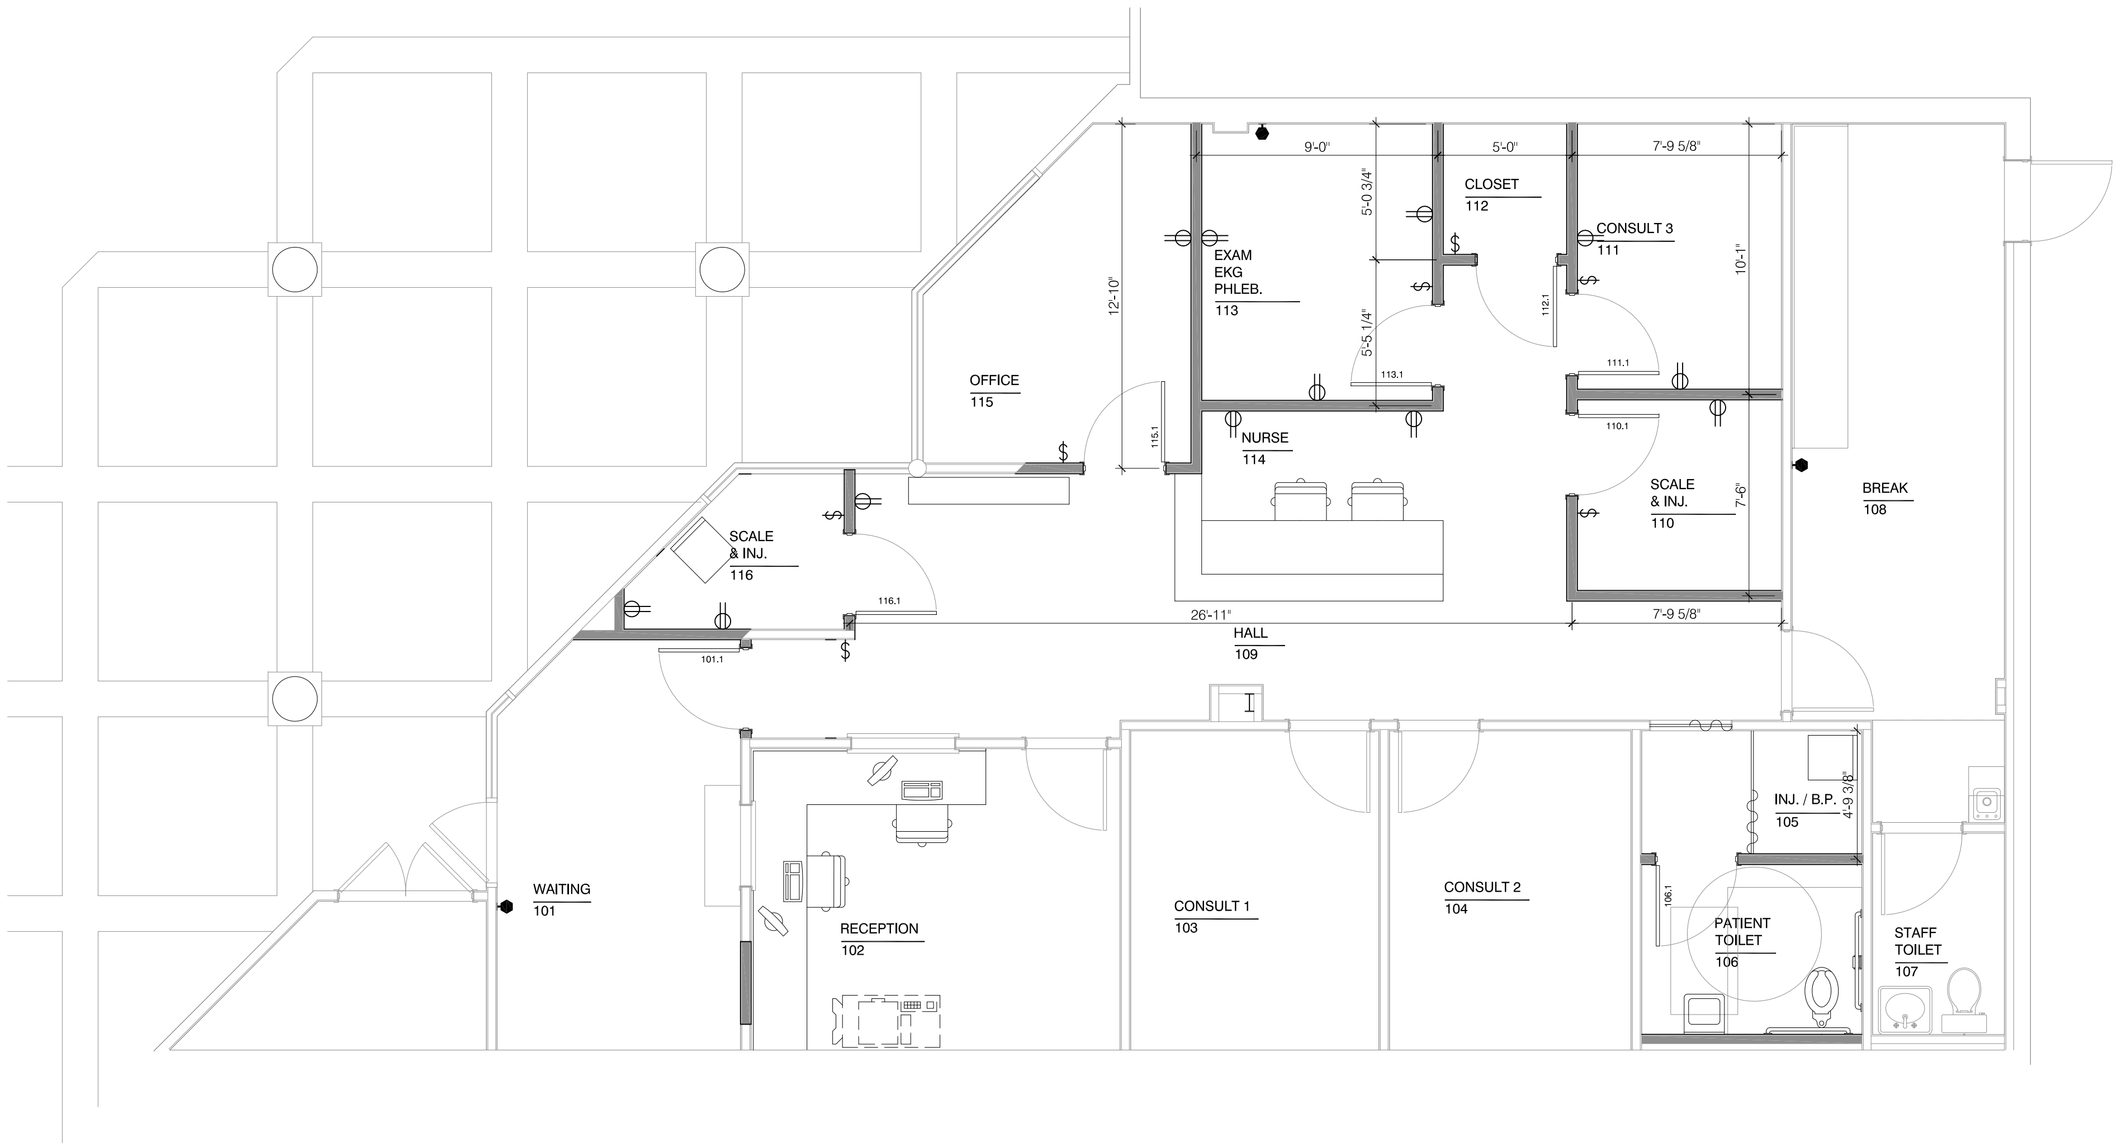

1. PROPOSED FLOOR PLAN

0 2' 4'
SCALE : 1/4" = 1'

ARCHITECTS' DESIGN STUDIO
A PROFESSIONAL ARCHITECTURAL CORPORATION
144A WEST MAIN STREET
NEW IBERIA LA. 70560
P 337.364.0962 F 337.364.0066

Seal :

Contract Document Disclaimer:

THIS DRAWING, AS AN INSTRUMENT OF SERVICE, IS AND SHALL REMAIN THE PROPERTY OF THE ARCHITECT AND IS STRICTLY LIMITED TO THE SOLE USE AS IMPLIED HEREIN.

THE CONTRACTOR IS RESPONSIBLE FOR VERIFYING ALL DIMENSIONS AND EXISTING CONDITIONS AT THE SITE PRIOR TO COMMENCING WITH ANY PORTION OF THE WORK.

??????????????

??? ???? ???????????
??? ??? ??????? ????
????????, ???????? ?????

No.	Date:	Remarks:

Drawn By:	
Checked By:	
Project No.	??-???
Date of Issue:	?/??/????

Sheet Title :

PROPOSED FLOOR PLAN

NOT FOR CONSTRUCTION

Sheet Number :

A2.1

? of ?

ARCHITECTS' DESIGN STUDIO