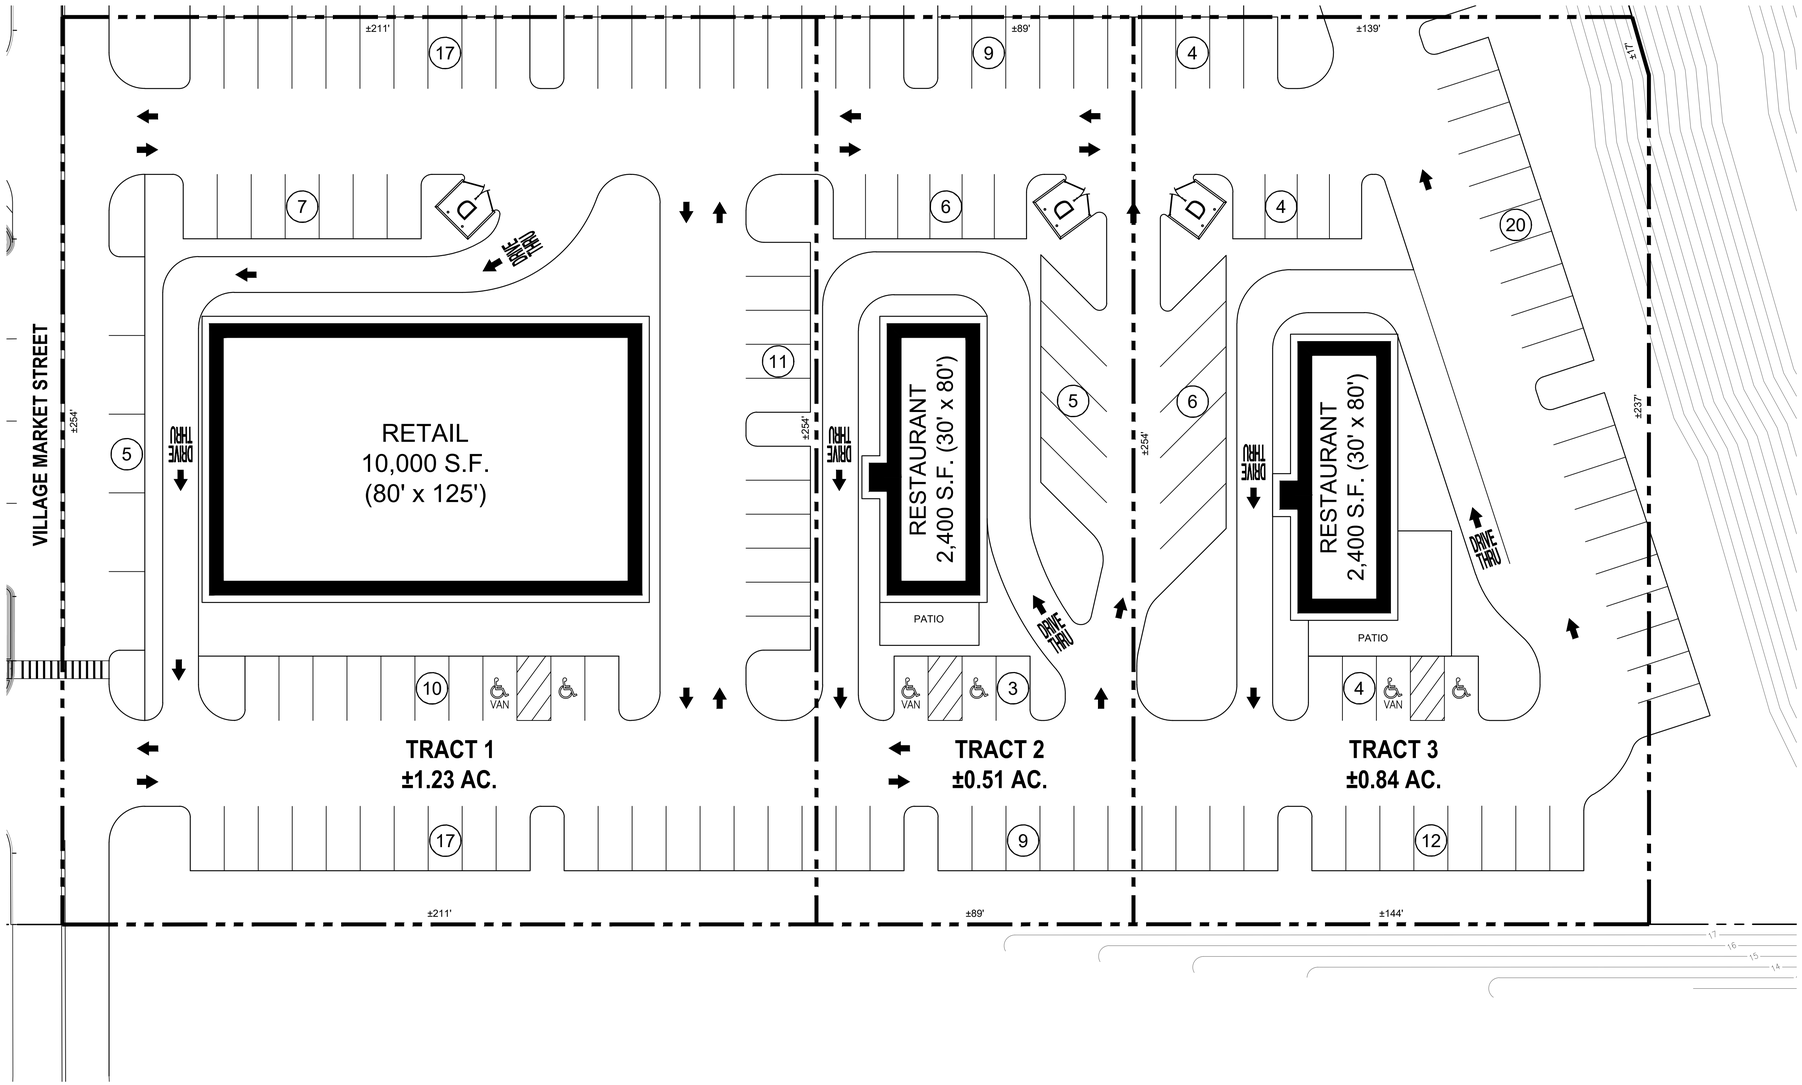

TRACT 1 PARKING CHART	
REQUIRED PARKING	50 SPACES
PROVIDED PARKING	67 SPACES

TRACT 2 PARKING CHART	
REQUIRED PARKING	20 SPACES
PROVIDED PARKING	32 SPACES

TRACT 3 PARKING CHART	
REQUIRED PARKING	20 SPACES
PROVIDED PARKING	50 SPACES

CONCEPTUAL SITE PLAN

HORIZONTAL SCALE IN FEET

20' 10' 0 20' 40' 60'

LONG FARM CONCEPT PLAN

BATON ROUGE, LOUISIANA
EAST BATON ROUGE PARISH

DDG
9015 BLUEBONNET BLVD.
BATON ROUGE, LA 70810
225.751.4490

PRELIMINARY NOT FOR CONSTRUCTION

PROJECT NO. 23-1810
CONCEPTUAL
11/10/2023

CHECKED MJT
DRAWN BY CDS

SHEET

P-2

C:\USERS\CSANDERS\ONEDRIVE - DUPLANTIS DESIGN GROUP, PC\DESKTOP\PROJECTS\2023\23-1810\CIVIL\CAD\23-1810 P-2 CONCEPTUAL SITE PLAN.DWG

© 2022 DUPLANTIS DESIGN GROUP, P.C.